

هيئة تطوير مدينة الرياض
RIYADH DEVELOPMENT AUTHORITY



ATTURAIF DEVELOPMENT PROJECT
FIRE ALARM DRAWINGS
MAR 2019



Abdullah Alkhedher Consulting Office
Riyadh, Saudi Arabia
7057 Al qadisiya st.
Al Yasmeen Dist. 13326 - 3640
Tel. : 0114044177
Info@amk-cons.com

www.amk-cons.com

Info@amk-cons.com

أمانة منطقة الرياض
إدارة رخص البناء



مشروع الدعم الفني لتدقيق مخططات
السلامة والحماية من الحريق للمنشآت
رقم العقد () لسنة ١٤٣٧هـ
مكتب دار الرياض للاستشارات الهندسية

نتائج تدقيق المخطط

التدقيق المعماري/

☐ مطابق ويجب تطبيق الملاحظات والتوصيات
المدونة على مخطط الدور الأرضي للمنشأة .

☐ مطابق ويجب تطبيق الملاحظات والتوصيات
اليومية المدونة على المخطط والواردة في
مخطط الدور الأرضي للمنشأة .

☐ غير مطابق

التدقيق الكهربائي/

- يحدد المسئول عن استلام الموقع صحة تنفيذ المخططات بناءً على
ظروف الموقع ومتطلبات الدفاع المدني والكود السعودي الجديد
ومواصفات الهيئة السعودية للمواصفات والمقاييس .

- صحة الحسابات الخاصة بكافة أنظمة السلامة في المنشأة تقع
مسئوليتها على المكتب المصمم ويجب أن تكون مطابقة للاكواد
المعتادة في التصميم.

- يجب تطبيق الملاحظات الواردة في التقرير الفني.
غير مصدق

التدقيق الميكانيكي/

☐ مطابق ويجب تطبيق الملاحظات والتوصيات
المدونة على مخطط الدور الأرضي للمنشأة .

☐ مطابق ويجب تطبيق الملاحظات والتوصيات
اليومية المدونة على المخطط والواردة في
مخطط الدور الأرضي للمنشأة .

☐ غير مطابق

نتيجة تدقيق استشاري الامانة



تم اطلاع مندوب الدفاع المدني
دون ادنى مسئولية

الرائد المهندس / محمد فرزان الشيباني

ZONE 3 (A-006)

MAKKAH

N

NEW B. NO	BUILDING NAME
01	SOUQ-C (B16&17) OPEN BUILDING
02	SOUQ-A
03	SOUQE-A
04	SOUQ-D (OPEN BUILDING)
05	SOUQ-B
06	SOUQ-B
07	SOUQ-A
08	FAHED PALACE
09	AT TURAIF BRIDGE
10	MODI SHABALA & MOSQUE
11	MOHMD BIN SAUD MOSQUE
12	SALWA CATWALK
13	SALWA GALLERY
14	VISITOR RECEPTION CENTER
15	IBRAHIM BIN SAUD PALACE
16	DAILY LIFE GALLERY
17	OMAR BIN SAUD PLACE (DRAWING MISSING)
18	ARDAH DANCE
19	THANNAYAN BIN SAUD PALACE
20	MILITARY EXHIBITION GALLERY
21	HORSE STABLES
22	ARABIAN HORSE MUSEUM
23	SOUQ-A
24	TRADITIONAL HOMES HOUSE-1 TRADITIONAL HOMES HOUSE-2
25	TRADITIONAL ARCHITECTURE EXHIBITION TRADITIONAL ARCHITECTURE HOUSE-1 TRADITIONAL ARCHITECTURE HOME-2
26	CLUSTER 2.1 (OPEN BUILDING)
27	CLUSTER 2.2 (OPEN BUILDING)
28	CLUSTER 1.1
29	CLUSTER 3.1 (OPEN BUILDING)
30	CLUSTER 1.3
31	CLUSTER 3.2 (OPEN BUILDING)
32	CLUSTER 3.3 (OPEN BUILDING)
33	CLUSTER 3.4 (OPEN BUILDING)
34	CLUSTER 1.5
35	CLUSTER 3.5 (OPEN BUILDING)
36	CLUSTER 3.6 (OPEN BUILDING)
37	CLUSTER 3.7 (OPEN BUILDING)
38	CLUSTER 3.8 (OPEN BUILDING)
39	CLUSTER 1.8
40	CLUSTER 1.9
41	CLUSTER 12-1/7
42	CLUSTER 12-1/6
43	CLUSTER 12-1/2
44	BEIT AL MALL



NOTES:


الملاحظات:

مفتاح الرسم

B : BUILDING NUMBER

KEY PLAN:

مفتاح الخريطة:

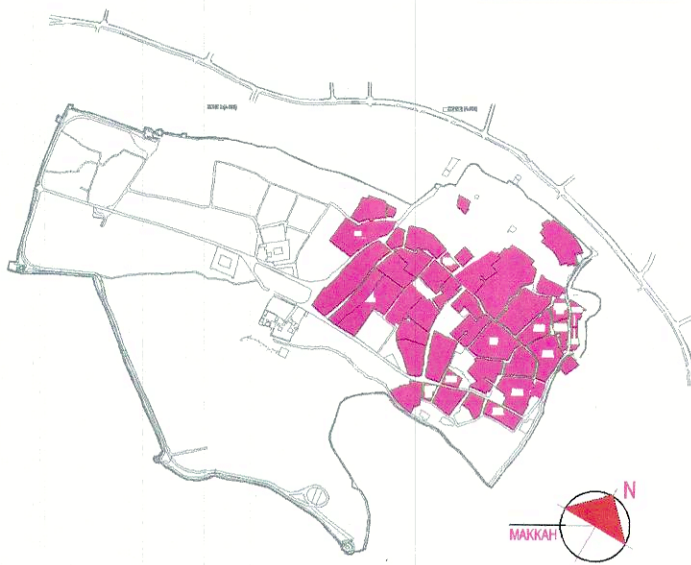

PROJECT NAME :

اسم المشروع:

ATTURAIIF DEVELOPMENT PROJECT

PROJECT DATA :

بيانات المشروع:

AS - BUILT DRAWING

OWNER :

المالك:


هيئة تطوير مدينة الرياض
RIYADH DEVELOPMENT AUTHORITY



CONSULTANT :

استشاري الموقع:

Riyadh Office
P.O. Box 34183
Riyadh 11468
Kingdom of Saudi Arabia
Tel: (+9661) 419 1992/419 0497
Fax: (+9661) 419 1134
Email: 025539@burahappold.com
Web: www.burahappold.com

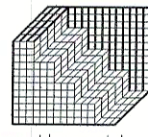

CONTRACTOR:

المقاول:



FREYSSINET S.A.
P.O.BOX: 6881, JEDDAH 21452
Tel: 6002935 Tlx: 600722 ABOLAB SJ FAX: 6065503
WEB: fsa.com.sa

SAFETY CONSULTANT :

استشاري السلامة:



Abdullah Alkhedher Consulting Office
Riyadh, Saudi Arabia Tel. : 0114044177
7057 Al qadisiya st. www.amk-cons.com
Al Yasmeen Dist. 13326 - 3640

مكتب عبد الله ال خضر للاستشارات الهندسية

DRAWING TITLE :

عنوان الرسم

MASTER NAMING PLAN

المهندس المصمم	مقياس الرسم	N.T.S
الرسام	رسم الاصدار	00
المهندس المراجع	التاريخ	01-03-2019
رقم المخطط	BN. 02-00	


نتائج تدقيق المخطط

☐ غير مطابق

☐ غير مطابق

☐ غير مطابق[illegible]

الرائد المهندس / محمد فرزان الشبانى

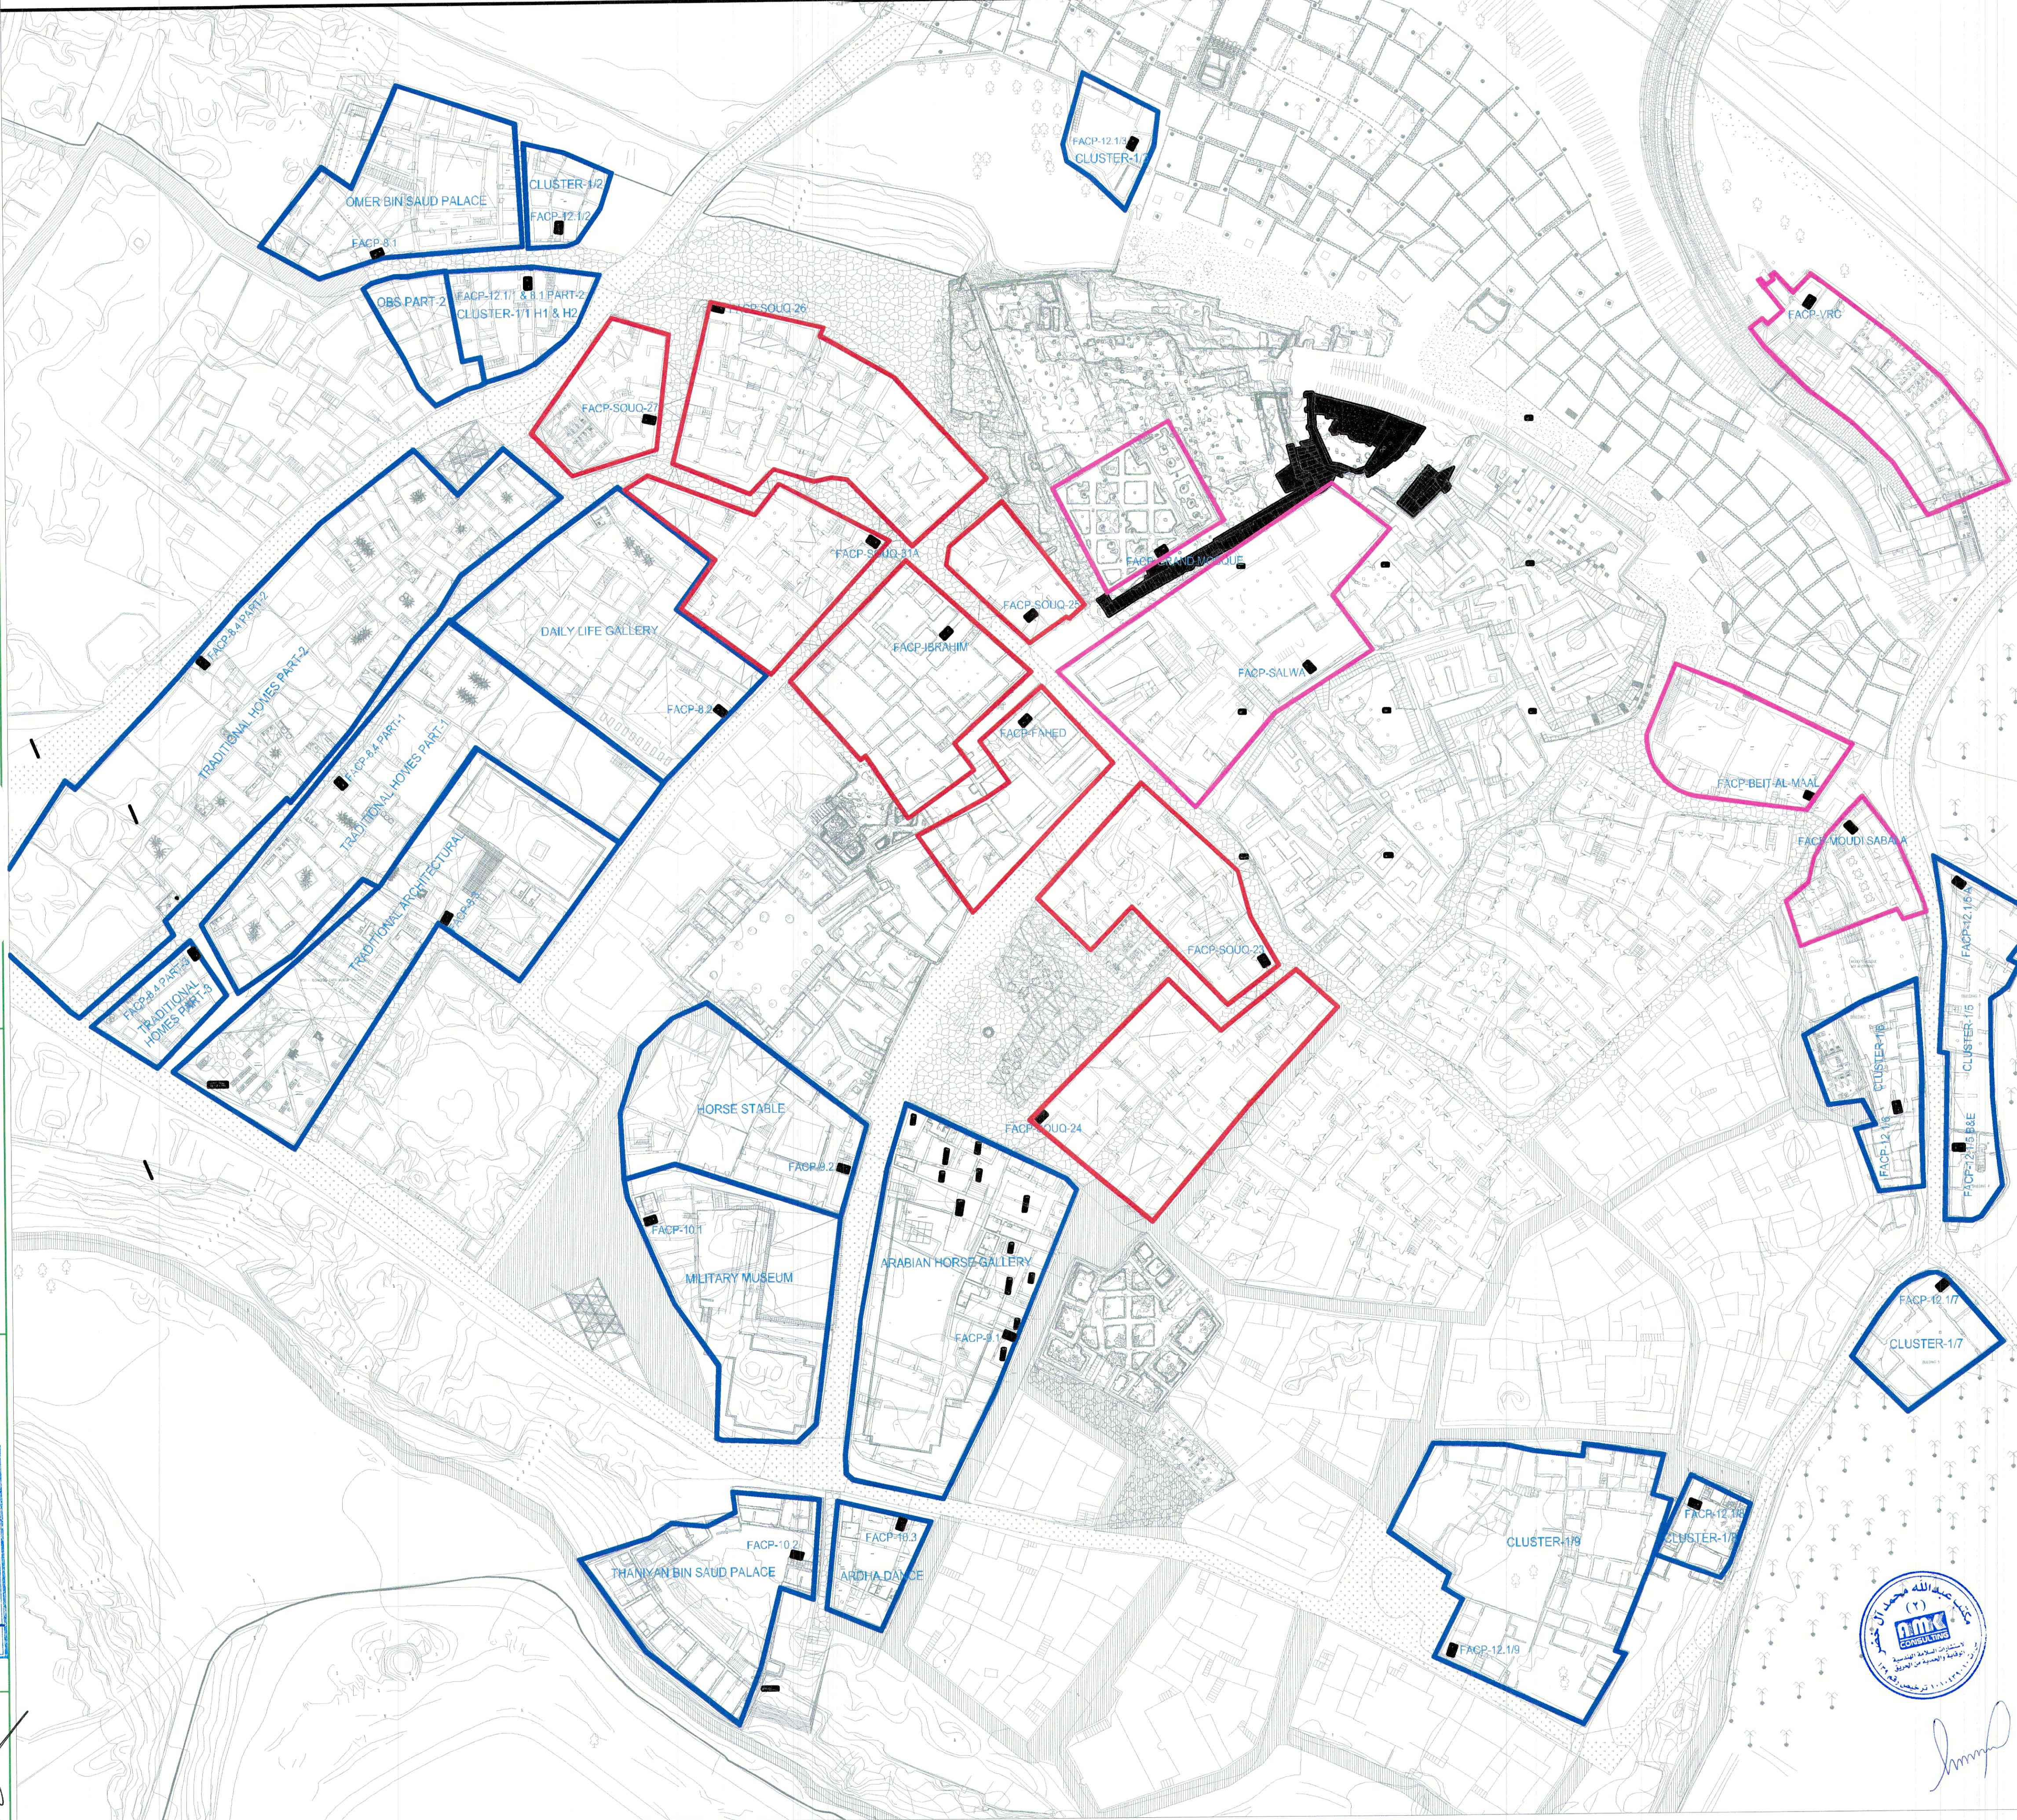

NOTES:

- 1- ALL DIMENSIONS ARE IN MM UNLESS OTHERWISE NOTED.
- 2- THIS DRAWING IS INTENDED TO SHOW THE GENERAL ARRANGEMENT AND LAYOUT OF THE WORKS. THE EXACT LOCATIONS SHALL BE DETERMINED BY THE DIMENSIONS OF THE APPROVED EQUIPMENT.
- 3- THE INSTALLATION OF CONDUITS SHALL COMPLY WITH THE FOLLOWING:
 - a- PVC MEDIAN DUTY FOR EMBEDDED IN WALLS, PARTITION, IN SLABS
 - b- PVC MEDIUM DUTY FOR CONCRETE
 - c- EMT ABOVE FLOOR CEILING AND EXPOSED INSIDE THE BUILDING.
 - d- RGS FOR EXPOSED OUTDOOR OF THE BUILDING.
 - e- STEEL FLEXIBLE FOR CONNECTION TO ALL KIND OF EQUIPMENT INSIDE THE BUILDING.
 - f- LIQUID TIGHT FLEXIBLE STEEL FOR CONNECTION TO OUTDOOR EQUIPMENT
- 4- FOR FIRE ALARM BELL BOXES ARE OCTAGONAL STEEL BOX
 - 4.1 4" 1/8" DEPTH WITH COVER.
- 5- FIRE ALARM DETECTION LOOP CABLE IS FLAME RETARDANT
 - 5X1.59 mm CABLE IS USED.
- 6- FROM CEILING BELL BOXES IN CONCRETE SLABS TO RECESSED TYPE DETECTORS (DETECTORS, ETC), WIRES ARE DRAWN IN STEEL CONDUIT UNLESS OTHERWISE NOTED.
- 7- UNLESS OTHERWISE SPECIFIED, ALL UNITS SHOULD BE MOUNTED AT THE FOLLOWING HEIGHT FROM THE FFL TAKEN TO THE CENTER OF THE UNIT

FIRE ALARM MANUAL CALL POINT : 1400mm.	FIRE ALARM DETECTOR : 2100mm.
FIRE ALARM SOUNDER : 2100mm.	

LEGEND:		فئات الرسم
SYMBOLS	DESCRIPTION	
	CONTROL MODULE	
	PUBLIC ADDRESS RACK	
	(6/9W) CEILING MOUNTED LOUD SPEAKER SURFACE SUSPENDED TYPE WITH MATCHING TRANSFORMER	
PA RACK	PUBLIC ADDRESS RACK	
WP	WEATHER PROOF	
	ADDRESSABLE SMOKE DETECTOR CEILING MOUNTED	
	ADDRESSABLE HEAT DETECTOR (RATE OF RISE) CEILING MOUNTED	
	ADDRESSABLE PULL STATION UNIT (BREAK GLASS)	
	ADDRESSABLE SOUNDER & FLASHER	
	ANALOGUE ADDRESSABLE FIRE ALARM CONTROL PANEL (1-LOOP) WITH BACKUP BATTERY.	
	EMERGENCY EXIT LIGHT WITH BACKUP BATTERY 1.5 HOUR	
	EMERGENCY LIGHT WITH BACKUP BATTERY 1.5 HOUR	
	WEATHERPROOF ALARM SIREN WITH FLASHING LIGHT	

KEY PLAN

ATTURAIF DEVELOPMENT PROJECT

AS - BUILT DRAWING



Riyadh Office
P.O. Box 34183
Riyadh 11468
Kingdom of Saudi Arabia

Tel: (+9661) 419 1992/419 0497
Fax: (+9661) 419 1134
Email: 022539@burohappold.com
Web: www.burohappold.com



Buro Happold
Consulting Engineers

CONTRACTOR:

 **freyssinet**
SAUDI ARABIA

FREYSSINET S.A.

P.O.BOX. 6881. JEDDAH. 21402
Tel.: 6602365 Tlx: 600722 ABOLAS.FJ. FAX 660355
WEB: fsa.com.sa

AMK CONSULTING

تكتب عبد الله ال خضر للاستشارات الهندسية

GENERAL SITE PLAN
FIRE ALARM PANEL DISTRIBUTION

N.T.S	مقياس الرسم		من المصمم
00	رقم الاصدار	KHURSHID	م
07-03-2019	التاريخ	M.WAKYAN	من المراجع
		SPL. 45	مختلط

أمانة منطقة الرياض
إدارة رخص البناء



مشروع الدعم الفني لتدقيق مخططات
السلامة والحماية من الحريق للمنشآت
رقم العقد () لسنة ١٤٣٧هـ
مكتب دار الرياض للاستشارات الهندسية

نتائج تدقيق المخطط

التدقيق المعماري /

مطابق ويجب تطبيق الملاحظات والتوصيات
المدونة على مخطط الدور الأرضي للمنشأة .

مطابق ويجب تطبيق الملاحظات والتوصيات
اليديوية المدونة على المخطط والواردة في
مخطط الدور الأرضي للمنشأة .

غير مطابق

التدقيق الكهربائي /

- يحدد المسنول عن استلام الموقع صحة تنفيذ المخططات بناء على
ظروف الموقع ومتطلبات الدفاع المدني والكود السعودي الجديد
ومواصفات الهيئة السعودية للمواصفات والمقاييس .
- صحة الحسابات الخاصة بكافة أنظمة السلامة في المنشأة تقع
مسئوليتها على المكتب المصمم ويجب أن تكون مطابقة للكوداد
العمدته في التصميم.
- يجب تطبيق الملاحظات الواردة في التقرير الفني.

مطابق

التدقيق الميكانيكي /

مطابق ويجب تطبيق الملاحظات والتوصيات
المدونة على مخطط الدور الأرضي للمنشأة .

مطابق ويجب تطبيق الملاحظات والتوصيات
اليديوية المدونة على المخطط والواردة في
مخطط الدور الأرضي للمنشأة .


غير مطابق

نتيجة تدقيق استشاري الامانة



تم اطلاع مندوب الدفاع المدني
دون ادنى مسؤولية

الرائد المهندس / محمد فوزان الشيباني

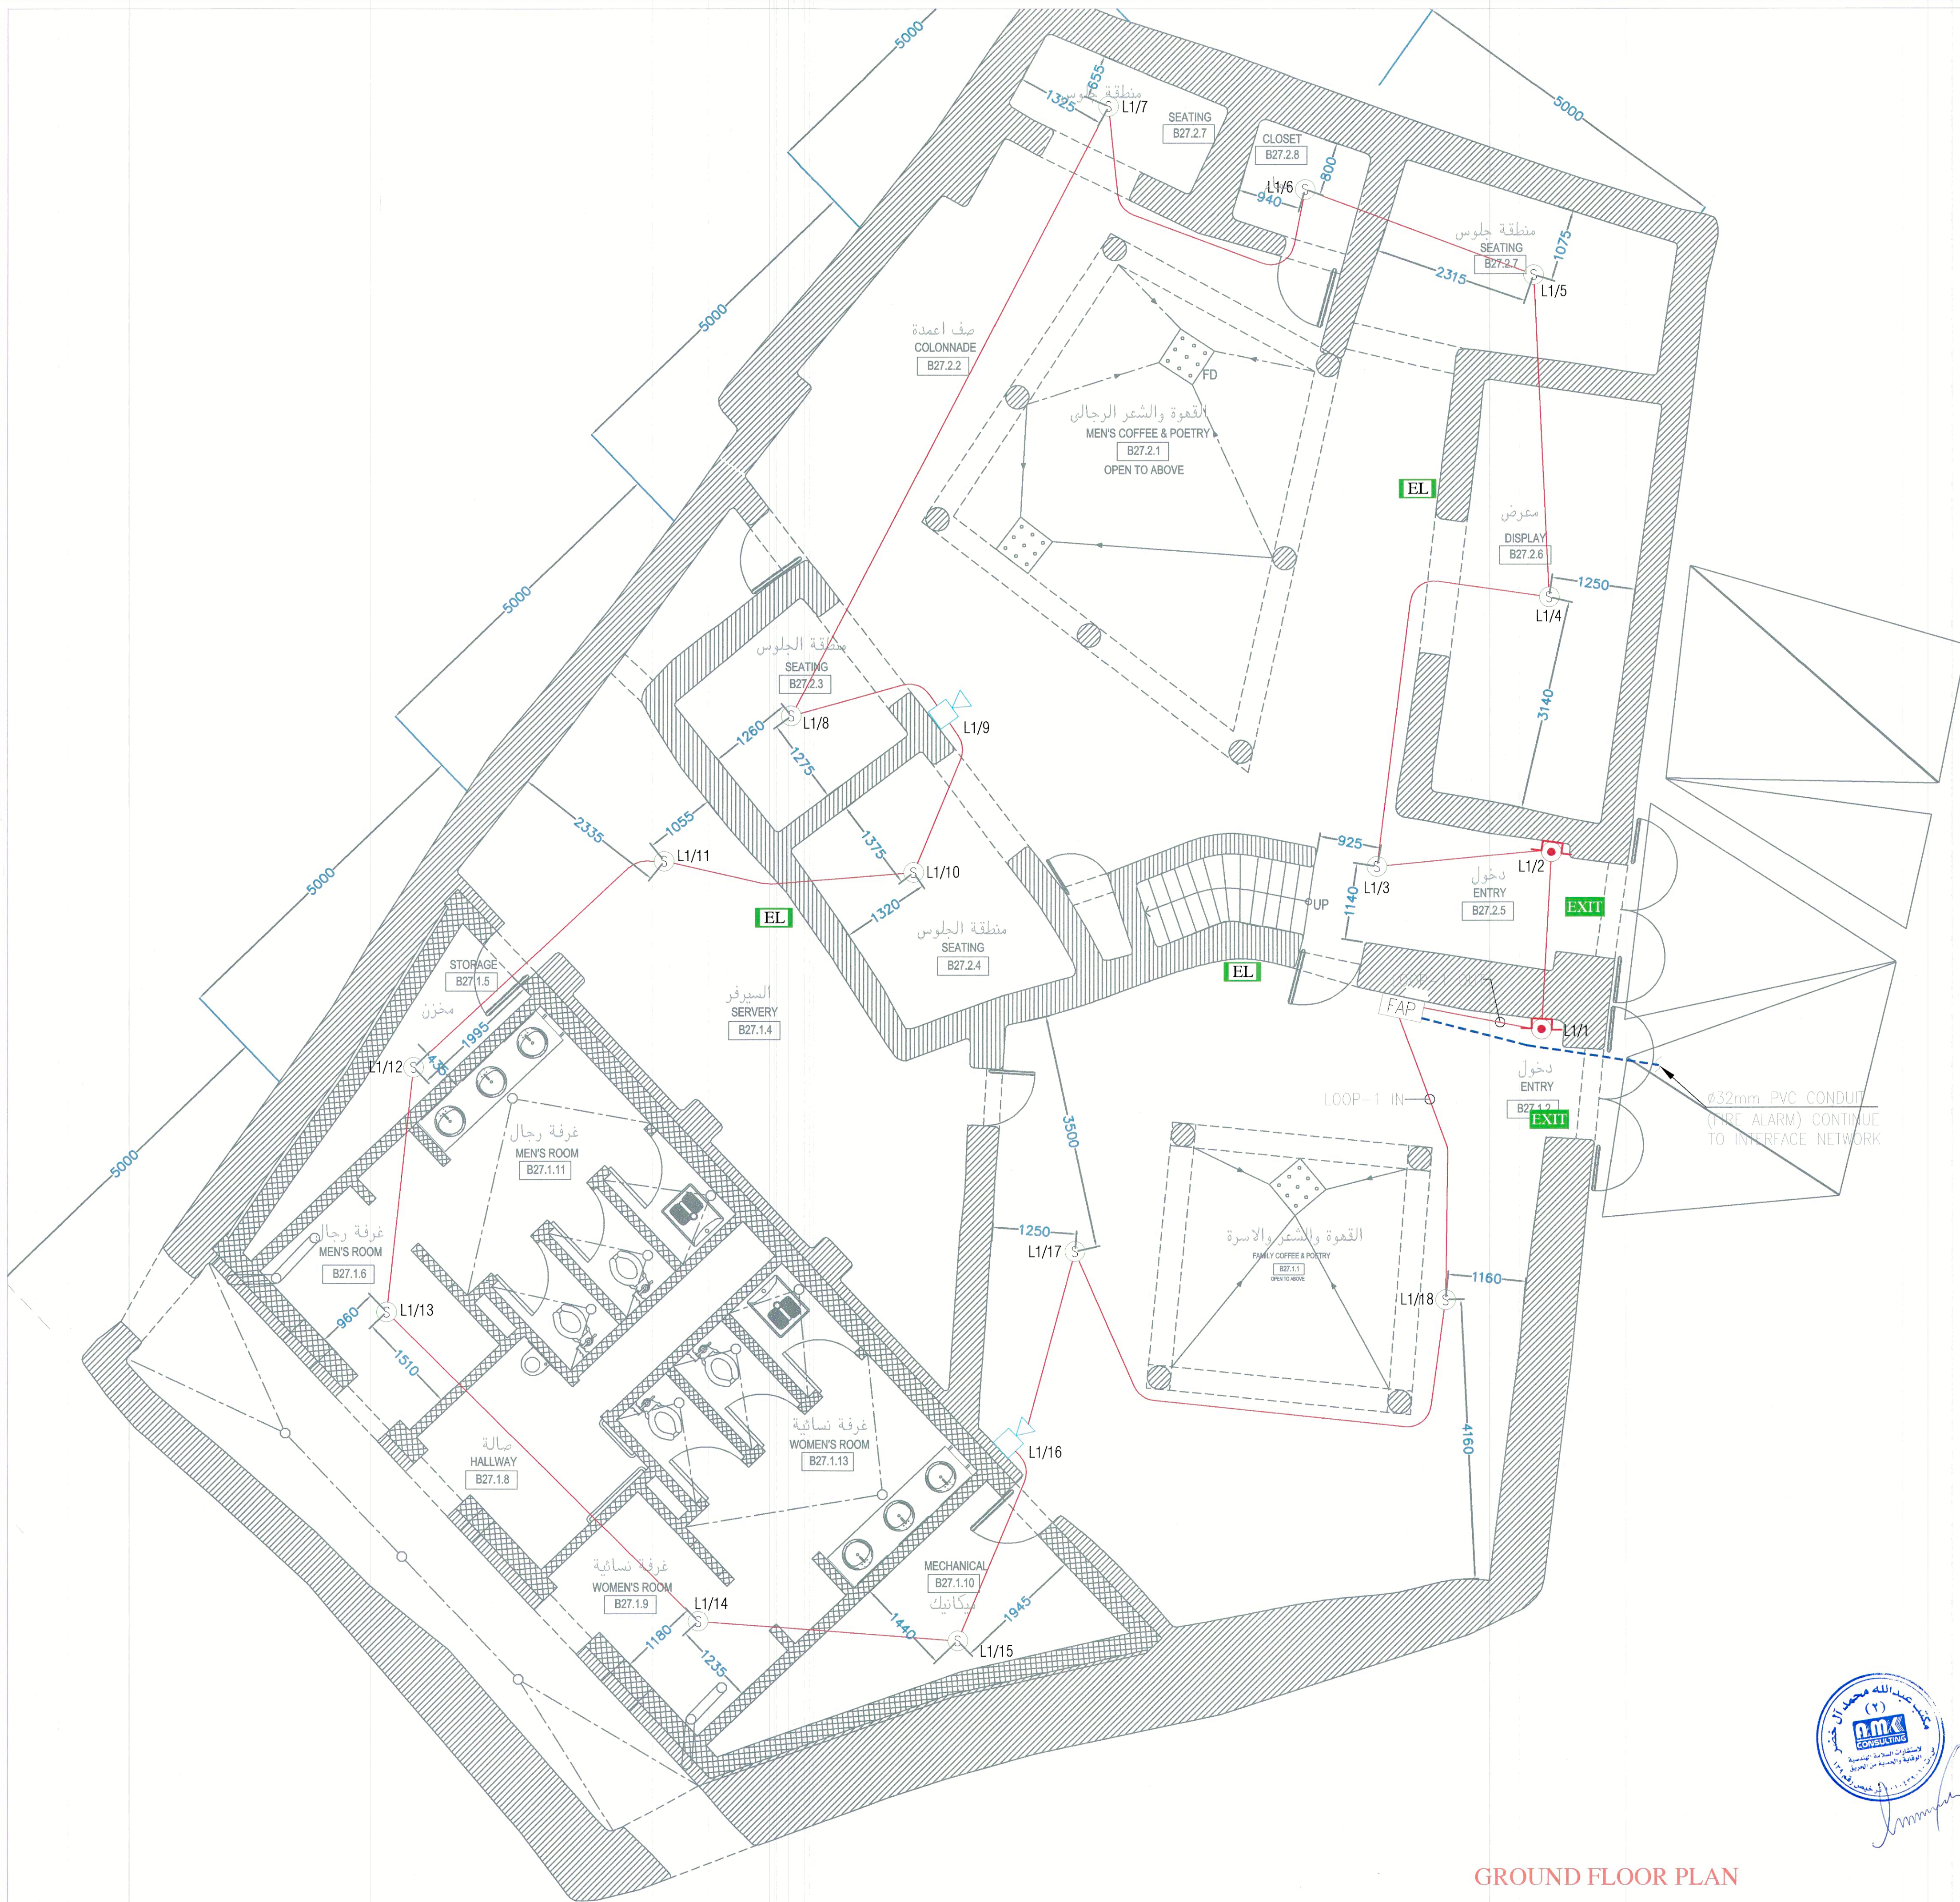


NOTES:

- ALL DIMENSIONS ARE IN mm UNLESS OTHERWISE NOTED.
- THIS DRAWING IS INTENDED TO SHOW THE GENERAL ARRANGEMENT AND LAYOUT OF THE WORKS. THE EXACT LOCATIONS SHALL BE DETERMINED BY THE DIMENSIONS OF THE APPROVED EQUIPMENT.
- THE INSTALLATION OF CONDUITS SHALL COMPLY WITH THE FOLLOWING:
 - PVC MEDIUM DUTY FOR EMBEDDED IN WALLS, PARTITION, IN SLABS AND UNDER SCREED.
 - EMT ABOVE FALSE CEILING AND EXPOSED INSIDE THE BUILDING.
 - RGS FOR EXPOSED OUTDOOR OF THE BUILDING.
 - STEEL FLEXIBLE FOR CONNECTION TO ALL KIND OF EQUIPMENT INSIDE THE BUILDING.
 - LIQUID TIGHT FLEXIBLE STEEL FOR CONNECTION TO OUTDOOR EQUIPMENT.
- FOR FIRE ALARM BACK BOXES ARE OCTAGONAL STEEL BOX 4" 2 1/8" DEPTH WITH COVER.
- FIRE ALARM DETECTION LOOP CABLE IS FLAME RETARDANT 2X1.5 sq mm CABLE IS USED.
- FROM CEILING BACK BOXES IN CONCRETE SLABS TO RECESSED TYPE SERVICES (DETECTOR'S, ETC), WIRES ARE DRAWN IN STEEL FLEXIBLE CONDUIT UNLESS OTHERWISE NOTED.
- UNLESS OTHERWISE SPECIFIED, ALL UNITS SHOULD BE MOUNTED AT THE FOLLOWING HEIGHT FROM THE FFL TAKEN TO THE CENTER OF THE UNIT.
 - FIRE ALARM MANUAL CALL POINT : 1400mm.
 - FIRE ALARM SOUNDER : 2100mm.

LEGEND:

SYMBOLS	DESCRIPTION
WP	WEATHER PROOF
(S)	ADDRESSABLE SMOKE DETECTOR CEILING MOUNTED
(H)	ADDRESSABLE HEAT DETECTOR (RATE OF RISE) CEILING MOUNTED
(E)	ADDRESSABLE PULL STATION UNIT(BREAK GLASS)
(F)	ADDRESSABLE SOUNDER & FLASHER
[FACP]	ANALOGUE ADDRESSABLE MASTER FIRE ALARM CONTROL PANEL (1-LOOP) WITH BACKUP BATTERY.
[EXIT]	EMERGENCY EXIT LIGHT WITH BACKUP BATTERY 1.5 HOUR
[EL]	EMERGENCY LIGHT WITH BACKUP BATTERY 1.5 HOUR
[Siren]	WEATHERPROOF ALARM SIREN WITH FLASHING LIGHT

KEY PLAN:

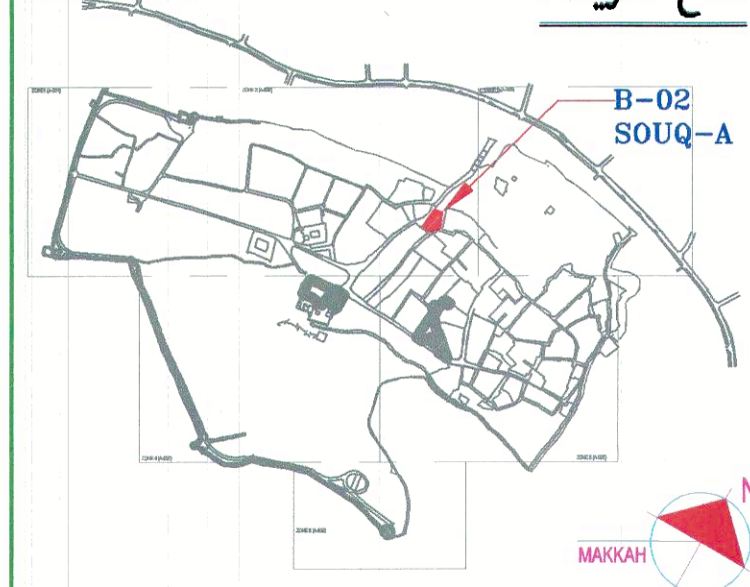

PROJECT NAME :

ATTURAI DEVELOPMENT PROJECT

PROJECT DATA :

AS - BUILT DRAWING

OWNER :

هيئة تطوير مدينة الرياض
RIYADH DEVELOPMENT AUTHORITY

CONSULTANT :

Riyadh Office
P.O. Box 34183
Riyadh 11468
Kingdom of Saudi Arabia
Tel: (+966) 419 1992/419 0497
Fax: (+966) 419 1134
Email: 025358@burhoppold.com
Web: www.burhoppold.com

CONTRACTOR:



SAFETY CONSULTANT :

Abdullah Alkheider Consulting Office
Riyadh, Saudi Arabia Tel: 0114044177
7057 Al qadiya st. www.amk-cons.com
Al Yasmeen Dist. 13326 - 3640

DRAWING TITLE :

BUILDING-02 (SOUQ-A)
GROUND FLOOR
FIRE ALARM SYSTEM LAYOUT

1:50@A1	مقياس الرسم	المهندس المعم
00	رقم الاصدار	الرسم
01-03-2019	التاريخ	المهندس المراجع
		رقم المخطط

أمانة منطقة الرياض
إدارة رخص البناء



مشروع الدعم الفني لتدقيق مخططات
السلامة والحماية من الحريق للمنشآت
رقم العقد () لسنة ١٤٣٧هـ
مكتب دار الرياض للاستشارات الهندسية

نتائج تدقيق المخطط

التدقيق المعماري /

- ☐ مطابق ويجب تطبيق الملاحظات والتوصيات المدونة على مخطط الدور الأرضي للمنشأة .
- ☐ مطابق ويجب تطبيق الملاحظات والتوصيات اليدوية المدونة على المخطط والواردة في مخطط الدور الأرضي للمنشأة .
- ☐ غير مطابق


التدقيق الكهربائي /

- ☐ مالمات جميع التوصيات المدونة على المخطط .
- يحدد المسئول عن استلام الموقع صحة تنفيذ المخططات بناء على ظروف الموقع ومتطلبات الدفاع المدني والكود السعودي الجديد ومواصفات الهيئة السعودية للمواصفات والمقاييس .
- صحة الصيانات الخاصة بكافة أنظمة السلامة في المنشأة تقع مسئوليتها على المكتب المصمم ويجب أن تكون مطابقة للأكواد المعمدة في التصميم .
- يجب تطبيق الملاحظات الواردة في التقرير الفني.
- سير حسن

التدقيق الميكانيكي /

- ☐ مطابق ويجب تطبيق الملاحظات والتوصيات المدونة على مخطط الدور الأرضي للمنشأة .
- ☐ مطابق ويجب تطبيق الملاحظات والتوصيات اليدوية المدونة على المخطط والواردة في مخطط الدور الأرضي للمنشأة .
- ☐ غير مطابق

نتيجة تدقيق استشاري الامانة

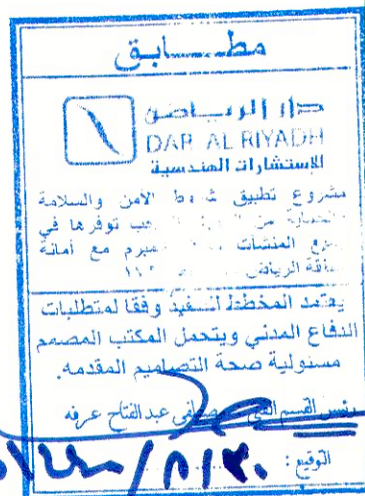

تم اطلاع مندوب الدفاع المدني
دون ادنى مسؤولية

الرائد المهندس / محمد فوزان الشيباني



GROUND FLOOR


NOTES:

- 1- ALL DIMENSIONS ARE IN mm UNLESS OTHERWISE NOTED.
- 2- THIS DRAWING IS INTENDED TO SHOW THE GENERAL ARRANGEMENT AND LAYOUT OF THE WORKS. THE EXACT LOCATIONS SHALL BE DETERMINED BY THE DIMENSIONS OF THE APPROVED EQUIPMENT.
- 3- THE INSTALLATION OF CONDUITS SHALL COMPLY WITH THE FOLLOWING:
- a- PVC MEDIUM DUTY FOR EMBEDDED IN WALLS, PARTITION, IN SLABS AND UNDER SCREED.
- b- EMT ABOVE FALSE CEILING AND EXPOSED INSIDE THE BUILDING.
- c- RGS FOR EXPOSED OUTDOOR OF THE BUILDING.
- d- STEEL FLEXIBLE FOR CONNECTION TO ALL KIND OF EQUIPMENT INSIDE THE BUILDING.
- e- LIQUID TIGHT FLEXIBLE STEEL FOR CONNECTION TO OUTDOOR EQUIPMENT.
- 4- FOR FIRE ALARM BACK BOXES ARE OCTAGONAL STEEL BOX 4"2 1/8" DEPTH WITH COVER.
- 5- FIRE ALARM DETECTION LOOP CABLE IS FLAME RETARDANT 2X1.5 sq mm CABLE IS USED.
- 6- FROM CEILING BACK BOXES IN CONCRETE SLABS TO RECESSED TYPE SERVICES/DETECTORS, ETC), WIRES ARE DRAWN IN STEEL FLEXIBLE CONDUIT UNLESS OTHERWISE NOTED.
- 7- UNLESS OTHERWISE SPECIFIED, ALL UNITS SHOULD BE MOUNTED AT THE FOLLOWING HEIGHT FROM THE FFL TAKEN TO THE CENTER OF THE UNIT.
- FIRE ALARM MANUAL CALL POINT : 1400mm.
- FIRE ALARM SOUNDER : 2100mm.

LEGEND:

SYMBOLS	DESCRIPTION
WP	WEATHER PROOF
(S)	ADDRESSABLE SMOKE DETECTOR CEILING MOUNTED
(H)	ADDRESSABLE HEAT DETECTOR (RATE OF RISE) CEILING MOUNTED
EL	ADDRESSABLE PULL STATION UNIT(BREAK GLASS)
EL	ADDRESSABLE SOUNDER & FLASHER
FACP	ANALOGUE ADDRESSABLE MASTER FIRE ALARM CONTROL PANEL (1-LOOP) WITH BACKUP BATTERY.
EXIT	EMERGENCY EXIT LIGHT WITH BACKUP BATTERY 1.5 HOUR
EL	EMERGENCY LIGHT WITH BACKUP BATTERY 1.5 HOUR
EL	WEATHERPROOF ALARM SIREN WITH FLASHING LIGHT

KEY PLAN:

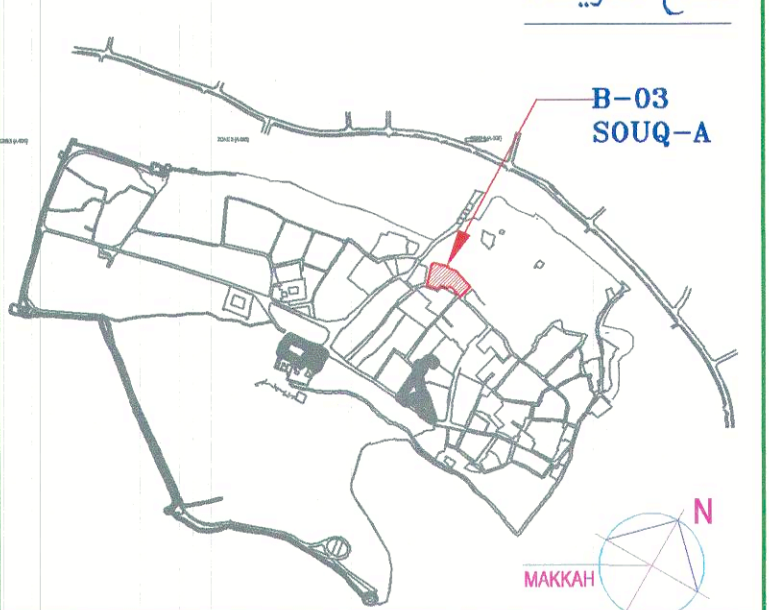

PROJECT NAME :

ATTURAIK DEVELOPMENT PROJECT

PROJECT DATA :

AS - BUILT DRAWING


OWNER :




CONSULTANT :

Riyadh Office
P.O. Box 34163
Riyadh 11468
Kingdom of Saudi Arabia
Tel: (+9661) 419 1992 / 419 0497
Fax: (+9661) 419 1134
Email: 021539@burohappold.com
Web: www.burohappold.com

CONTRACTOR:

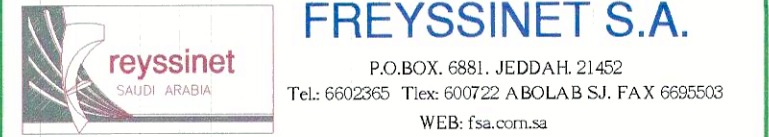

SAFETY CONSULTANT :

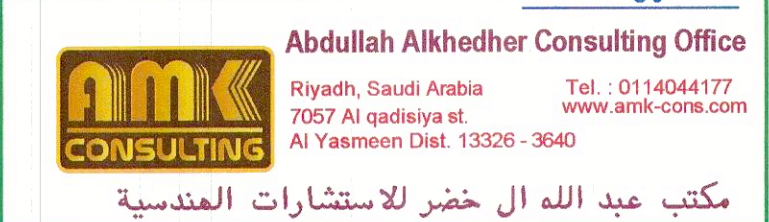

DRAWING TITLE :

BUILDING 03 (SOUQ-A) C12
GROUND FLOOR
FIRE ALARM SYSTEM LAYOUT

1:100@A1	مقياس الرسم	المهندس المصمم
00	رقم الاصدار	الرسم
07-03-2019	التاريخ	المهندس المراجع
		رقم المخطط

أمانة منطقة الرياض
إدارة رخص البناء



مشروع الدعم الفني لتدقيق مخططات
السلامة والحماية من الحريق للمنشآت
رقم العقد () لسنة ١٤٣٧هـ
مكتب دار الرياض للاستشارات الهندسية

نتائج تدقيق المخطط

التدقيق المعماري /

☐ مطابق ويجب تطبيق الملاحظات والتوصيات
المدونة على مخطط الدور الأرضي للمنشأة .

☐ مطابق ويجب تطبيق الملاحظات والتوصيات
اليديوية المدونة على المخطط والواردة في
مخطط الدور الأرضي للمنشأة .

☐ غير مطابق

التدقيق الكهربائي /

☒ مطابق ويجب تطبيق الملاحظات والتوصيات
المدونة على مخطط الدور الأرضي للمنشأة .

☐ مطابق ويجب تطبيق الملاحظات والتوصيات
اليديوية المدونة على المخطط والواردة في
مخطط الدور الأرضي للمنشأة .

☐ غير مطابق

التدقيق الميكانيكي /

☐ مطابق ويجب تطبيق الملاحظات والتوصيات
المدونة على مخطط الدور الأرضي للمنشأة .

☐ مطابق ويجب تطبيق الملاحظات والتوصيات
اليديوية المدونة على المخطط والواردة في
مخطط الدور الأرضي للمنشأة .


☐ غير مطابق

نتيجة تدقيق استشاري الامانة



تم اطلاع مندوب الدفاع المدني
دون ادنى مسؤولية

الرائد المهندس / محمد فوزان الشيباني

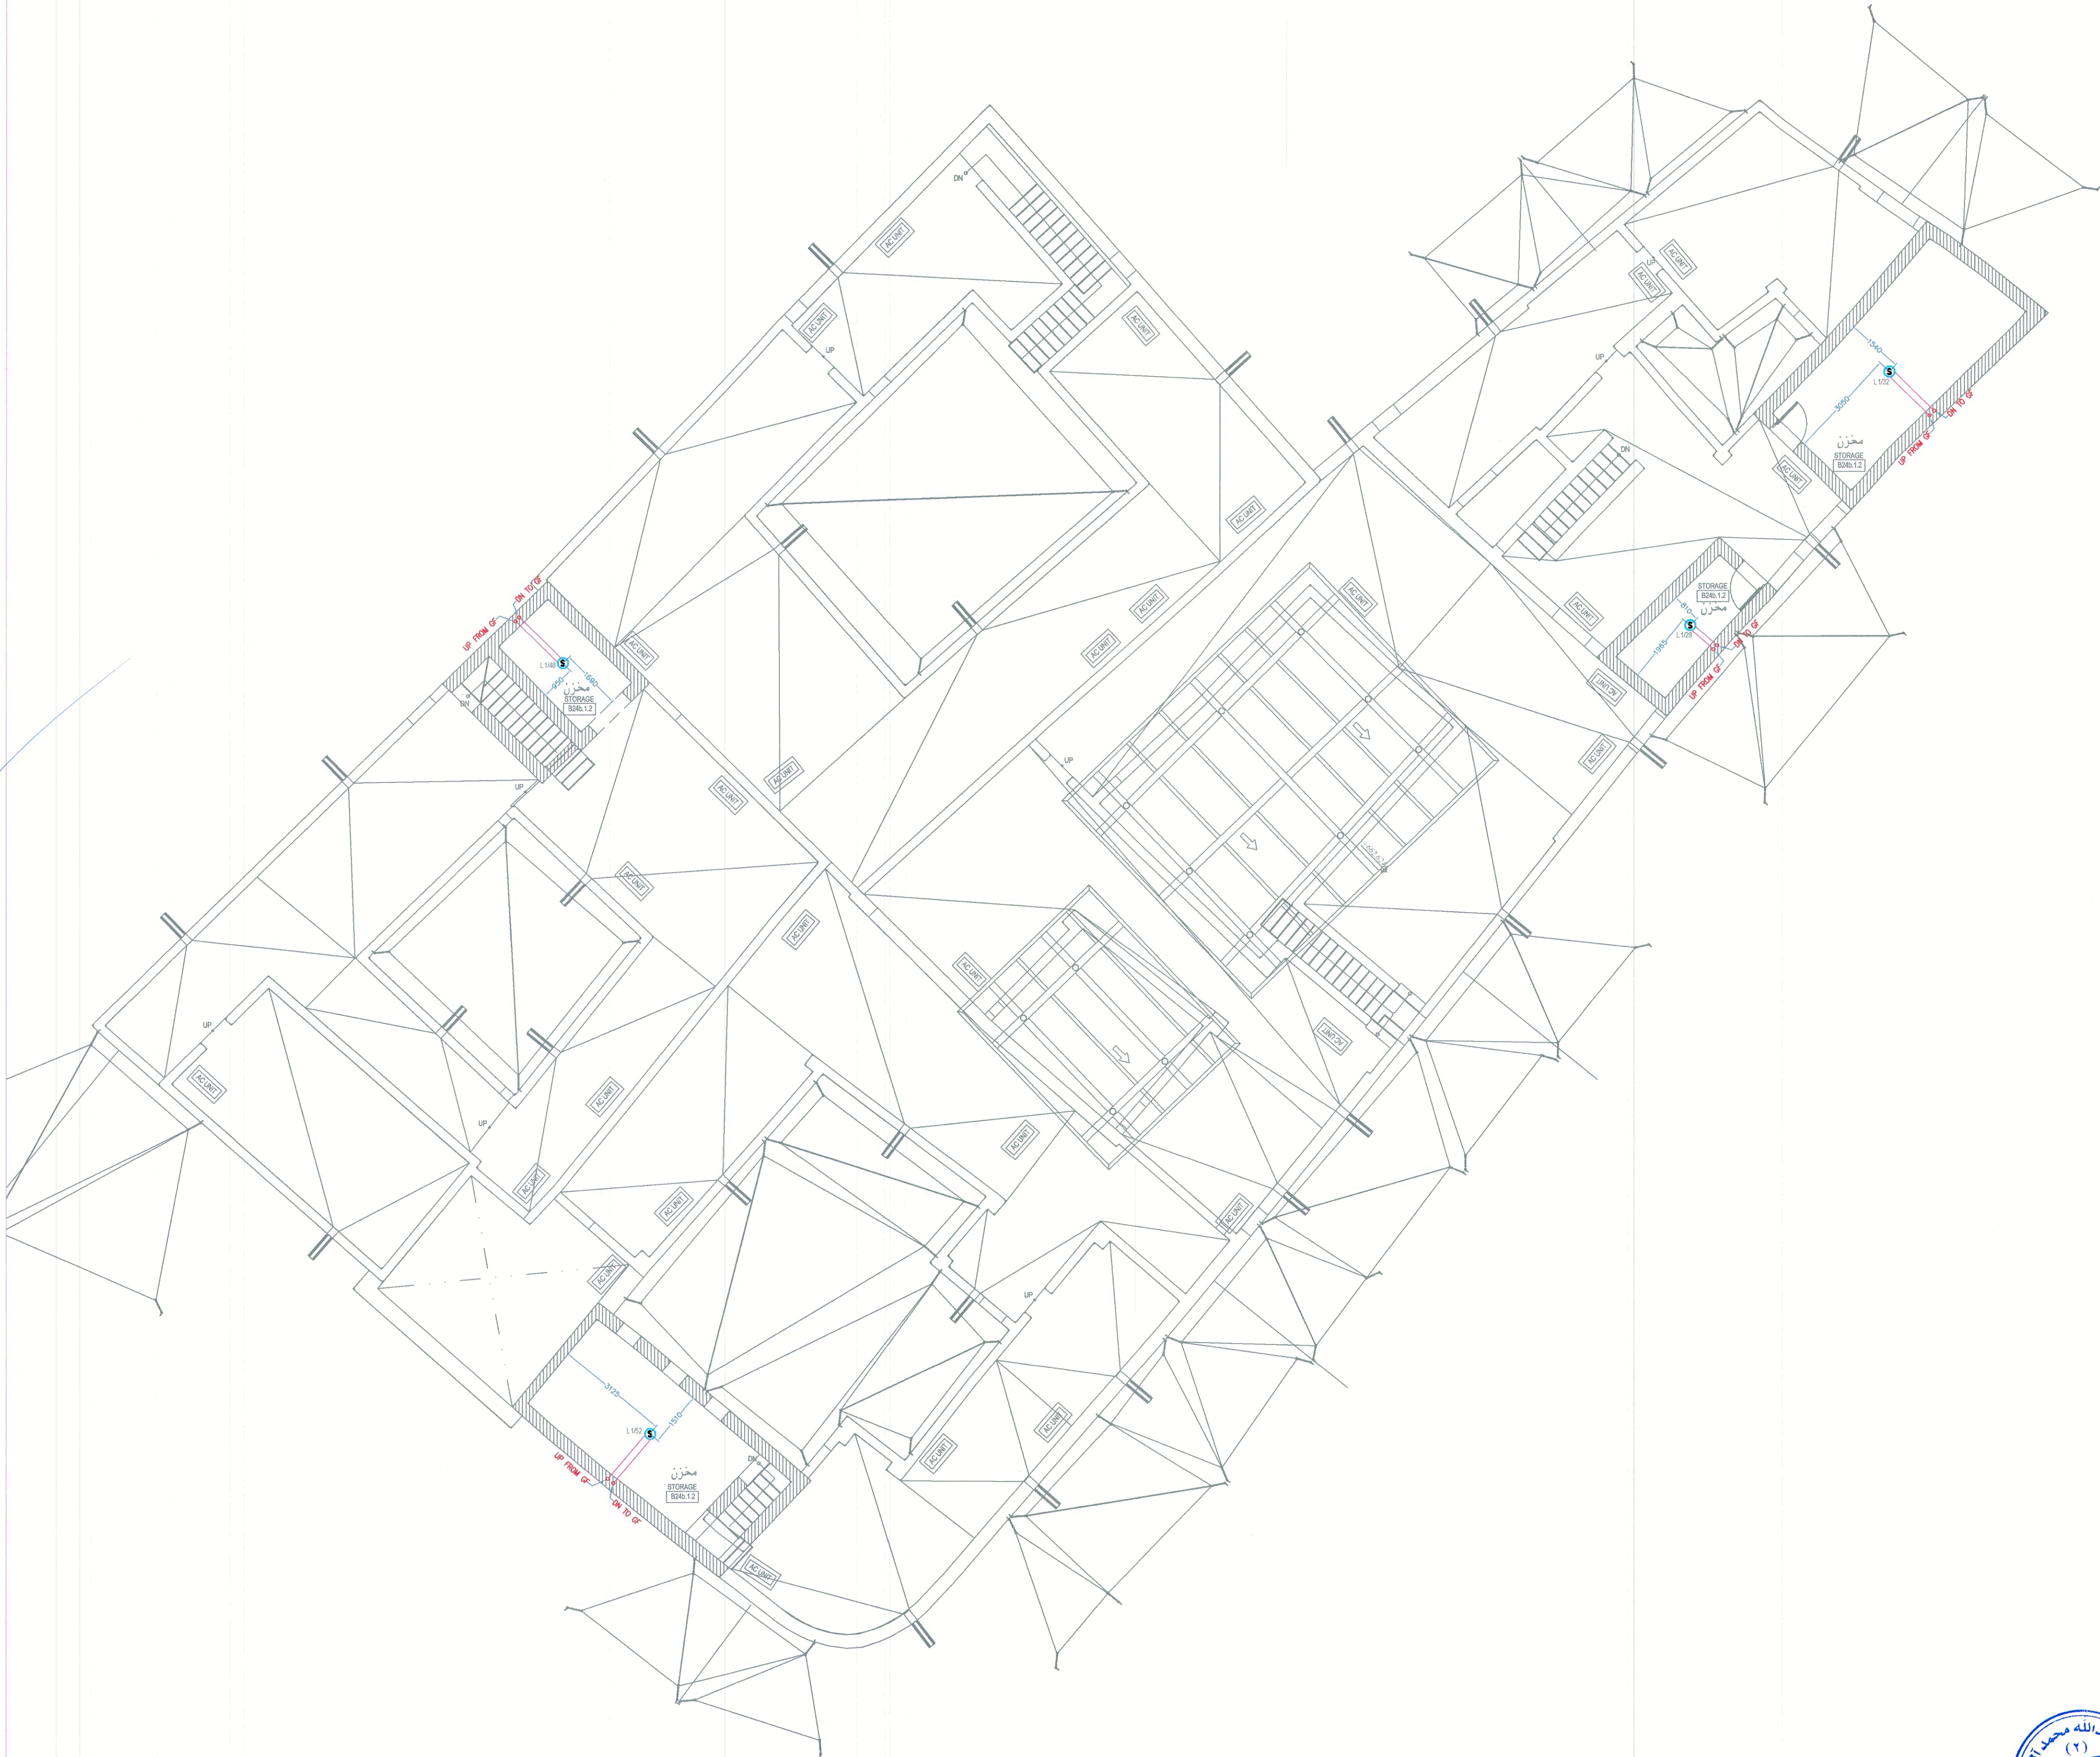


FIRST FLOOR PLAN



- NOTES:**
- 1- ALL DIMENSIONS ARE IN mm UNLESS OTHERWISE NOTED.
- 2- THIS DRAWING IS INTENDED TO SHOW THE GENERAL ARRANGEMENT AND LAYOUT OF THE WORKS. THE EXACT LOCATIONS SHALL BE DETERMINED BY THE DIMENSIONS OF THE APPROVED EQUIPMENT.
- 3- THE INSTALLATION OF CONDUITS SHALL COMPLY WITH THE FOLLOWING:
- a- PVC MEDIUM DUTY FOR EMBEDDED IN WALLS, PARTITION, IN SLABS AND UNDER SCREED.
 - b- EMT ABOVE FALSE CEILING AND EXPOSED INSIDE THE BUILDING.
 - c- RGS FOR EXPOSED OUTDOOR OF THE BUILDING.
 - d- STEEL FLEXIBLE FOR CONNECTION TO ALL KIND OF EQUIPMENT INSIDE THE BUILDING.
 - e- LIQUID TIGHT FLEXIBLE STEEL FOR CONNECTION TO OUTDOOR EQUIPMENT.
- 4- FOR FIRE ALARM BACK BOXES ARE OCTAGONAL STEEL BOX 4"X2 1/8" DEPTH WITH COVER.
- 5- FIRE ALARM DETECTION LOOP CABLE IS FLAME RETARDANT 2X1.5 sq mm CABLE IS USED.
- 6- FROM CEILING BACK BOXES IN CONCRETE SLABS TO RECESSED TYPE SERVICES (DETECTORS, ETC), WIRES ARE DRAWN IN STEEL FLEXIBLE CONDUIT UNLESS OTHERWISE NOTED.
- 7- UNLESS OTHERWISE SPECIFIED, ALL UNITS SHOULD BE MOUNTED AT THE FOLLOWING HEIGHT FROM THE FFL TAKEN TO THE CENTER OF THE UNIT.
- FIRE ALARM MANUAL CALL POINT : 1400mm.
FIRE ALARM SOUNDER : 2100mm.

LEGEND:	مفتاح الرسم
SYMBOLS	DESCRIPTION
WP	WEATHER PROOF
S	ADDRESSABLE SMOKE DETECTOR CEILING MOUNTED
H	ADDRESSABLE HEAT DETECTOR (RATE OF RISE) CEILING MOUNTED
B	ADDRESSABLE PULL STATION UNIT(BREAK GLASS)
S	ADDRESSABLE SOUNDER & FLASHER
FACP	ANALOGUE ADDRESSABLE MASTER FIRE ALARM CONTROL PANEL (I-LOOP) WITH BACKUP BATTERY.
EXIT	EMERGENCY EXIT LIGHT WITH BACKUP BATTERY 1.5 HOUR
EL	EMERGENCY LIGHT WITH BACKUP BATTERY 1.5 HOUR
±	WEATHERPROOF ALARM SIREN WITH FLASHING LIGHT

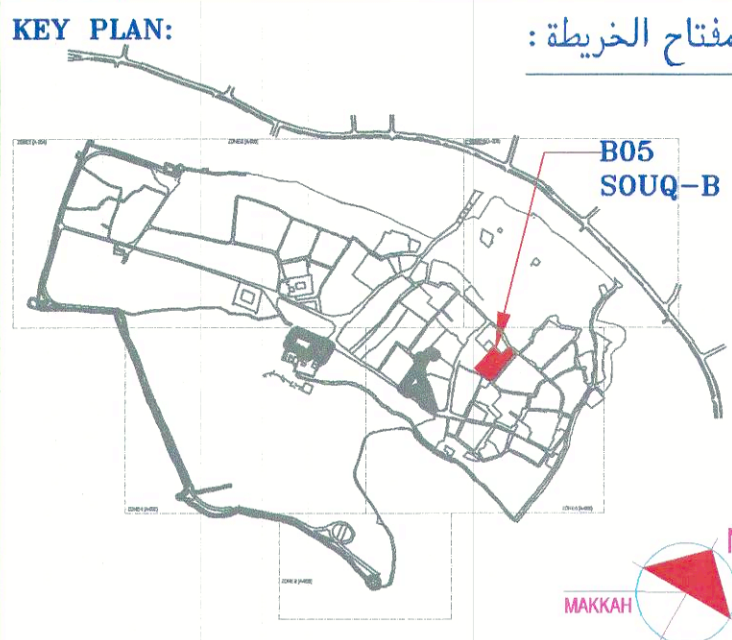

PROJECT NAME :	اسم المشروع :
ATTURAIFF DEVELOPMENT PROJECT	
PROJECT DATA :	بيانات المشروع :
AS - BUILT DRAWING	
OWNER :	المالك :
هبة تطوير مدينة الرياض	
RIVADH DEVELOPMENT AUTHORITY	
CONSULTANT :	استشاري الموقع :
Riyadh Office P.O. Box 34183 Riyadh 11468 Kingdom of Saudi Arabia Tel: (+966) 419 1992/419 0497 Fax: (+966) 419 1134 Email: 022539@burohappold.com Web: www.burohappold.com	Buro Happold Consulting Engineers

CONTRACTOR:	المقاول :
reyssinet	
FREYSSINET S.A.	
P.O.BOX 6881 JEDDAH 21402 Tel: 6602395 Tlx: 607022 ABOLAB SJ FAX 666503 WEB: fsa.com.sau	

SAFETY CONSULTANT :	استشاري السلامة :
Abdullah Alkhedher Consulting Office	
Riyadh, Saudi Arabia 7057 Al qadiisiya st. Al Yasmeen Dist. 13326 - 3640	Tel : 0114044177 www.amk-cons.com
مكتب عبد الله ال خضر للاستشارات الهندسية	

DRAWING TITLE :		عنوان الرسم	
BUILDING-05 (SOUQ-B) C12			
FIRST FLOOR			
FIRE ALARM SYSTEM LAYOUT			
1:100@A1	مقياس الرسم		مهندس التصميم
00	رقم الاصدار	KHURSHID	رسم
07-03-2019	التاريخ	M.WAKYAN	مهندس المراجع
		BN. 05-02	رقم المخطط

نتائج تدقيق المخطط

مطابق ويجب تطبيق الملاحظات والتوصيات المدونة على مخطط الدور الأرضي للمنشأة.


☐ غير مطابق

☐ غير مطابق

☐ غير مطابق

[illegible]

الرائد المهندس / محمد فرزان الشيباني

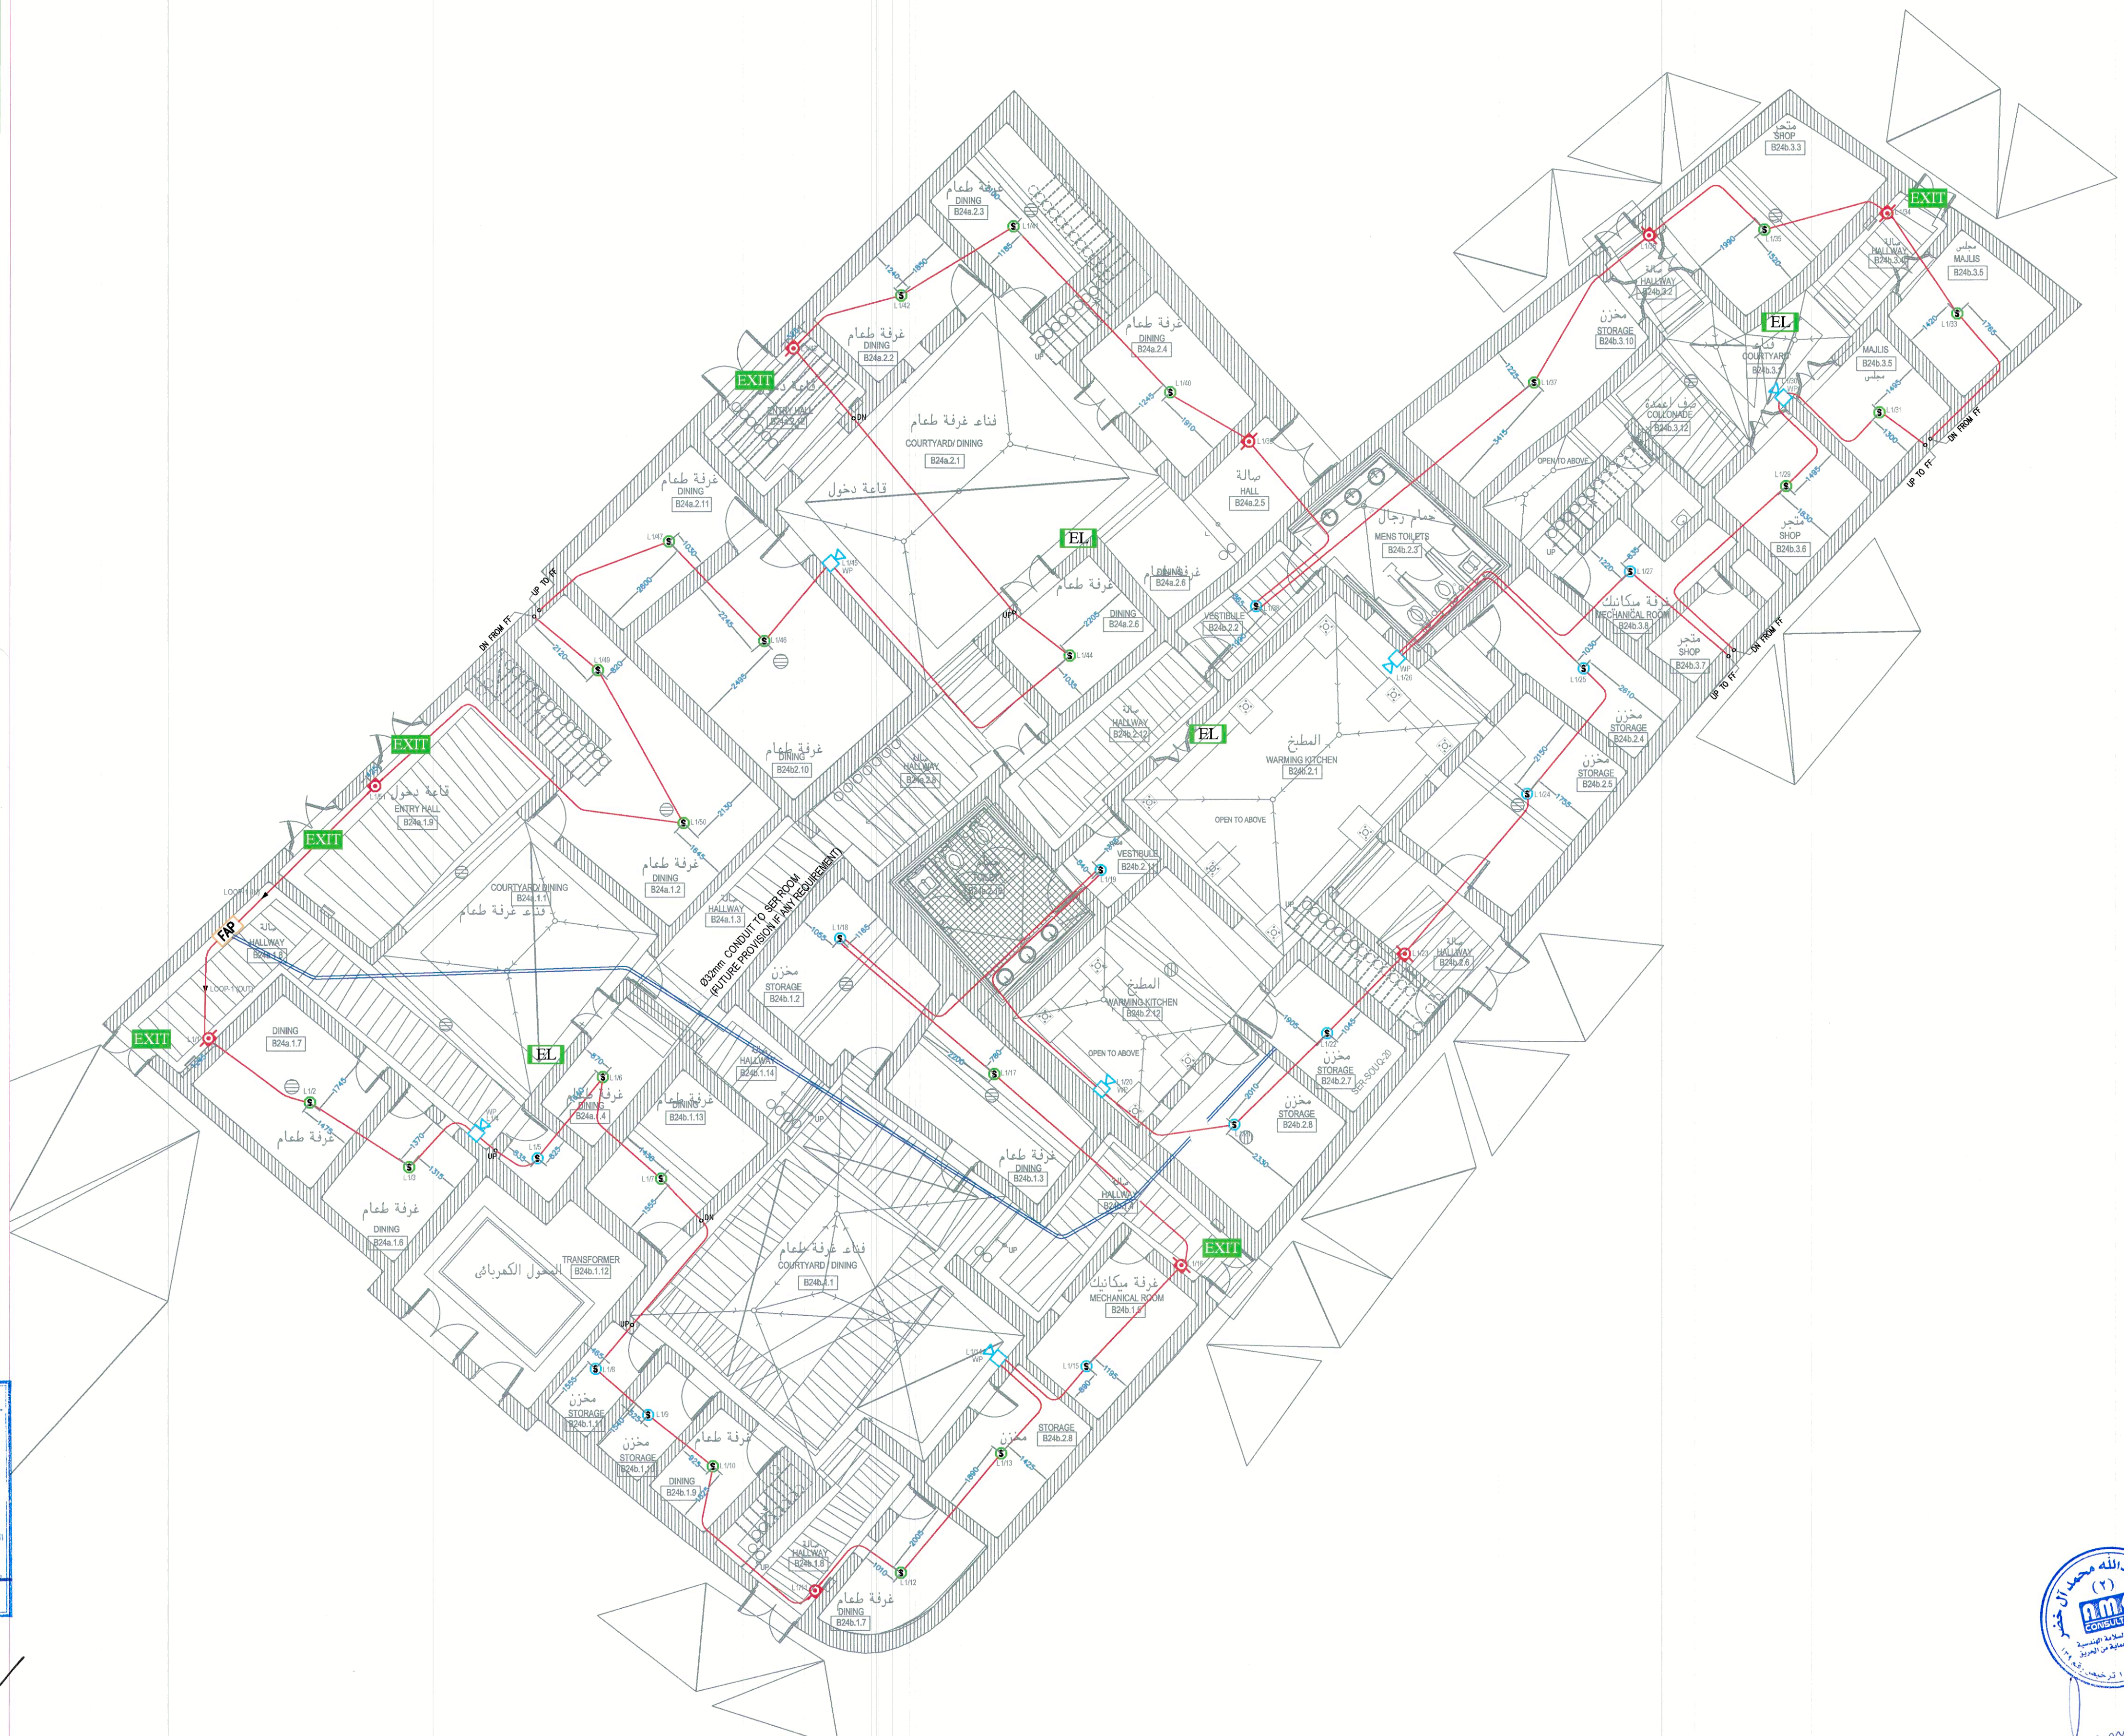

GROUND FLOOR PLAN

NOTES:

- 1- ALL DIMENSIONS ARE IN mm UNLESS OTHERWISE NOTED.
- 2- THIS DRAWING IS INTENDED TO SHOW THE GENERAL ARRANGEMENT AND LAYOUT OF THE WORKS. THE EXACT LOCATIONS SHALL BE DETERMINED BY THE DIMENSIONS OF THE APPROVED EQUIPMENT.
- 3- THE INSTALLATION OF CONDUITS SHALL COMPLY WITH THE FOLLOWING:
 - a- PVC MEDIUM DUTY FOR EMBEDDED IN WALLS, PARTITION, IN SLABS AND UNDER SLOPED.
 - b- EMT ABOVE FALSE CEILING AND EXPOSED INSIDE THE BUILDING.
 - c- RGS FOR EXPOSED OUTDOOR OF THE BUILDING.
 - d- FLEXIBLE FLUID FOR CONNECTION TO ALL KIND OF EQUIPMENT INSIDE THE BUILDING.
 - e- LIQUID TIGHT FLEXIBLE SILEX FOR CONNECTION TO OUTDOOR EQUIPMENT.
- 4- FOR FIRE ALARM BACK BOXES ARE OCTAGONAL SILEX BOX 4.2" 1/8" DEPTH WITH COVER.
- 5- FIRE ALARM DETECTION LOOP CABLE IS FLAME RETARDANT 2X1.5 sq mm CABLE IS USED.
- 6- FROM CEILING BACK BOXES IN CONCRETE SLABS TO RECESSED TYPE DETECTION DETECTORS (ETC), WIRES ARE DRAWN IN SILEX FLEXIBLE CONDUIT UNLESS OTHERWISE NOTED.
- 7- UNLESS OTHERWISE SPECIFIED, ALL UNITS SHOULD BE MOUNTED AT THE FOLLOWING HEIGHT FROM THE FFL TAKEN TO THE CENTER OF THE UNIT.

FIRE ALARM MANUAL CALL POINT : 1400mm.
FIRE ALARM SOUNDER : 2100mm.

LEGEND:		مفتاح الرسم
SYMBOLS	DESCRIPTION	
WP	WEATHER PROOF	
(S)	ADDRESSABLE SMOKE DETECTOR CEILING MOUNTED	
(H)	ADDRESSABLE HEAT DETECTOR (RATE OF RISE) CEILING MOUNTED	
	ADDRESSABLE PULL STATION UNIT(BREAK GLASS)	
	ADDRESSABLE SOUNDER & FLASHER	
FACP	ANALOGUE ADDRESSABLE MASTER FIRE ALARM CONTROL PANEL (1-LOOP) WITH BACKUP BATTERY.	
EXIT	EMERGENCY EXIT LIGHT WITH BACKUP BATTERY 1.5 HOUR	
EL	EMERGENCY LIGHT WITH BACKUP BATTERY 1.5 HOUR	
	WEATHERPROOF ALARM SIREN WITH FLASHING LIGHT	

PROJECT NAME : اسم المشروع :

ATTURAI DEVELOPMENT PROJECT

PROJECT DATA : بيانات المشروع:
AS - BUILT DRAWING

OWNER :	المالك :
هيئة تطوير مدينة الرياض RIYADH DEVELOPMENT AUTHORITY	 تطوير الرياض

CONSULTANT :

Riyadh Office
P.O. Box 34183
Riyadh 11468
Kingdom of Saudi Arabia

Tel: (+9661) 419 1992/419 0497
Fax: (+9661) 419 1134
Email: 022539@burohappold.com
Web: www.burohappold.com

استشاري الموقع :

Buro Happold
Consulting Engineers

CONTRACTOR: **reyssinet**
SAUDI ARABIA

المقاول:

FREYSSINET S.A.

P.O.BOX. 6881, JEDDAH 21452
Tel: 6602365 Tlx: 600722 ABOLAB SA, FAX 6655003
WEB: fsa.com.sa

SAFETY CONSULTANT : **استشاري السلامة :**

Abdullah Alkhedher Consulting Office

 Riyadh, Saudi Arabia
7057 Al qadisiya st.
Al Yasmeein Dist. 13326 - 3640

Tel. : 0114044177
www.amk-cons.com

DRAWING TITLE : عنوان الرسم

BUILDING-05 (SOUQ-B) C12

GROUND FLOOR

FIRE ALARM SYSTEM LAYOUT

1:100@A1	مقياس الرسم		للعنقد المصمم
00	رقم الاصدار	KHURSHID	لرسام
07-03-2019	التاريخ	M.WAKYAN	للعنقد المراجع
		BN. 05-01	رقم المخطط



أمانة منطقة الرياض
إدارة رخص البناء



مشروع الدعم الفني لتدقيق مخططات
السلامة والحماية من الحريق للمنشآت
رقم المكد () لسنة ١٤٣٧هـ
مكتب دار الرياض للاستشارات الهندسية

نتائج تدقيق المخطط

التدقيق المعماري /

مطابق ويجب تطبيق الملاحظات والتوصيات
المدونة على مخطط الدور الأرضي للمنشأة .

مطابق ويجب تطبيق الملاحظات والتوصيات
البيدية المدونة على المخطط الواردة في
مخطط الدور الأرضي للمنشأة .

غير مطابق

التدقيق الكهربائي /

مطابقة يجب تطبيق الملاحظات والتوصيات

- يحدد المسئول عن استلام الموقع صحة تنفيذ المخططات بناء على
ظروف الموقع ومتطلبات الدفاع المدني والكود السعودي الجديد
ومواصفات الهيئة السعودية للمواصفات والمقاييس .
- صحة الحسابات الخاصة بكفاءة أنظمة السلامة في المنشأة تقع
مسئوليتها على المكتب المصمم ويجب أن تكون مطابقة للأكواد
المعمدة في التصميم.
- يجب تطبيق الملاحظات الواردة في التقرير الفني.

التدقيق الميكانيكي /

مطابق ويجب تطبيق الملاحظات والتوصيات
المدونة على مخطط الدور الأرضي للمنشأة .

مطابق ويجب تطبيق الملاحظات والتوصيات
البيدية المدونة على المخطط الواردة في
مخطط الدور الأرضي للمنشأة .


غير مطابق

نتيجة تدقيق استشاري الامانة



تم اطلاع مندوب الدفاع المدني
دون ادنى مسؤولية

الراشد المهندس / محمد فززان الشيباني

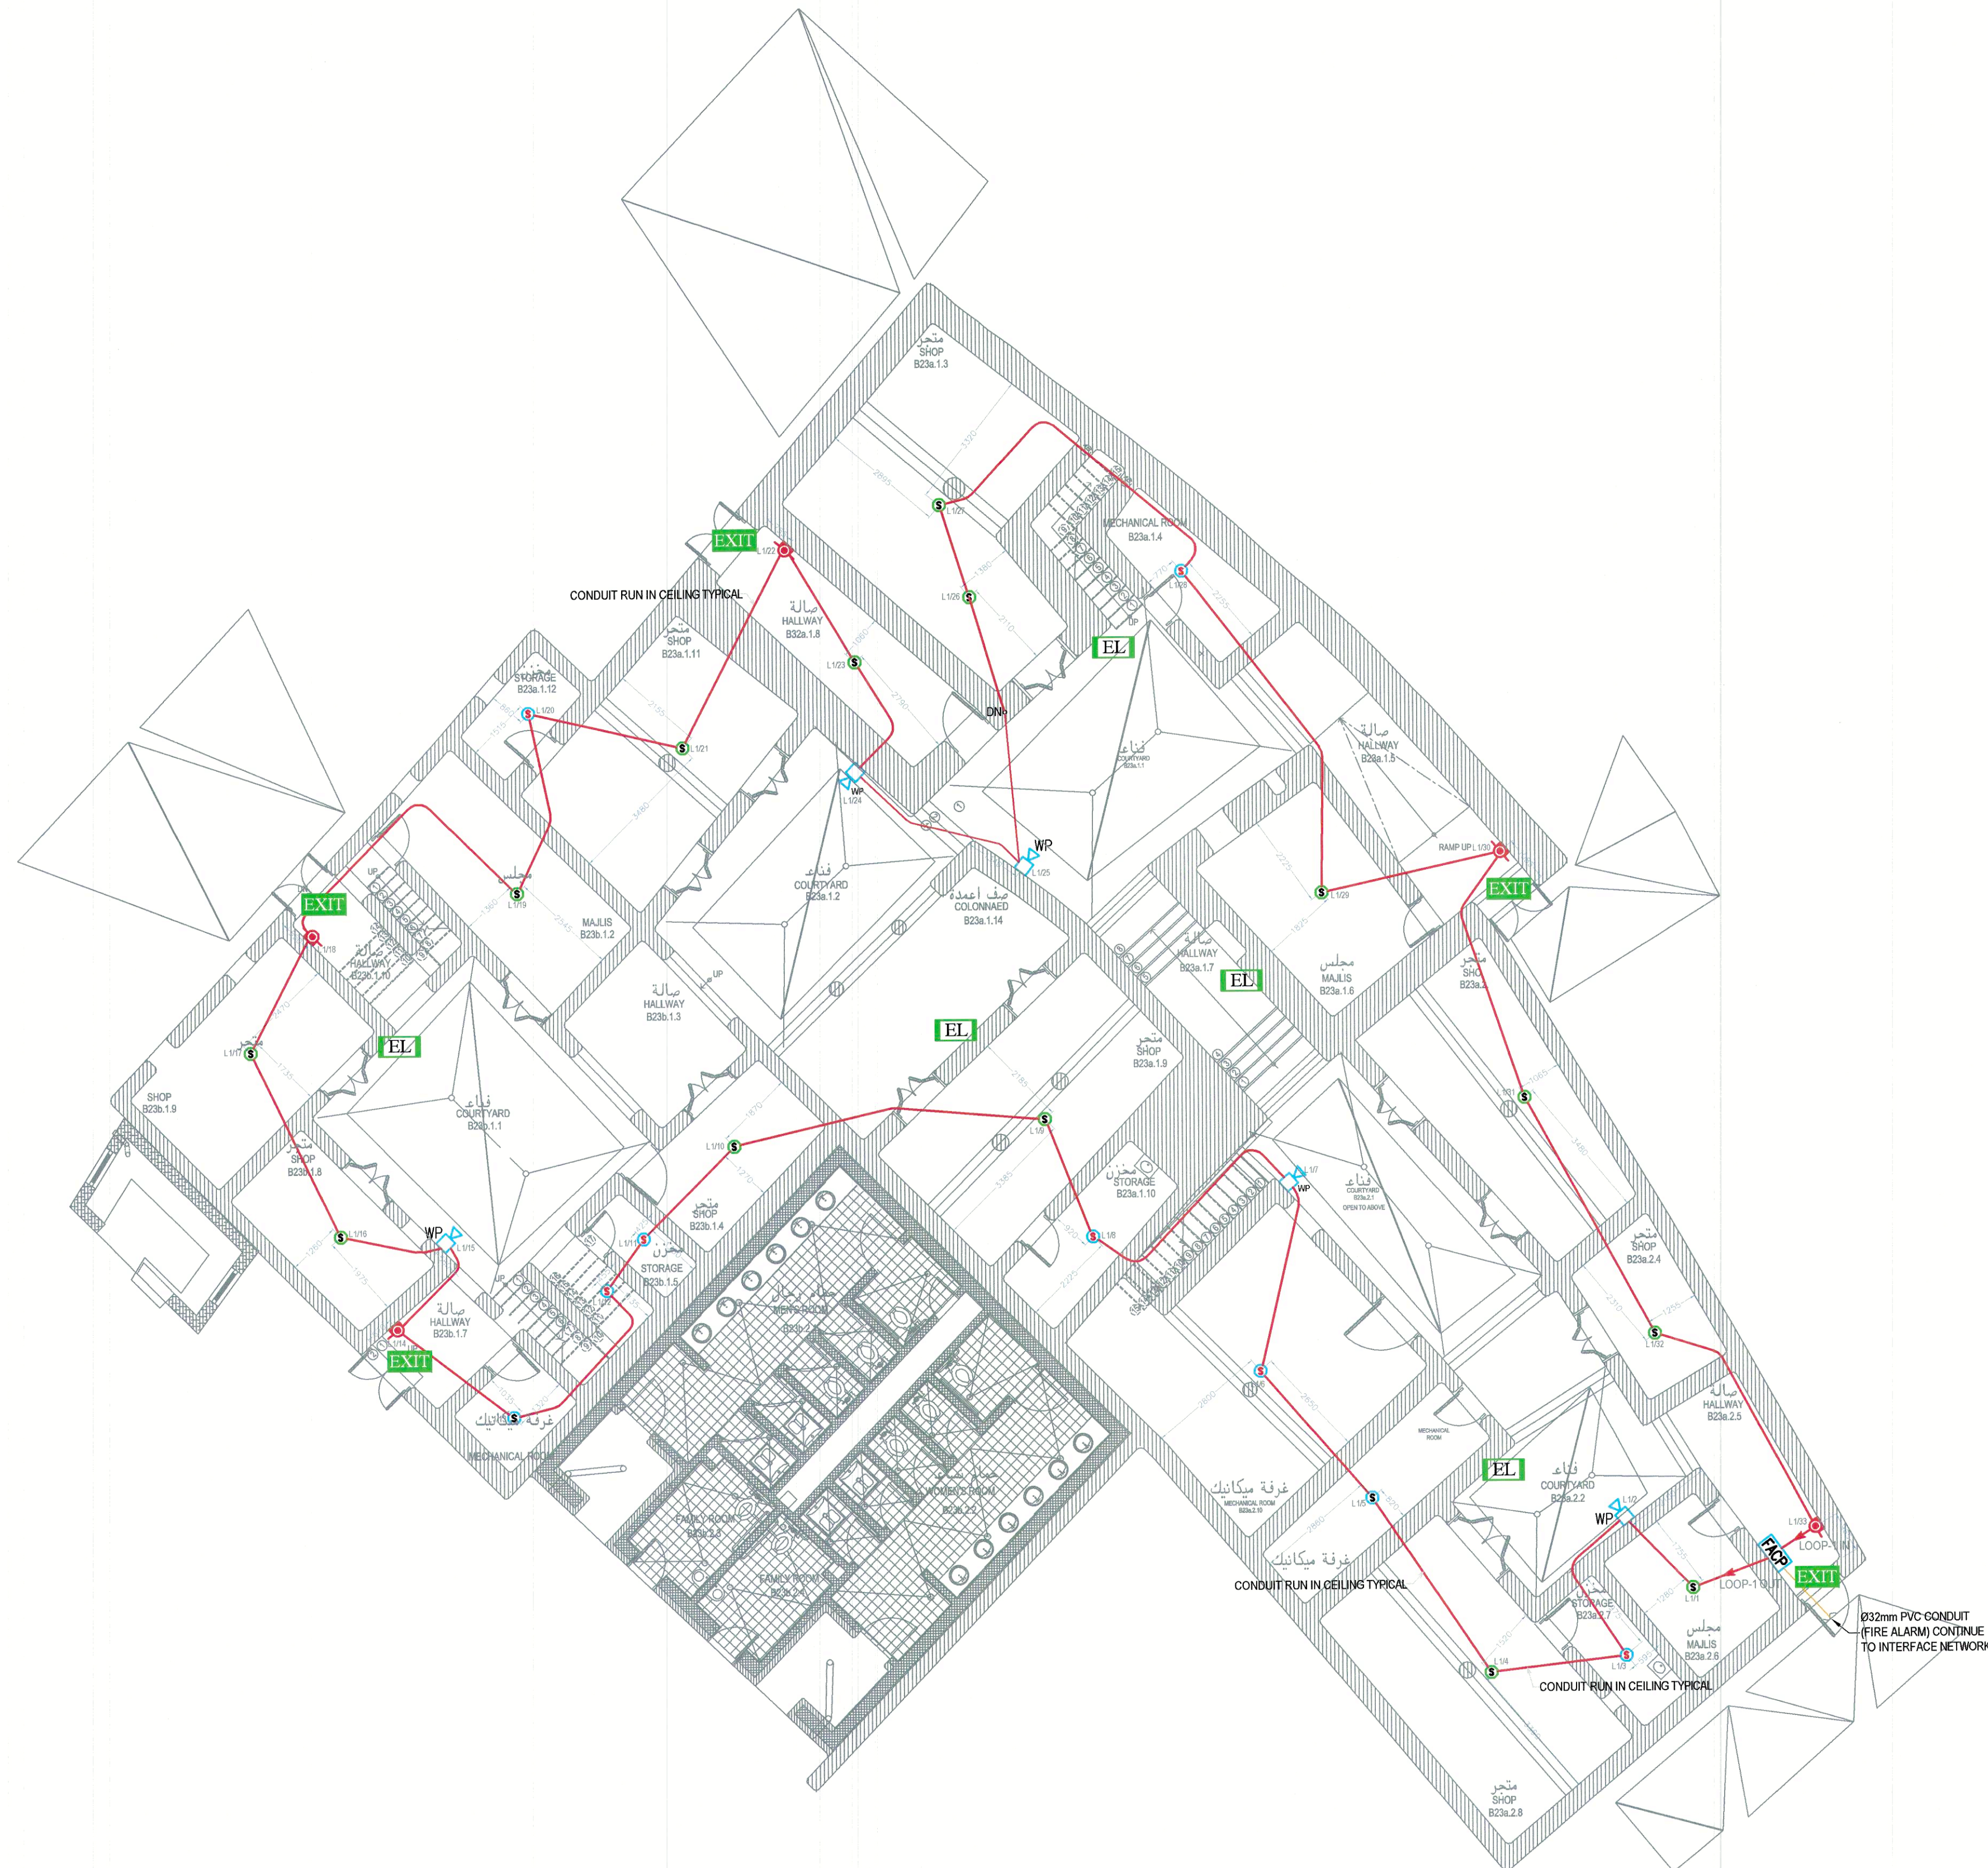

GROUND FLOOR PLAN


NOTES:

- 1- ALL DIMENSIONS ARE IN mm UNLESS OTHERWISE NOTED.
- 2- THIS DRAWING IS INTENDED TO SHOW THE GENERAL ARRANGEMENT AND LAYOUT OF THE WORKS. THE EXACT LOCATIONS SHALL BE DETERMINED BY THE DIMENSIONS OF THE APPROVED EQUIPMENT.
- 3- THE INSTALLATION OF CONDUITS SHALL COMPLY WITH THE FOLLOWING:
 - a- PVC MEDIUM DUTY FOR EMBEDDED IN WALLS, PARTITION, IN SLABS AND UNDER SCREED.
 - b- EMT ABOVE FALSE CEILING AND EXPOSED INSIDE THE BUILDING.
 - c- RGS FOR EXPOSED OUTDOOR OF THE BUILDING.
 - d- STEEL FLEXIBLE FOR CONNECTION TO ALL KIND OF EQUIPMENT INSIDE THE BUILDING.
 - e- LIQUID TIGHT FLEXIBLE STEEL FOR CONNECTION TO OUTDOOR EQUIPMENT.
- 4- FOR FIRE ALARM BACK BOXES ARE OCTAGONAL STEEL BOX 4"X2 1/8" DEPTH WITH COVER.
- 5- FIRE ALARM DETECTION LOOP CABLE IS FLAME RETARDANT 2X1.5 sq mm CABLE IS USED.
- 6- FROM CEILING BACK BOXES IN CONCRETE SLABS TO RECESSED TYPE SERVICES(DETECTOR'S, ETC), WIRES ARE DRAWN IN STEEL FLEXIBLE CONDUIT UNLESS OTHERWISE NOTED.
- 7- UNLESS OTHERWISE SPECIFIED, ALL UNITS SHOULD BE MOUNTED AT THE FOLLOWING HEIGHT FROM THE FFL TAKEN TO THE CENTER OF THE UNIT.
 - FIRE ALARM MANUAL CALL POINT : 1400mm.
 - FIRE ALARM SOUNDER : 2100mm.

LEGEND:

SYMBOLS	DESCRIPTION
WP	WEATHER PROOF
S	ADDRESSABLE SMOKE DETECTOR CEILING MOUNTED
H	ADDRESSABLE HEAT DETECTOR (RATE OF RISE) CEILING MOUNTED
B	ADDRESSABLE PULL STATION UNIT(BREAK GLASS)
EL	ADDRESSABLE SOUNDER & FLASHER
FACP	ANALOGUE ADDRESSABLE MASTER FIRE ALARM CONTROL PANEL (1-LOOP) WITH BACKUP BATTERY.
EXIT	EMERGENCY EXIT LIGHT WITH BACKUP BATTERY 1.5 HOUR
EL	EMERGENCY LIGHT WITH BACKUP BATTERY 1.5 HOUR
W	WEATHERPROOF ALARM SIREN WITH FLASHING LIGHT

KEY PLAN:

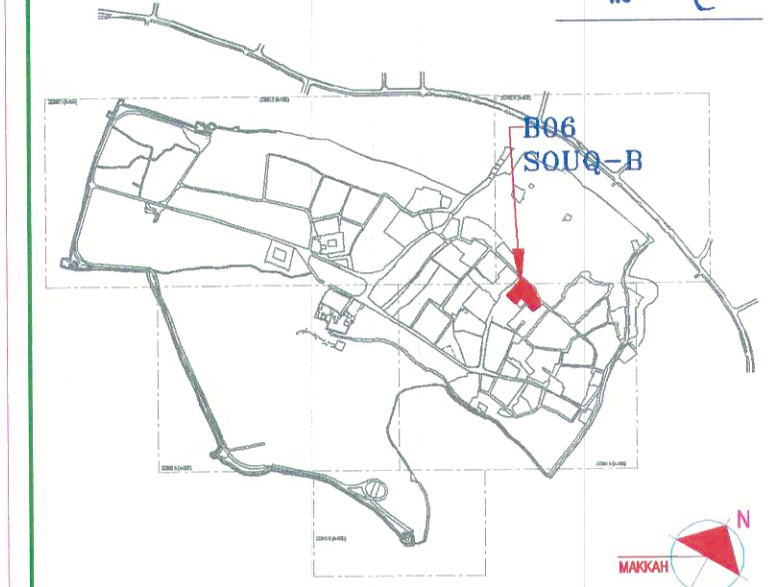

PROJECT NAME :

ATTURAIR DEVELOPMENT PROJECT

PROJECT DATA :

AS - BUILT DRAWING

OWNER :



CONSULTANT :

Riyadh Office
P.O. Box 34183
Riyadh 11463
Kingdom of Saudi Arabia
Tel: (+966) 419 1992/419 0497
Fax: (+966) 419 1134
Email: 0223398@burahopold.com
Web: www.burahopold.com

CONTRACTOR:

Freysinet S.A.
P.O. Box 6881, Jeddah 21452
Tel: 6602965 Tlx: 600722 ABOLAB SA. FAX 6965503
WEB: fas.com.sa

SAFETY CONSULTANT :

Abdullah Alkhdher Consulting Office
Riyadh, Saudi Arabia Tel: 0114044177
7057 Al qadisiya st. www.amk-cons.com
Al Yasmeen Dist. 13326 - 3640

DRAWING TITLE :

BUILDING-06 (SOUC-B) C12
GROUND FLOOR
FIRE ALARM SYSTEM LAYOUT

المهندس المصمم	مقياس الرسم	رقم الامدار	التاريخ
الرسام	KHURSHID	M.WAKYAN	BN. 06
المهندس المراجع			
رقم المخطط			

أمانة منطقة الرياض
إدارة رخص البناء



مشروع الدعم الفني لتدقيق مخططات
السلامة والحماية من الحريق للمنشآت
رقم العقد () لسنة ١٤٣٧هـ
مكتب دار الرياض للاستشارات الهندسية

نتائج تدقيق المخطط

التدقيق المعماري /

- مطابق ويجب تطبيق الملاحظات والتوصيات المدونة على مخطط الدور الأرضي للمنشأة .
- مطابق ويجب تطبيق الملاحظات والتوصيات البديوية المدونة على المخطط والواردة في مخطط الدور الأرضي للمنشأة .
- غير مطابق

التدقيق الكهربائي /

- مطابق ويجب تطبيق الملاحظات والتوصيات المدونة على مخطط الدور الأرضي للمنشأة .
- مطابق ويجب تطبيق الملاحظات والتوصيات البديوية المدونة على المخطط والواردة في مخطط الدور الأرضي للمنشأة .
- غير مطابق

التدقيق الميكانيكي /

- مطابق ويجب تطبيق الملاحظات والتوصيات المدونة على مخطط الدور الأرضي للمنشأة .
- مطابق ويجب تطبيق الملاحظات والتوصيات البديوية المدونة على المخطط والواردة في مخطط الدور الأرضي للمنشأة .
- غير مطابق

نتيجة تدقيق استشاري الامانة



تم اطلاع مندوب الدفاع المدني
دون ادنى مسؤولية

الرائد المهندس / محمد فزان الشيباني



GROUND FLOOR PLAN




الملاحظات :

- ALL DIMENSIONS ARE IN mm UNLESS OTHERWISE NOTED.
- THIS DRAWING IS INTENDED TO SHOW THE GENERAL ARRANGEMENT AND LAYOUT OF THE WORKS. THE EXACT LOCATIONS SHALL BE DETERMINED BY THE DIMENSIONS OF THE APPROVED EQUIPMENT.
- THE INSTALLATION OF CONDUITS SHALL COMPLY WITH THE FOLLOWING:
 - PVC MEDIUM DUTY FOR EMBEDDED IN WALLS, PARTITION, IN SLABS AND UNDER SCORED.
 - EMT ABOVE FALSE CEILING AND EXPOSED INSIDE THE BUILDING.
 - RGS FOR EXPOSED OUTDOOR OF THE BUILDING.
 - STEEL FLEXIBLE FOR CONNECTION TO ALL KIND OF EQUIPMENT INSIDE THE BUILDING.
 - LIQUID TIGHT FLEXIBLE STEEL FOR CONNECTION TO OUTDOOR EQUIPMENT.
- FOR FIRE ALARM BACK BOXES ARE OCTAGONAL STEEL BOX 4"X2 1/8" DEPTH WITH COVER.
- FIRE ALARM DETECTION LOOP CABLE IS FLAME RETARDANT 2X1.5 sq mm CABLE IS USED.
- FROM CEILING BACK BOXES IN CONCRETE SLABS TO RECESSED TYPE SERVICES(DETECTOR'S, ETC), WIRES ARE DRAWN IN STEEL FLEXIBLE CONDUIT UNLESS OTHERWISE NOTED.
- UNLESS OTHERWISE SPECIFIED, ALL UNITS SHOULD BE MOUNTED AT THE FOLLOWING HEIGHT FROM THE FFL TAKEN TO THE CENTER OF THE UNIT.
 - FIRE ALARM MANUAL CALL POINT : 1400mm.
 - FIRE ALARM SOUNDER : 2100mm.

مفتاح الرسم :

SYMBOLS	DESCRIPTION
WP	WEATHER PROOF
S	ADDRESSABLE SMOKE DETECTOR CEILING MOUNTED
H	ADDRESSABLE HEAT DETECTOR (RATE OF RISE) CEILING MOUNTED
B	ADDRESSABLE PULL STATION UNIT(BREAK GLASS)
FA	ADDRESSABLE SOUNDER & FLASHER
FACP	ANALOGUE ADDRESSABLE MASTER FIRE ALARM CONTROL PANEL (1-LOOP) WITH BACKUP BATTERY.
EXIT	EMERGENCY EXIT LIGHT WITH BACKUP BATTERY 1.5 HOUR
EL	EMERGENCY LIGHT WITH BACKUP BATTERY 1.5 HOUR
WS	WEATHERPROOF ALARM SIREN WITH FLASHING LIGHT

مفتاح الخريطة :

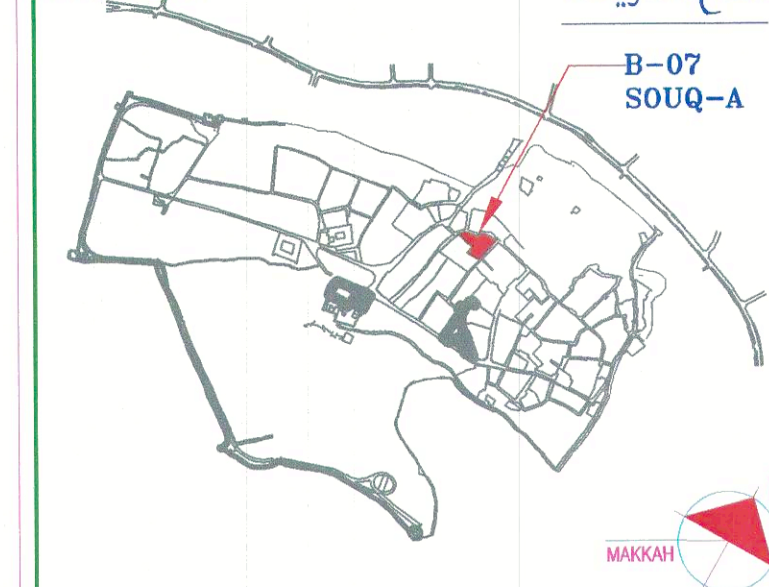

اسم المشروع :

ATTURAIR DEVELOPMENT PROJECT

بيانات المشروع :

AS - BUILT DRAWING

المالك :



استشاري الموقع :

CONSULTANT :
Riyadh Office
P.O. Box 34183
Riyadh 11468
Kingdom of Saudi Arabia
Tel: (+9661) 419 1992/419 0497
Fax: (+9661) 419 1134
Email: 0225390@buraappod.com
Web: www.buraappod.com

المقاول :

CONTRACTOR:
FREYSSINET S.A.
P.O.BOX 6881, JEDDAH 21462
Tel: 6602965 7700 63722 ARIJALAB.SJ FAX 660503
WEB: Fax.com.sa

استشاري السلامة :

SAFETY CONSULTANT :
Abdullah Alkheider Consulting Office
Riyadh, Saudi Arabia Tel : 0114044177
7057 Al qadisiya st. www.ank-cons.com
Al Yasmeen Dist. 13326 - 3640
مكتب عبد الله اخضر للاستشارات الهندسية

عنوان الرسم :

DRAWING TITLE :
BUILDING-07 SOUQ-A
GROUND FLOOR
FIRE ALARM SYSTEM LAYOUT

المهندس المعمم	مقياس الرسم	رقم الاصدار	التاريخ
الرسم	1:100@A1	00	07-03-2019
المهندس المراجع	M.WAKYAN	BN 07-00	
رقم المخطط			

أمانة منطقة الرياض
إدارة رخص البناء



مشروع الدعم الفني لتدقيق مخططات
السلامة والحماية من الحريق للمنشآت
رقم العقد () لسنة ١٤٣٧هـ
مكتب دار الرياض للاستشارات الهندسية

نتائج تدقيق المخطط

التدقيق المعماري /

مطابق ويجب تطبيق الملاحظات والتوصيات
المدونة على مخطط الدور الارضى للمنشأة .

مطابق ويجب تطبيق الملاحظات والتوصيات
البديوية المدونة على المخطط والواردة فى
مخطط الدور الارضى للمنشأة .

غير مطابق

التدقيق الكهربائى /

- يحدد المسئول عن استلام الموقع صحة تنفيذ المخططات بناء على
ظروف الموقع ومتطلبات الدفاع المدني والكود السعودي الجديد
ومواصفات الهيئة السعودية للمواصفات والمقاييس .
- صحة الحسابات الخاصة بكفاءة أنظمة السلامة فى المنشأة تقع
مسئوليته على المكتب المصمم ويجب ان تكون مطابقة للاكواد
المعمتدة فى التصميم.
- يجب تطبيق الملاحظات الواردة فى التقرير الفنى والمدمج به على المخططات

غير مطابق

التدقيق الميكانيكى /

مطابق ويجب تطبيق الملاحظات والتوصيات
المدونة على مخطط الدور الارضى للمنشأة .

مطابق ويجب تطبيق الملاحظات والتوصيات
البديوية المدونة على المخطط والواردة فى
مخطط الدور الارضى للمنشأة .

غير مطابق

نتيجة تدقيق استشارى الامانة



تم اطلاع مندوب الدفاع المدني
دون ادنى مسئولية

الرائد المهندس / محمد فرزان الشيباني



GROUND FLOOR




الملاحظات :

- 1- ALL DIMENSIONS ARE IN mm UNLESS OTHERWISE NOTED.
- 2- THIS DRAWING IS INTENDED TO SHOW THE GENERAL ARRANGEMENT AND LAYOUT OF THE WORKS. THE EXACT LOCATIONS SHALL BE DETERMINED BY THE DIMENSIONS OF THE APPROVED EQUIPMENT.
- 3- THE INSTALLATION OF CONDUITS SHALL COMPLY WITH THE FOLLOWING:
a- PVC MEDIUM DUTY FOR EMBEDDED IN WALLS, PARTITION, IN SLABS AND UNDER SCREED.
b- EMT ABOVE FALSE CEILING AND EXPOSED INSIDE THE BUILDING.
c- RGS FOR EXPOSED OUTDOOR OF THE BUILDING.
d- STEEL FLEXIBLE FOR CONNECTION TO ALL KIND OF EQUIPMENT INSIDE THE BUILDING.
e- LIQUID TIGHT FLEXIBLE STEEL FOR CONNECTION TO OUTDOOR EQUIPMENT.
- 4- FOR FIRE ALARM BACK BOXES ARE OCTAGONAL STEEL BOX 4"x2 1/8" DEPTH WITH COVER.
- 5- FIRE ALARM DETECTION LOOP CABLE IS FLAME RETARDANT 2X1.5 sq mm CABLE IS USED.
- 6- FROM CEILING BACK BOXES IN CONCRETE SLABS TO RECESSED TYPE SERVICES(DETECTOR'S, ETC), WIRES ARE DRAWN IN STEEL FLEXIBLE CONDUIT UNLESS OTHERWISE NOTED.
- 7- UNLESS OTHERWISE SPECIFIED, ALL UNITS SHOULD BE MOUNTED AT THE FOLLOWING HEIGHT FROM THE FFL TAKEN TO THE CENTER OF THE UNIT.
FIRE ALARM MANUAL CALL POINT : 1400mm.
FIRE ALARM SOUNDER : 2100mm.

مفتاح الرسم

SYMBOLS	DESCRIPTION
WP	WEATHER PROOF
S	ADDRESSABLE SMOKE DETECTOR CEILING MOUNTED
H	ADDRESSABLE HEAT DETECTOR (RATE OF RISE) CEILING MOUNTED
P	ADDRESSABLE PULL STATION UNIT(BREAK GLASS)
A	ADDRESSABLE SOUNDER & FLASHER
FACP	ANALOGUE ADDRESSABLE MASTER FIRE ALARM CONTROL PANEL (1-LOOP) WITH BACKUP BATTERY.
EXIT	EMERGENCY EXIT LIGHT WITH BACKUP BATTERY 1.5 HOUR
EL	EMERGENCY LIGHT WITH BACKUP BATTERY 1.5 HOUR
+	WEATHERPROOF ALARM SIREN WITH FLASHING LIGHT

مفتاح الخريطة :

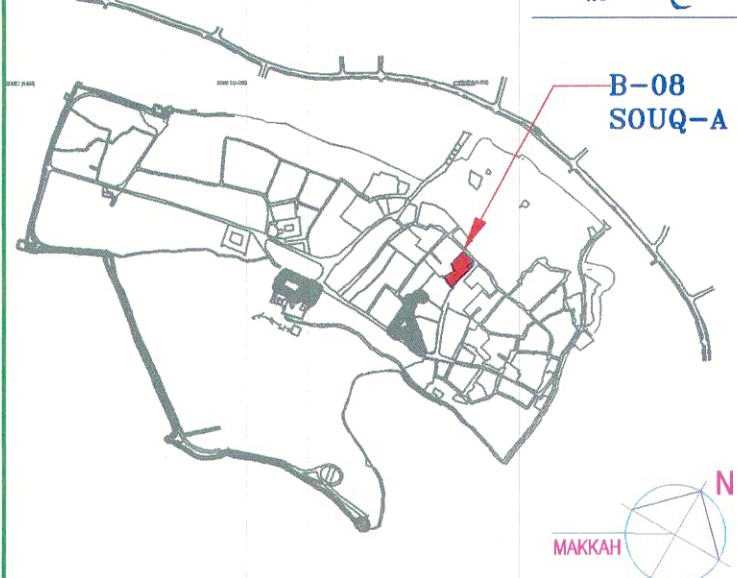

اسم المشروع :

ATTURAIK DEVELOPMENT PROJECT

بيانات المشروع :

AS - BUILT DRAWING

المالك :



استشارى الموقع :

Riyadh Office
P.O. Box 34183
Riyadh 11468
Kingdom of Saudi Arabia
Tel: (+9661) 419 1992/419 0497
Fax: (+9661) 419 1134
Email: 022339@burohappold.com
Web: www.burohappold.com
Buro Happold
Consulting Engineers

المقاول :

Freysinet S.A.
P.O.BOX: 6881, JLD20-MH, 21450
Tél: 6902263 Tlx: 500752 A.BOLAR S.I. FAX: 6962553
WEB: fsa.com.tun

استشارى السلامة :

Abdullah Alkhedher Consulting Office
Riyadh, Saudi Arabia Tel.: 0114044177
7057 Al Qadisiya st. www.amk-cora.com
Al Yasmeen Dist. 13326 - 3640
مكتب عبد الله ال خضر للاستشارات الهندسية

عنوان الرسم

BUILDING 08 FAHED PALACE
GROUND FLOOR
FIRE ALARM SYSTEM LAYOUT

1:100@A1	مقياس الرسم		المهندس المصمم
00	رقم الإصدار	M.WAKYAN	الرسم
07-03-2019	التاريخ	BN_08-01	المهندس المراجع
			رقم المخطط

أمانة منطقة الرياض
إدارة رخص البناء



مشروع الدعم الفني لتدقيق مخططات
السلامة والحماية من الحريق للمنشآت
رقم العقد () لسنة ١٤٣٧هـ
مكتب دار الرياض للاستشارات الهندسية

نتائج تدقيق المخطط

التدقيق المعماري /

مطابق ويجب تطبيق الملاحظات والتوصيات
المدونة على مخطط الدور الأرضي للمنشأة .

مطابق ويجب تطبيق الملاحظات والتوصيات
اليومية المدونة على المخطط والواردة في
مخطط الدور الأرضي للمنشأة .

غير مطابق

التدقيق الكهربائي /

مطابق ويجب تطبيق الملاحظات والتوصيات
المدونة على مخطط الدور الأرضي للمنشأة .

مطابق ويجب تطبيق الملاحظات والتوصيات
اليومية المدونة على المخطط والواردة في
مخطط الدور الأرضي للمنشأة .

غير مطابق


التدقيق الميكانيكي /

مطابق ويجب تطبيق الملاحظات والتوصيات
المدونة على مخطط الدور الأرضي للمنشأة .

مطابق ويجب تطبيق الملاحظات والتوصيات
اليومية المدونة على المخطط والواردة في
مخطط الدور الأرضي للمنشأة .


غير مطابق

نتيجة تدقيق استشاري الامانة

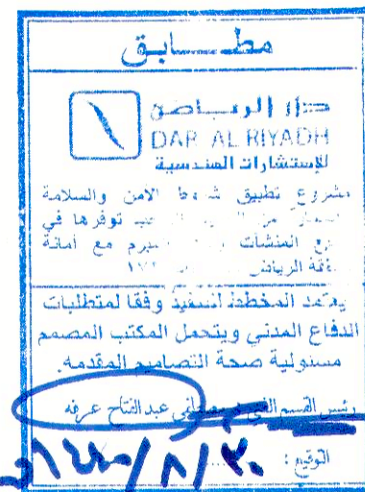

تم اطلاع مندوب الدفاع المدني
دون ادنى مسؤولية

الرائد المهندس / محمد فرزنان الشيباني

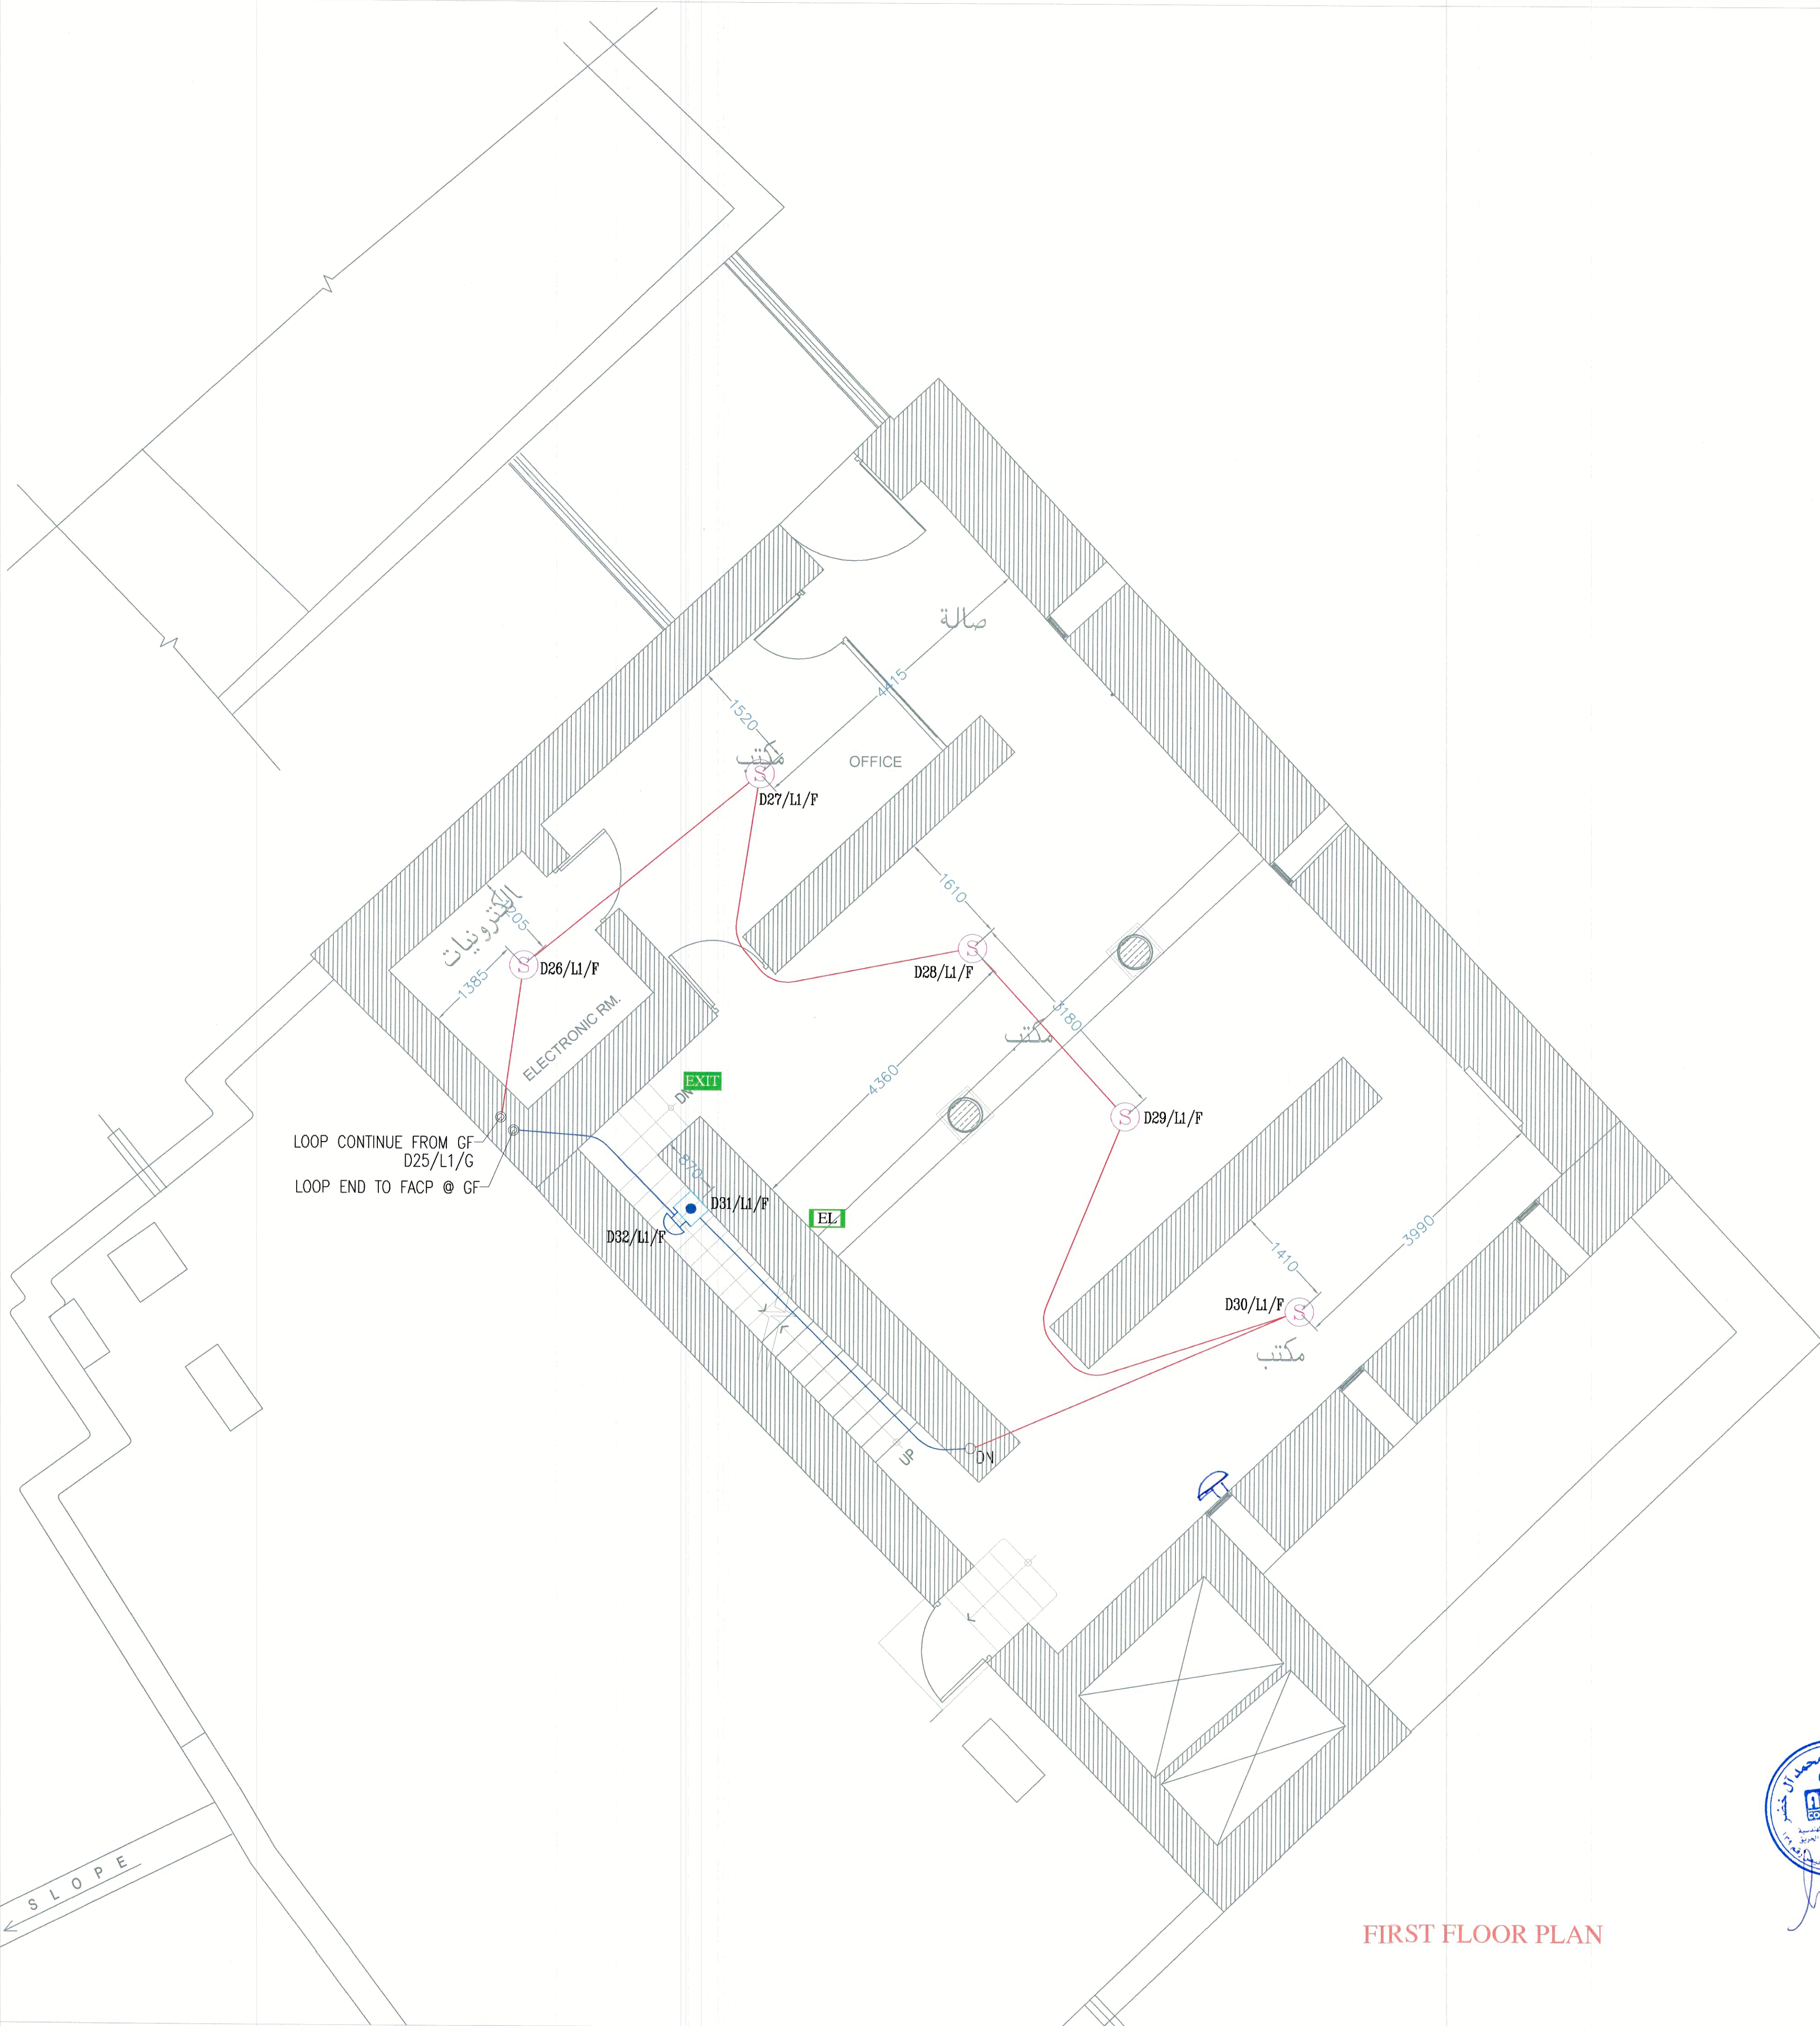

FIRST FLOOR PLAN




NOTES:

- 1- ALL DIMENSIONS ARE IN mm UNLESS OTHERWISE NOTED.
- 2- THIS DRAWING IS INTENDED TO SHOW THE GENERAL ARRANGEMENT AND LAYOUT OF THE WORKS. THE EXACT LOCATIONS SHALL BE DETERMINED BY THE DIMENSIONS OF THE APPROVED EQUIPMENT.
- 3- THE INSTALLATION OF CONDUITS SHALL COMPLY WITH THE FOLLOWING:
 - a- PVC MEDIUM DUTY FOR EMBEDDED IN WALLS, PARTITION, IN SLABS AND UNDER SCREED.
 - b- EMT ABOVE FALSE CEILING AND EXPOSED INSIDE THE BUILDING.
 - c- RGS FOR EXPOSED OUTDOOR OF THE BUILDING.
 - d- STEEL FLEXIBLE FOR CONNECTION TO ALL KIND OF EQUIPMENT INSIDE THE BUILDING.
 - e- LIQUID TIGHT FLEXIBLE STEEL FOR CONNECTION TO OUTDOOR EQUIPMENT.
- 4- FOR FIRE ALARM BACK BOXES ARE OCTAGONAL STEEL BOX 4" x 2 1/8" DEPTH WITH COVER.
- 5- FIRE ALARM DETECTION LOOP CABLE IS FLAME RETARDANT 2X1.5 sq mm CABLE IS USED.
- 6- FROM CEILING BACK BOXES IN CONCRETE SLABS TO RECESSED TYPE SERVICES(DETECTOR'S, ETC), WIRES ARE DRAWN IN STEEL FLEXIBLE CONDUIT UNLESS OTHERWISE NOTED.
- 7- UNLESS OTHERWISE SPECIFIED, ALL UNITS SHOULD BE MOUNTED AT THE FOLLOWING HEIGHT FROM THE FFL TAKEN TO THE CENTER OF THE UNIT.
 - FIRE ALARM MANUAL CALL POINT : 1400mm.
 - FIRE ALARM SOUNDER : 2100mm.

LEGEND:

SYMBOLS	DESCRIPTION
WP	WEATHER PROOF
S	ADDRESSABLE SMOKE DETECTOR CEILING MOUNTED
H	ADDRESSABLE HEAT DETECTOR (RATE OF RISE) CEILING MOUNTED
P	ADDRESSABLE PULL STATION UNIT(BREAK GLASS)
S	ADDRESSABLE SOUNDER & FLASHER
FACP	ANALOGUE ADDRESSABLE MASTER FIRE ALARM CONTROL PANEL (1-LOOP) WITH BACKUP BATTERY.
EXIT	EMERGENCY EXIT LIGHT WITH BACKUP BATTERY 1.5 HOUR
EL	EMERGENCY LIGHT WITH BACKUP BATTERY 1.5 HOUR
WEATHERPROOF	WEATHERPROOF ALARM SIREN WITH FLASHING LIGHT

KEY PLAN:

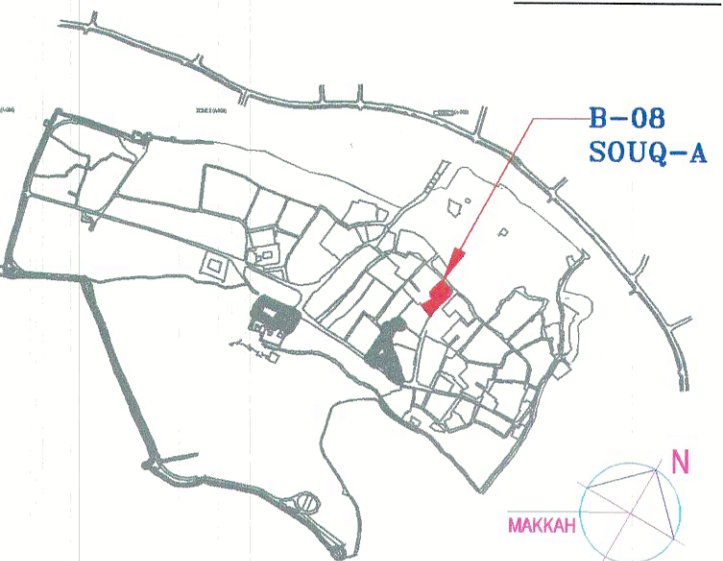

PROJECT NAME :

ATTURAIIF DEVELOPMENT PROJECT

PROJECT DATA :

AS - BUILT DRAWING

OWNER :




CONSULTANT :



CONTRACTOR:



SAFETY CONSULTANT :

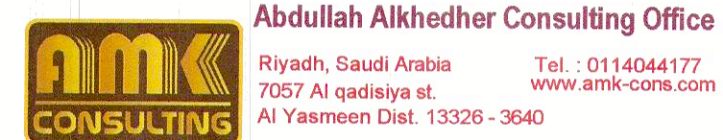

مكتب عبد الله ال خضر للاستشارات الهندسية

DRAWING TITLE :

BUILDING 08 FAHED PALACE
FIRST FLOOR
FIRE ALARM SYSTEM LAYOUT

1:100@A1	مقياس الرسم	المهندس المصمم
00	رقم الاصدار	الرسم
07-03-2019	التاريخ	المهندس المراجع
		رقم المخطط

أمانة منطقة الرياض
إدارة رخص البناء



مشروع الدعم الفني لتدقيق مخططات
السلامة والحماية من الحريق للمنشآت
رقم القعد () لسنة ١٤٣٧هـ
مكتب دار الرياض للاستشارات الهندسية

نتائج تدقيق المخطط

التدقيق المعماري /

- ☐ مطابق ويجب تطبيق الملاحظات والتوصيات
المدونة على مخطط الدور الأرضي للمنشأة .
- ☐ مطابق ويجب تطبيق الملاحظات والتوصيات
اليديوية المدونة على المخطط الواردة في
مخطط الدور الأرضي للمنشأة .
- ☐ غير مطابق

التدقيق الكهربائي /

- ☐ مطابق ويجب تطبيق الملاحظات والتوصيات
المدونة على مخطط الدور الأرضي للمنشأة .
- ☐ مطابق ويجب تطبيق الملاحظات والتوصيات
اليديوية المدونة على المخطط الواردة في
مخطط الدور الأرضي للمنشأة .
- ☐ غير مطابق

التدقيق الميكانيكي /


- ☐ مطابق ويجب تطبيق الملاحظات والتوصيات
المدونة على مخطط الدور الأرضي للمنشأة .
- ☐ مطابق ويجب تطبيق الملاحظات والتوصيات
اليديوية المدونة على المخطط الواردة في
مخطط الدور الأرضي للمنشأة .
- ☐ غير مطابق

نتيجة تدقيق استشاري الأمانة



تم اطلاع مندوب الدفاع المدني
دون ادنى مسؤولية

الرائد المهندس / محمد فوزان الشيباني

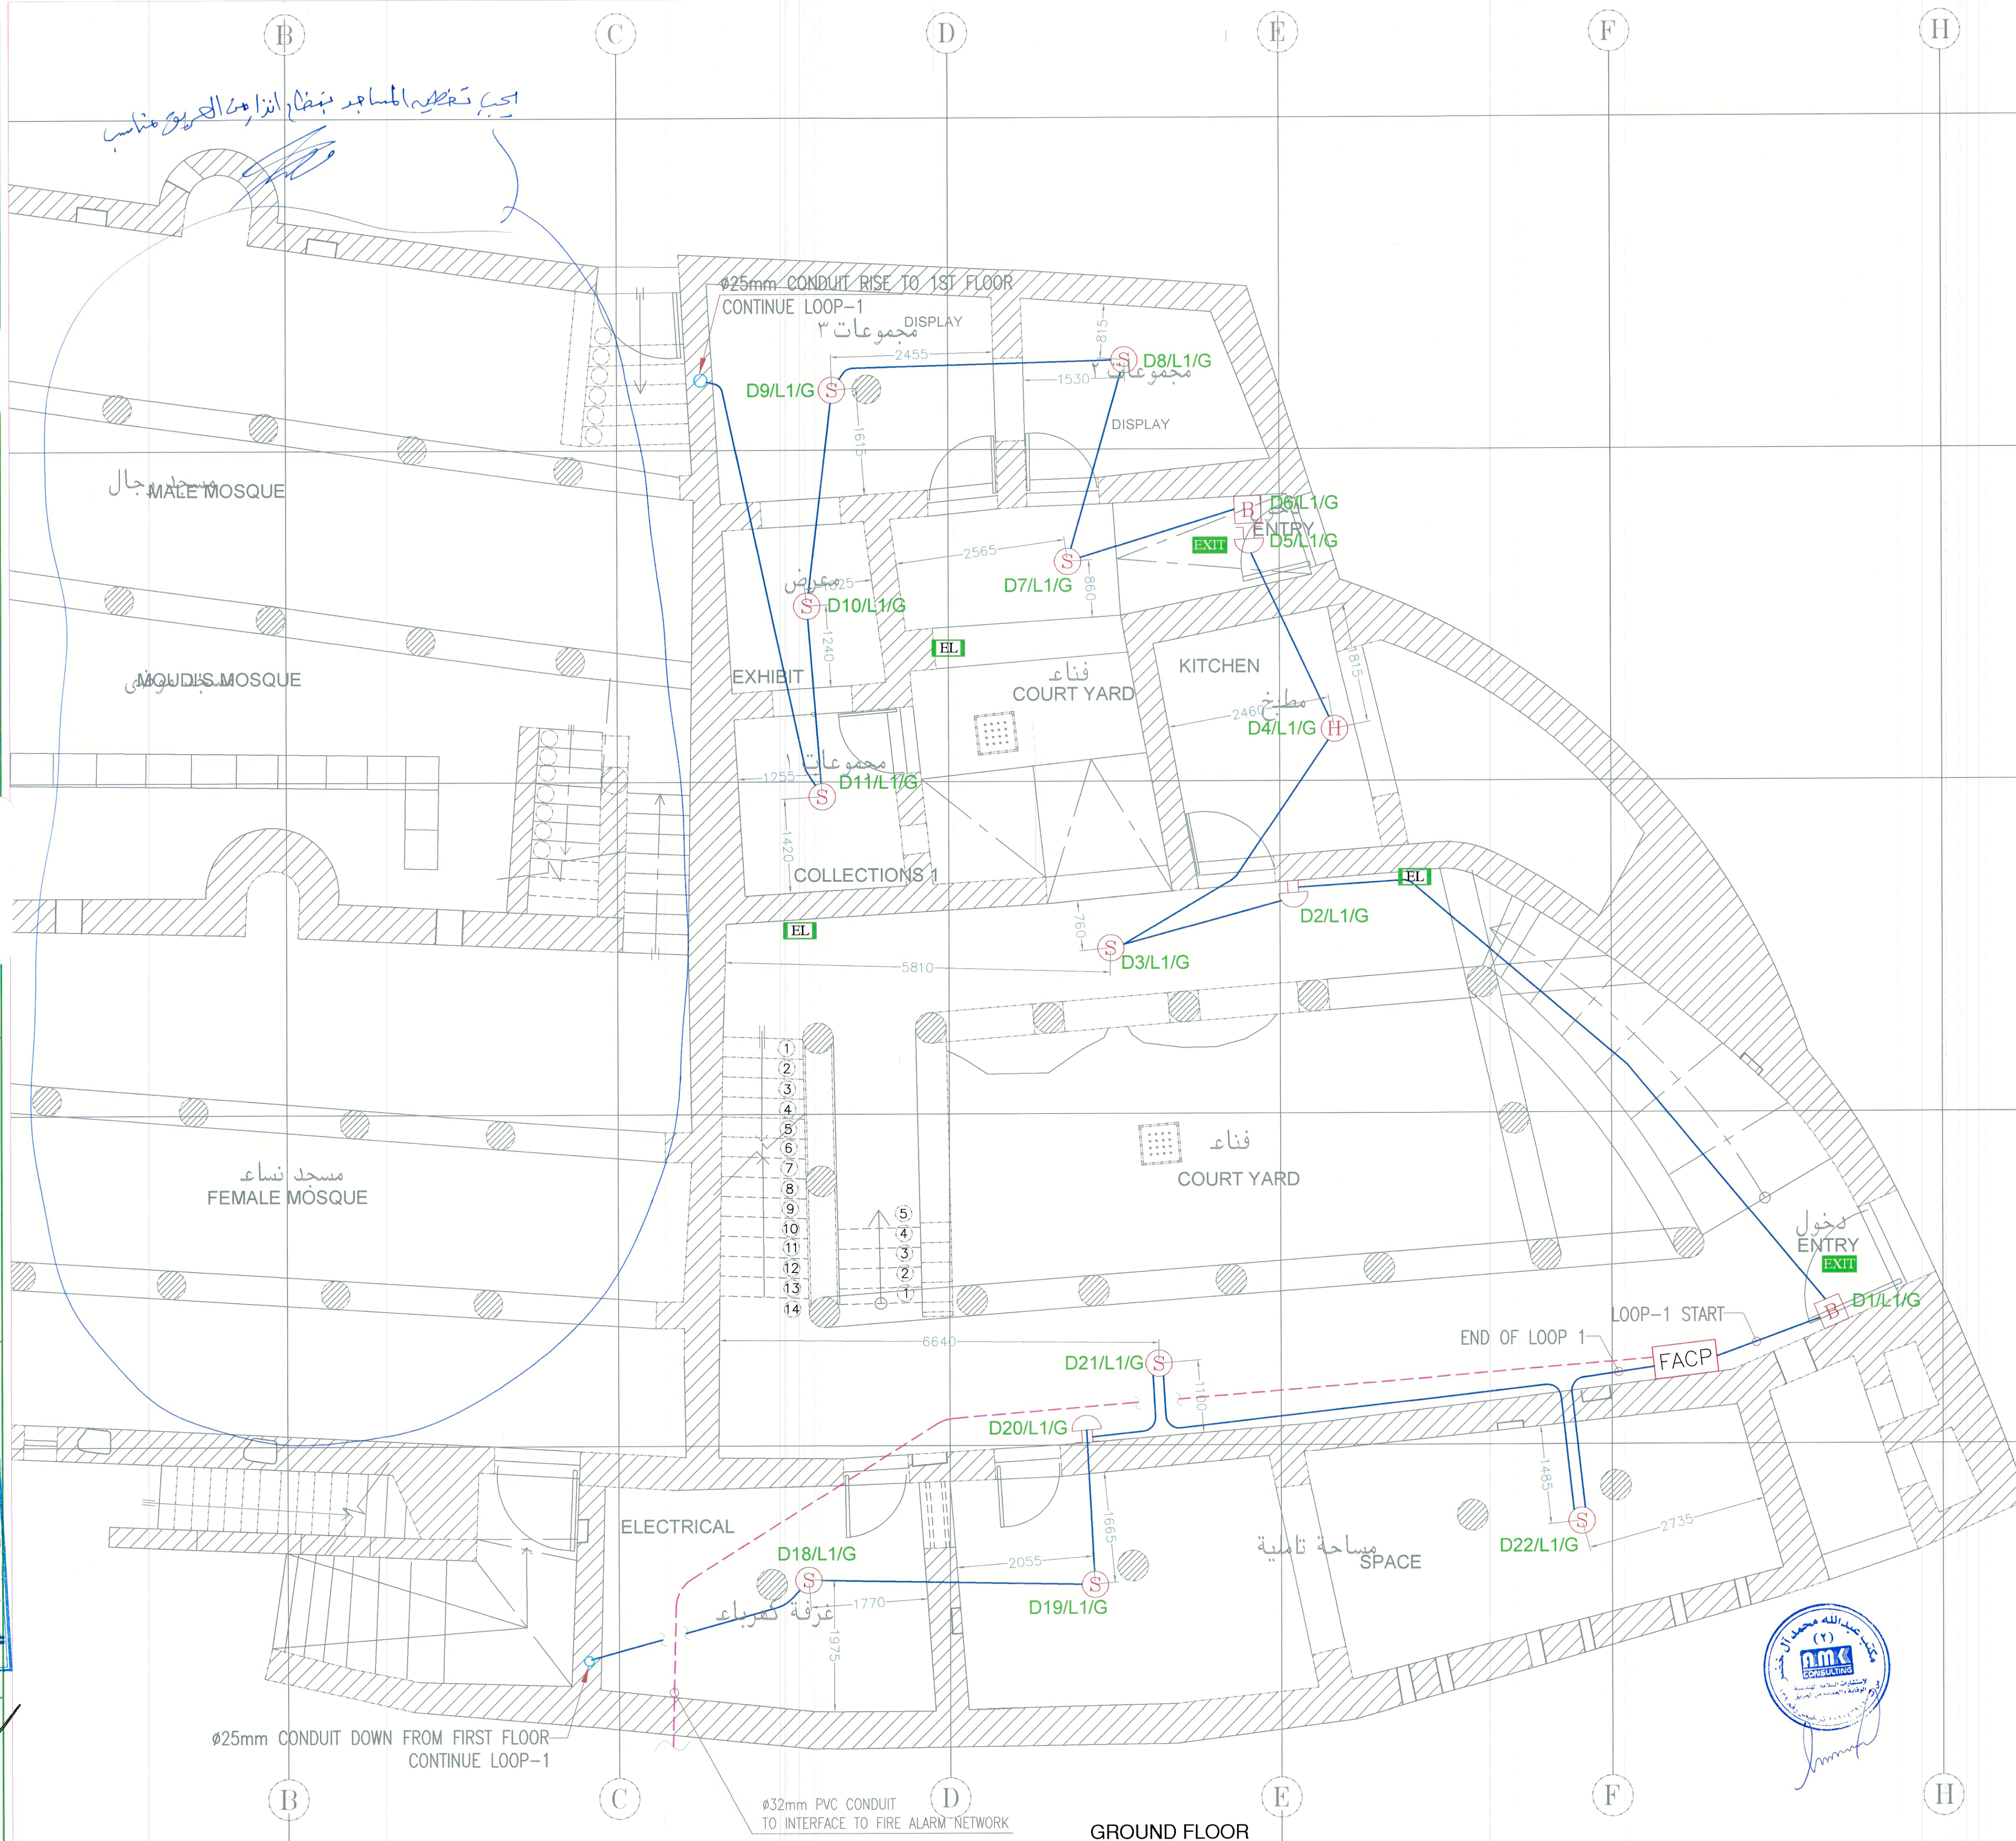

NOTES:


- ALL DIMENSIONS ARE IN mm UNLESS OTHERWISE NOTED.
- THIS DRAWING IS INTENDED TO SHOW THE GENERAL ARRANGEMENT AND LAYOUT OF THE WORKS. THE EXACT LOCATIONS SHALL BE DETERMINED BY THE DIMENSIONS OF THE APPROVED EQUIPMENT.
- THE INSTALLATION OF CONDUITS SHALL COMPLY WITH THE FOLLOWING:
 - PVC MEDIUM DUTY FOR EMBEDDED IN WALLS, PARTITION, IN SLABS AND UNDER SCREEN.
 - EMT ABOVE FALSE CEILING AND EXPOSED INSIDE THE BUILDING.
 - RGS FOR EXPOSED OUTDOOR OF THE BUILDING.
 - STEEL FLEXIBLE FOR CONNECTION TO ALL KIND OF EQUIPMENT INSIDE THE BUILDING.
 - LIQUID TIGHT FLEXIBLE STEEL FOR CONNECTION TO OUTDOOR EQUIPMENT.
- FOR FIRE ALARM BACK BOXES ARE OCTAGONAL STEEL BOX 4"X2 1/8" DEPTH WITH COVER.
- FIRE ALARM DETECTION LOOP CABLE IS FLAME RETARDANT 2X1.5 sq mm CABLE IS USED.
- FROM CEILING BACK BOXES IN CONCRETE SLABS TO RECESSED TYPE SERVICES/DETECTORS, ETC., WIRES ARE DRAWN IN STEEL FLEXIBLE CONDUIT UNLESS OTHERWISE NOTED.
- UNLESS OTHERWISE SPECIFIED, ALL UNITS SHOULD BE MOUNTED AT THE FOLLOWING HEIGHT FROM THE FFL TAKEN TO THE CENTER OF THE UNIT.

FIRE ALARM MANUAL CALL POINT	: 1400mm.
FIRE ALARM SOUNDER	: 2100mm.

LEGEND:

SYMBOLS	DESCRIPTION
WP	WEATHER PROOF
S	ADDRESSABLE SMOKE DETECTOR CEILING MOUNTED
H	ADDRESSABLE HEAT DETECTOR (RATE OF RISE) CEILING MOUNTED
B	ADDRESSABLE PULL STATION UNIT(BREAK GLASS)
FA	ADDRESSABLE SOUNDER & FLASHER
FACP	ANALOGUE ADDRESSABLE MASTER FIRE ALARM CONTROL PANEL (1-LOOP) WITH BACKUP BATTERY.
EXIT	EMERGENCY EXIT LIGHT WITH BACKUP BATTERY 1.5 HOUR
EL	EMERGENCY LIGHT WITH BACKUP BATTERY 1.5 HOUR
WS	WEATHERPROOF ALARM SIREN WITH FLASHING LIGHT

KEY PLAN:

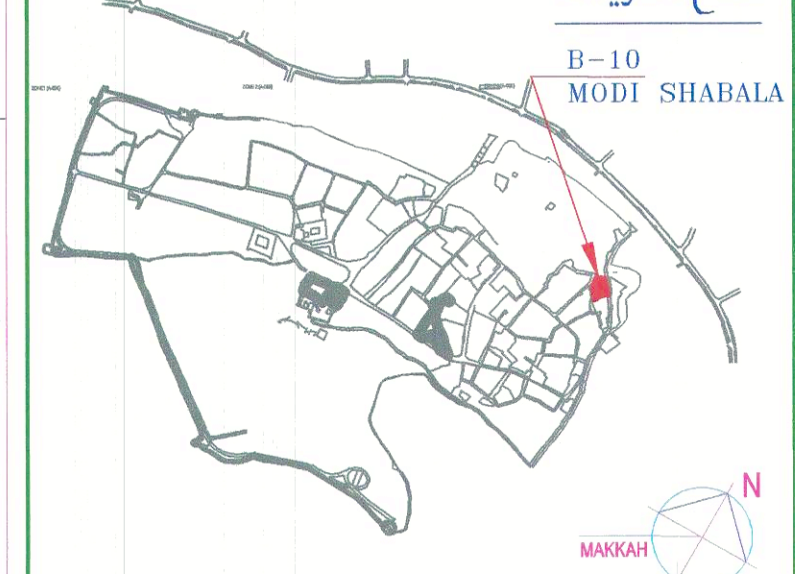

اسم المشروع :

ATTURAIR DEVELOPMENT PROJECT

بيانات المشروع :

AS - BUILT DRAWING

المالك :



استشاري الموقع :

CONSULTANT :
Riyadh Office
P.O. Box 54183
Riyadh 11468
Kingdom of Saudi Arabia
Tel: (+966) 419 1092/419 0497
Fax: (+966) 419 1134
Email: 022339@burahappold.com
Web: www.burahappold.com

المقاول :

CONTRACTOR: FREYSSINET S.A.
P.O. BOX 6881, JEDDAH 21402
Tel: 6602852 Fax: 6602853
WEB: fsa.com.sa

استشاري السلامة :

Abdullah Alkhdher Consulting Office
Riyadh, Saudi Arabia Tel: 0114044177
7057 Al Qadisiya st. www.amk-cons.com
Al Yasmeen Dist. 13326 - 3640

عنوان الرسم :

BUILDING 10 MOUDI SABALA
GROUND FLOOR
FIRE ALARM SYSTEM LAYOUT

المهندس المصمم	مقياس الرسم	رقم الاصدار	التاريخ
الرسم	1:50@A1	00	07-03-2019
المهندس المراجع			
رقم المخطط			

أمانة منطقة الرياض
إدارة رخص البناء



مشروع الدعم الفني لتدقيق مخططات
السلامة والحماية من الحريق للمنشآت
رقم العقد () لسنة ١٤٢٧هـ
مكتب دار الرياض للاستشارات الهندسية

نتائج تدقيق المخطط

التدقيق المعماري /

- ☐ مطابق ويجب تطبيق الملاحظات والتوصيات المدونة على مخطط الدور الأرضي للمنشأة .
- ☐ مطابق ويجب تطبيق الملاحظات والتوصيات اليدوية المدونة على المخطط والواردة في مخطط الدور الأرضي للمنشأة .
- ☐ غير مطابق


التدقيق الكهربائي /

- ☐ مطابق ويجب تطبيق الملاحظات والتوصيات المدونة على مخطط الدور الأرضي للمنشأة .
- ☐ مطابق ويجب تطبيق الملاحظات والتوصيات اليدوية المدونة على المخطط والواردة في مخطط الدور الأرضي للمنشأة .
- ☐ غير مطابق

التدقيق الميكانيكي /


- ☐ مطابق ويجب تطبيق الملاحظات والتوصيات المدونة على مخطط الدور الأرضي للمنشأة .
- ☐ مطابق ويجب تطبيق الملاحظات والتوصيات اليدوية المدونة على المخطط والواردة في مخطط الدور الأرضي للمنشأة .
- ☐ غير مطابق

نتيجة تدقيق استشاري الامانة

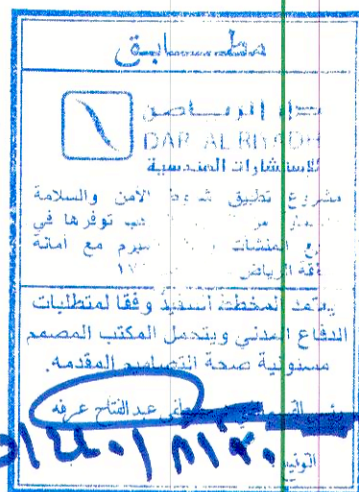

تم اطلاع مندوب الدفاع المدني
دون ادنى مسؤولية

الرائد المهندس / محمد فزان الشيباني

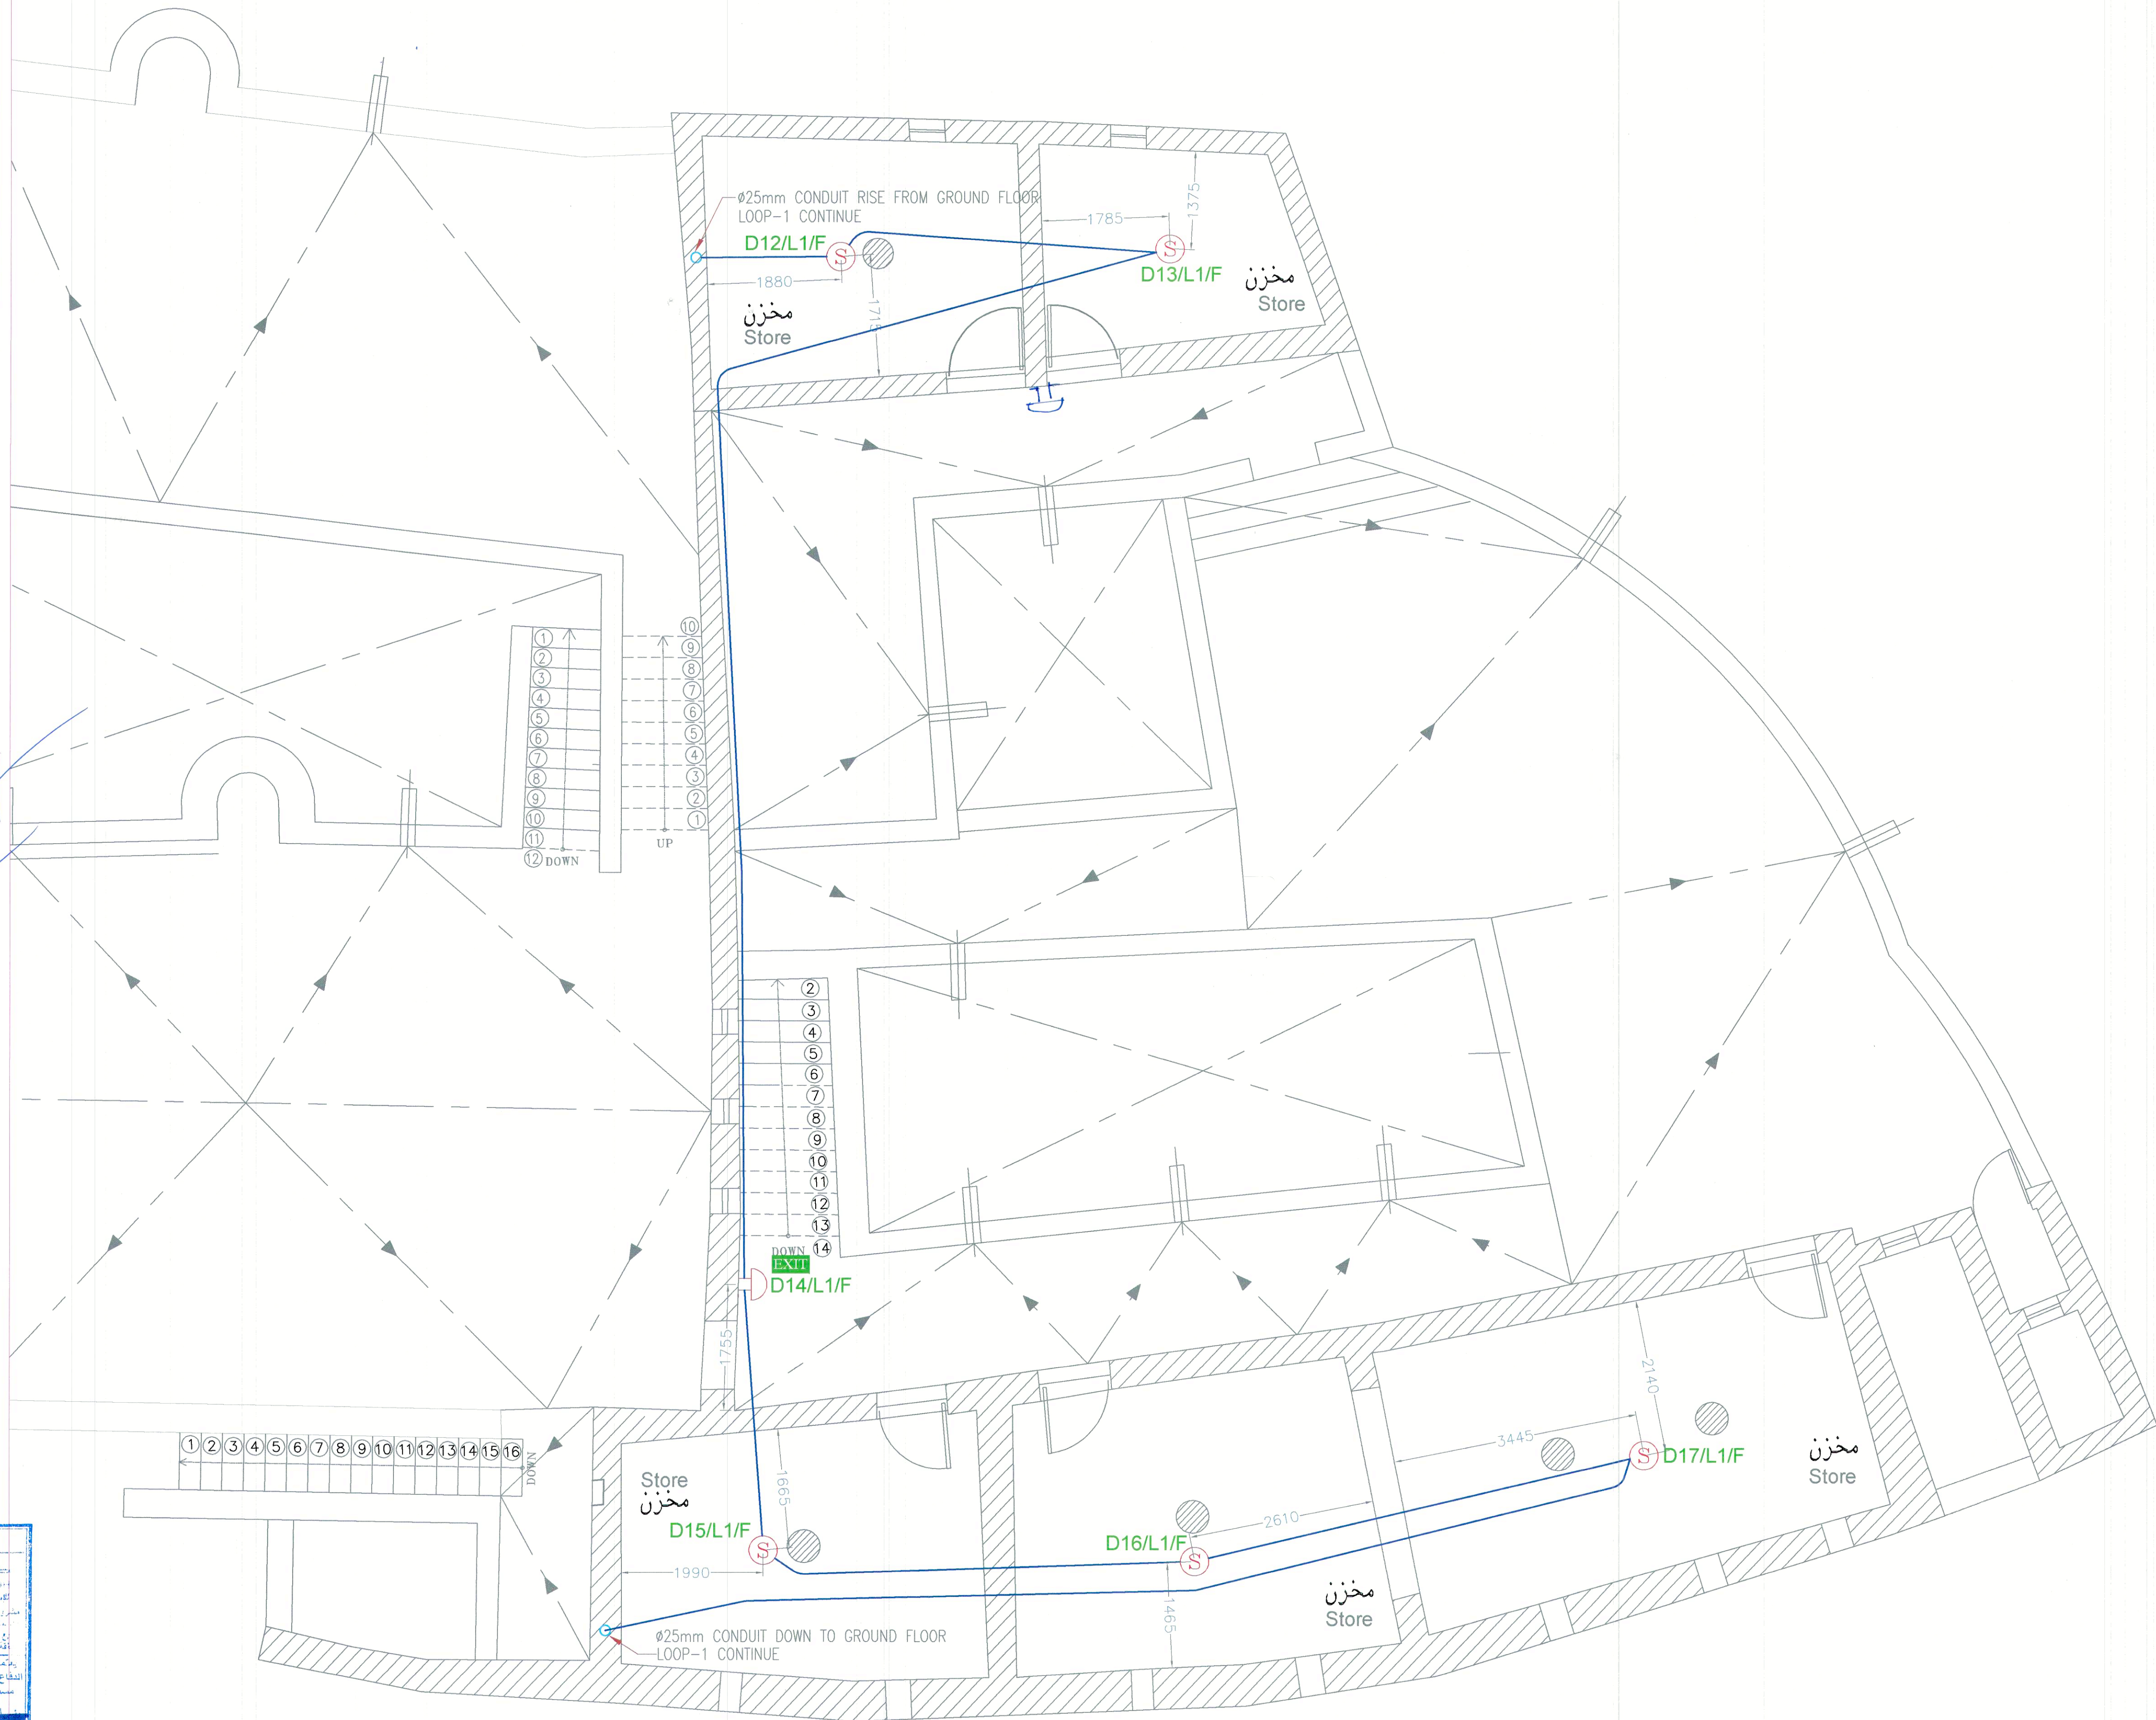

FIRST FLOOR




NOTES:

- 1- ALL DIMENSIONS ARE IN mm UNLESS OTHERWISE NOTED.
- 2- THIS DRAWING IS INTENDED TO SHOW THE GENERAL ARRANGEMENT AND LAYOUT OF THE WORKS. THE EXACT LOCATIONS SHALL BE DETERMINED BY THE DIMENSIONS OF THE APPROVED EQUIPMENT.
- 3- THE INSTALLATION OF CONDUITS SHALL COMPLY WITH THE FOLLOWING:
 - a- PVC MEDIUM DUTY FOR EMBEDDED IN WALLS, PARTITION, IN SLABS AND UNDER SLOED.
 - b- EMT ABOVE FALSE CEILING AND EXPOSED INSIDE THE BUILDING.
 - c- RGS FOR EXPOSED OUTDOOR OF THE BUILDING.
 - d- STEEL FLEXIBLE FOR CONNECTION TO ALL KIND OF EQUIPMENT INSIDE THE BUILDING.
 - e- LIQUID TIGHT FLEXIBLE STEEL FOR CONNECTION TO OUTDOOR EQUIPMENT.
- 4- FOR FIRE ALARM BACK BOXES ARE OCTAGONAL STEEL BOX 4"X2 1/8" DEPTH WITH COVER.
- 5- FIRE ALARM DETECTION LOOP CABLE IS FLAME RETARDANT 2X1.5 sq mm CABLE IS USED.
- 6- FROM CEILING BACK BOXES IN CONCRETE SLABS TO RECESSED TYPE SERVICES(DETECTOR'S, ETC), WIRES ARE DRAWN IN STEEL FLEXIBLE CONDUIT UNLESS OTHERWISE NOTED.
- 7- UNLESS OTHERWISE SPECIFIED, ALL UNITS SHOULD BE MOUNTED AT THE FOLLOWING HEIGHT FROM THE FTL TAKEN TO THE CENTER OF THE UNIT.
 - FIRE ALARM MANUAL CALL POINT : 1400mm.
 - FIRE ALARM SOUNDER : 2100mm.

LEGEND:

SYMBOLS	DESCRIPTION
WP	WEATHER PROOF
(S)	ADDRESSABLE SMOKE DETECTOR CEILING MOUNTED
(H)	ADDRESSABLE HEAT DETECTOR (RATE OF RISE) CEILING MOUNTED
(P)	ADDRESSABLE PULL STATION UNIT(BREAK GLASS)
(S&F)	ADDRESSABLE SOUNDER & FLASHER
[FACP]	ANALOGUE ADDRESSABLE MASTER FIRE ALARM CONTROL PANEL (1-LOOP) WITH BACKUP BATTERY.
[EXIT]	EMERGENCY EXIT LIGHT WITH THE BACKUP BATTERY 1.5 HOUR
[EL]	EMERGENCY LIGHT WITH THE BACKUP BATTERY 1.5 HOUR
[SIREN]	WEATHERPROOF ALARM SIREN WITH FLASHING LIGHT

KEY PLAN:

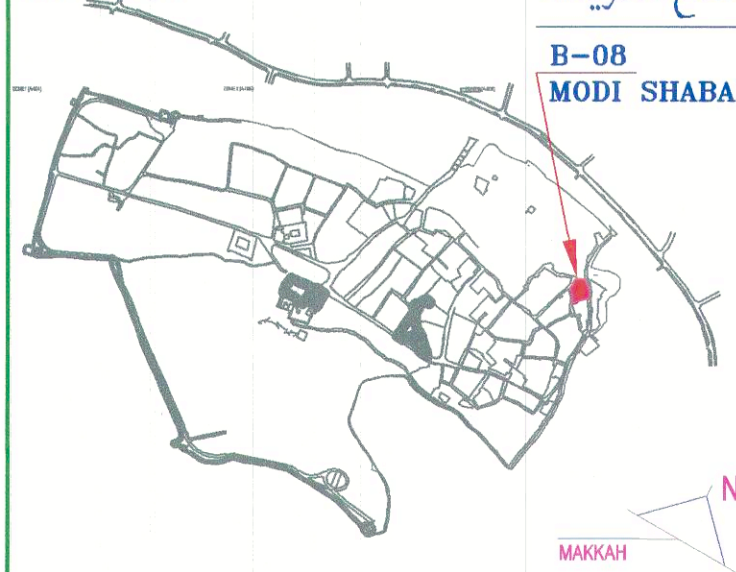

PROJECT NAME :

ATTURAF DEVELOPMENT PROJECT

PROJECT DATA :


AS - BUILT DRAWING

OWNER :



CONSULTANT :


Riyadh Office
P.O. Box 34183
Riyadh 11468
Kingdom of Saudi Arabia
Tel: (+9661) 419 1992/419 0497
Fax: (+9661) 419 1134
Email: 0225398@urhoppold.com
Web: www.burohoppold.com

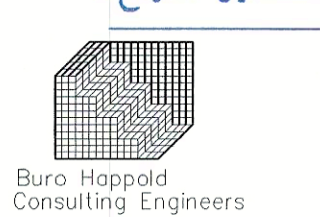

CONTRACTOR:



SAFETY CONSULTANT :

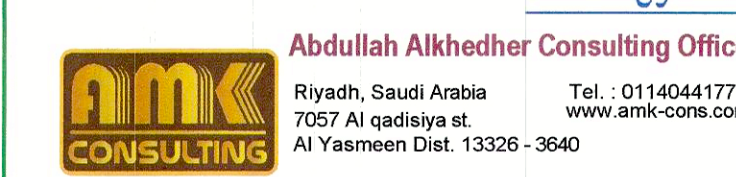

مكتب عبد الله ال خضر للاستشارات الهندسية

DRAWING TITLE :

BUILDING 10 MOUDI SABALA
FIRST FLOOR
FIRE ALARM SYSTEM LAYOUT

1:50@A1	مقياس الرسم	المهندس المصمم
00	رقم الاصدار	الرسام
07-03-2019	التاريخ	المهندس المراجع
		رقم المخطط

أمانة منطقة الرياض
إدارة رخص البناء



مشروع الدعم الفني لتدقيق مخططات
السلامة والحماية من الحريق للمنشآت
رقم العقد () لسنة ١٤٣٧هـ
مكتب دار الرياض للاستشارات الهندسية

نتائج تدقيق المخطط

التدقيق المعماري /

مطابق ويجب تطبيق الملاحظات والتوصيات
المدونة على مخطط الدور الأرضي للمنشأة .

مطابق ويجب تطبيق الملاحظات والتوصيات
اليديوية المدونة على المخطط والواردة في
مخطط الدور الأرضي للمنشأة .

غير مطابق

التدقيق الكهربائي /

- يحدد المسئول عن استلام الموقع صحة تنفيذ المخططات بناء على
ظروف الموقع ومتطلبات الدفاع المدني والكواد السعودي الجديد
ومواصفات الهيئة السعودية للمواصفات والمقاييس .
- صحة الحسابات الخاصة بكفاءة أنظمة السلامة في المنشأة تقع
مسئولييتها على المكتب المصمم ويجب أن تكون مطابقة للأكواد
المعتمدة في التصميم.

- يجب تطبيق الملاحظات الواردة في التقرير الفني **والمرافعة للمحكمة**
غير مطابق


التدقيق الميكانيكي /

مطابق ويجب تطبيق الملاحظات والتوصيات
المدونة على مخطط الدور الأرضي للمنشأة .

مطابق ويجب تطبيق الملاحظات والتوصيات
اليديوية المدونة على المخطط والواردة في
مخطط الدور الأرضي للمنشأة .


غير مطابق

نتيجة تدقيق استشاري الامانة

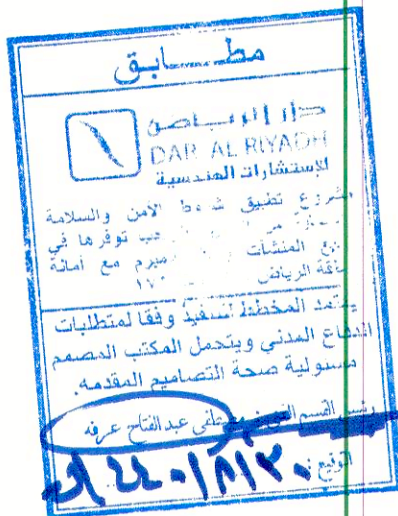

تم اطلاع مندوب الدفاع المدني
دون ادنى مسئولية

الرائد المهندس / محمد فرزان الشيباني

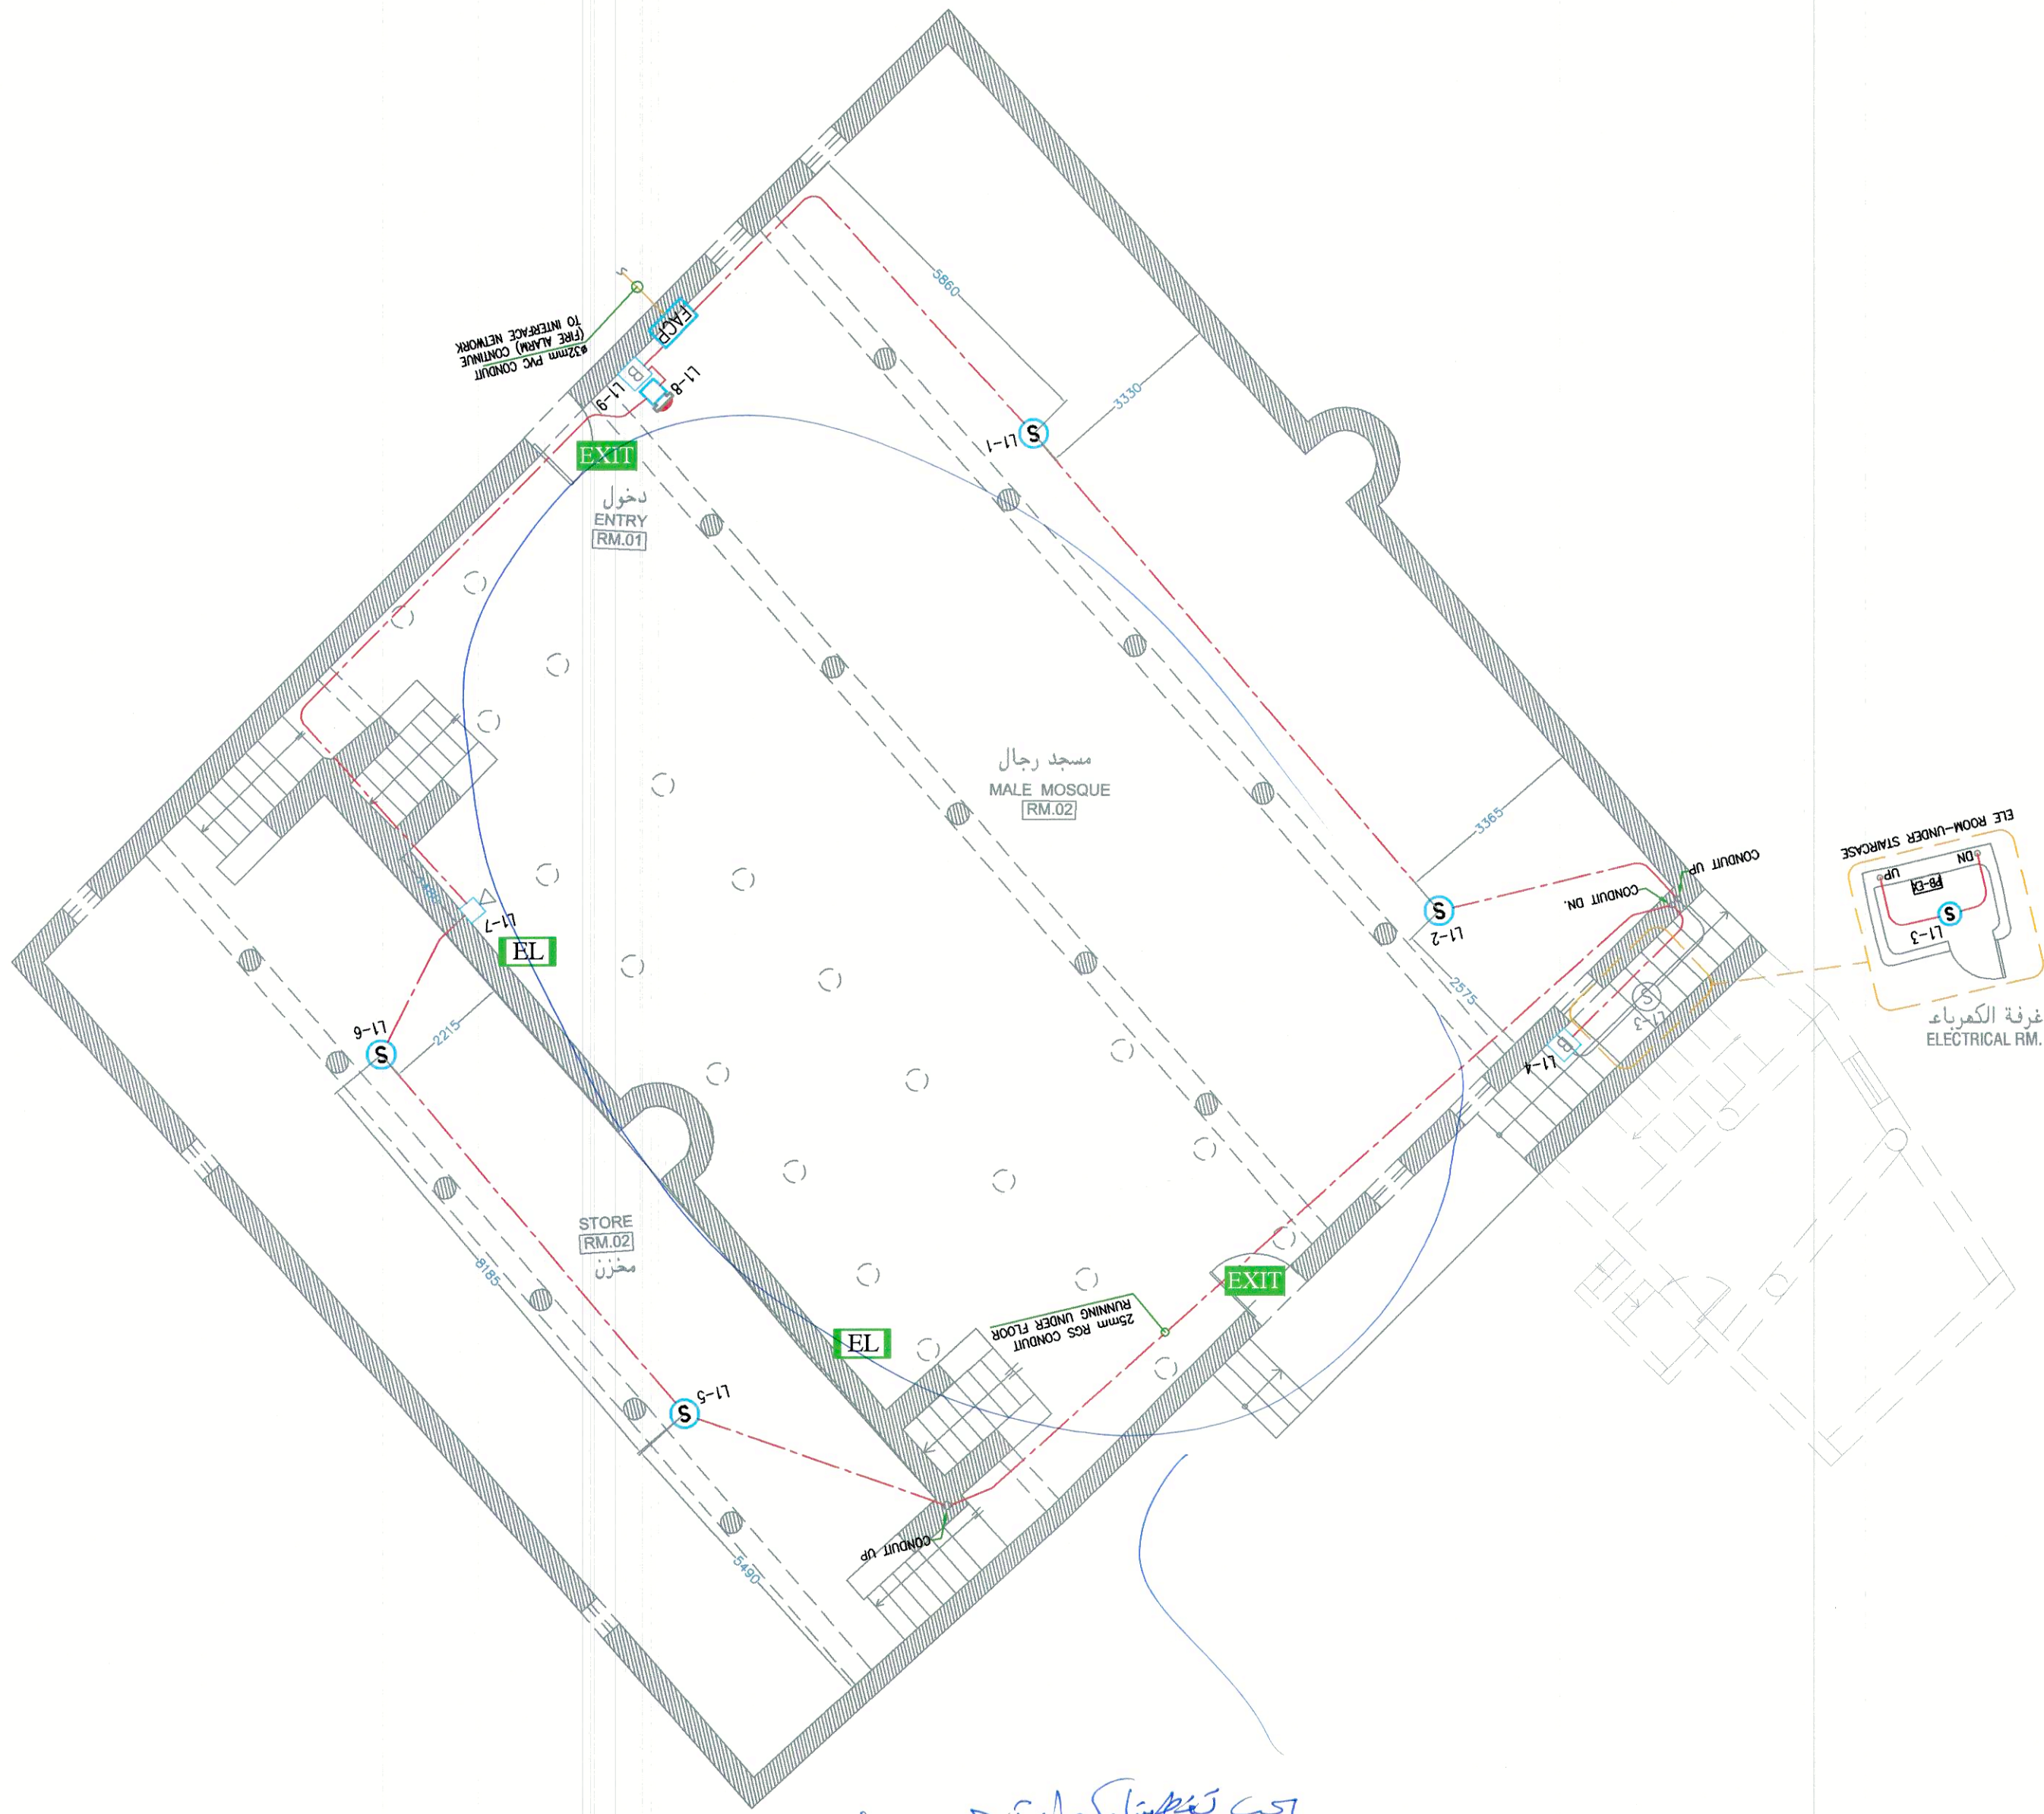

GROUND FLOOR

يجب تطبيق باقي المواصفات حسب مواصفات


NOTES:

- 1- ALL DIMENSIONS ARE IN mm UNLESS OTHERWISE NOTED.
- 2- THIS DRAWING IS INTENDED TO SHOW THE GENERAL ARRANGEMENT AND LAYOUT OF THE WORKS. THE EXACT LOCATIONS SHALL BE DETERMINED BY THE DIMENSIONS OF THE APPROVED EQUIPMENT.
- 3- THE INSTALLATION OF CONDUITS SHALL COMPLY WITH THE FOLLOWING:
 - a- PVC MEDIUM DUTY FOR EMBEDDED IN WALLS, PARTITION, IN SLABS AND UNDER SKEED.
 - b- EMT ABOVE FALSE CEILING AND EXPOSED INSIDE THE BUILDING.
 - c- RGS FOR EXPOSED OUTDOOR OF THE BUILDING.
 - d- STEEL FLEXIBLE FOR CONNECTION TO ALL KIND OF EQUIPMENT INSIDE THE BUILDING.
 - e- LIQUID TIGHT FLEXIBLE STEEL FOR CONNECTION TO OUTDOOR EQUIPMENT.
- 4- FOR FIRE ALARM BACK BOXES ARE OCTAGONAL STEEL BOX 4"x2 1/8" DEPTH WITH COVER.
- 5- FIRE ALARM DETECTION LOOP CABLE IS FLAME RETARDANT 2X1.5 sq mm CABLE IS USED.
- 6- FROM CEILING BACK BOXES IN CONCRETE SLABS TO RECESSED TYPE SERVICES(DETECTOR'S, ETC), WIRES ARE DRAWN IN STEEL FLEXIBLE CONDUIT UNLESS OTHERWISE NOTED.
- 7- UNLESS OTHERWISE SPECIFIED, ALL UNITS SHOULD BE MOUNTED AT THE FOLLOWING HEIGHT FROM THE FFL TAKEN TO THE CENTER OF THE UNIT.
 - FIRE ALARM MANUAL CALL POINT : 1400mm
 - FIRE ALARM SOUNDER : 2100mm

LEGEND:

SYMBOLS	DESCRIPTION
WP	WEATHER PROOF
(S)	ADDRESSABLE SMOKE DETECTOR CEILING MOUNTED
(H)	ADDRESSABLE HEAT DETECTOR (RATE OF RISE) CEILING MOUNTED
(P)	ADDRESSABLE PULL STATION UNIT(BREAK GLASS)
(F)	ADDRESSABLE SOUNDER & FLASHER
(FACP)	ANALOGUE ADDRESSABLE MASTER FIRE ALARM CONTROL PANEL (1-LOOP) WITH BACKUP BATTERY.
(EXIT)	EMERGENCY EXIT LIGHT WITH THE BACKUP BATTERY 1.5 HOUR
(EL)	EMERGENCY LIGHT WITH THE BACKUP BATTERY 1.5 HOUR
(Siren)	WEATHERPROOF ALARM SIREN WITH FLASHING LIGHT

KEY PLAN:

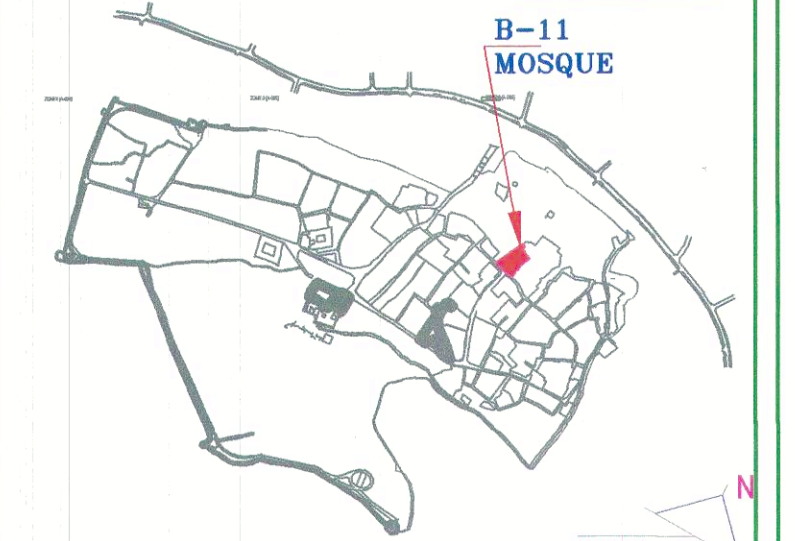

اسم المشروع :

ATTURAIK DEVELOPMENT PROJECT

بيانات المشروع :

AS - BUILT DRAWING

المالك :




استشاري الموقع :



المقاول :



استشاري السلامة :

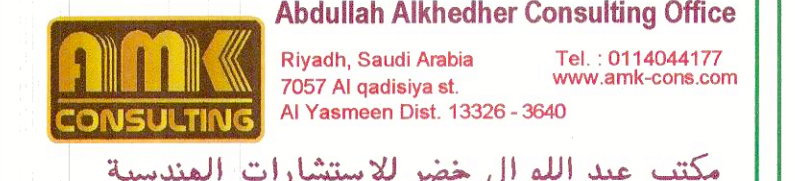

عنوان الرسم :

BUILDNG-11 MOHMD BIN SAUD MOSQUE
GROUND FLOOR
FIRE ALARM SYSTEM LAYOUT

1:100@A1	مقياس الرسم		المهندس المصمم
	رسم	KHURSHID	الرسم
00	رقم الاصدار	M.WAKYAN	المهندس المراجع
07-03-2019	التاريخ	BN. 11-00	رقم المخطط

أمانة منطقة الرياض
إدارة رخص البناء



مشروع الدعم الفني لتدقيق مخططات
السلامة والحماية من الحريق للمنشآت
رقم العقد () لسنة ١٤٣٧هـ
مكتب دار الرياض للاستشارات الهندسية

نتائج تدقيق المخطط

التدقيق المعماري /

- ☐ مطابق ويجب تطبيق الملاحظات والتوصيات
المدونة على مخطط الدور الأرضي للمنشأة .
- ☐ مطابق ويجب تطبيق الملاحظات والتوصيات
اليديوية المدونة على المخطط والواردة في
مخطط الدور الأرضي للمنشأة .
- ☐ غير مطابق

التدقيق الكهربائي /

- يحدد المسئول عن استلام الموقع صحة تنفيذ المخططات بناء على
ظروف الموقع ومتطلبات الدفاع المدني والكود السعودي الجديد
ومواصفات الهيئة السعودية للمواصفات والمقاييس .
- صحة الحسابات الخاصة بكفاءة أنظمة السلامة في المنشأة تقع
مسئوليتها على المكتب المصمم ويجب أن تكون مطابقة للأكواد
المعتمدة في التصميم .
- يجب تطبيق الملاحظات الواردة في التقرير الفني والمكشوف بالمحضرين
في سير مسبق

التدقيق الميكانيكي /


- ☐ مطابق ويجب تطبيق الملاحظات والتوصيات
المدونة على مخطط الدور الأرضي للمنشأة .
- ☐ مطابق ويجب تطبيق الملاحظات والتوصيات
اليديوية المدونة على المخطط والواردة في
مخطط الدور الأرضي للمنشأة .
- ☐ غير مطابق

نتيجة تدقيق استشاري الامانة



تم اطلاع مندوب الدفاع المدني
دون ادنى مسؤولية

الراكد المهندس / محمد فرزنان الشيباني

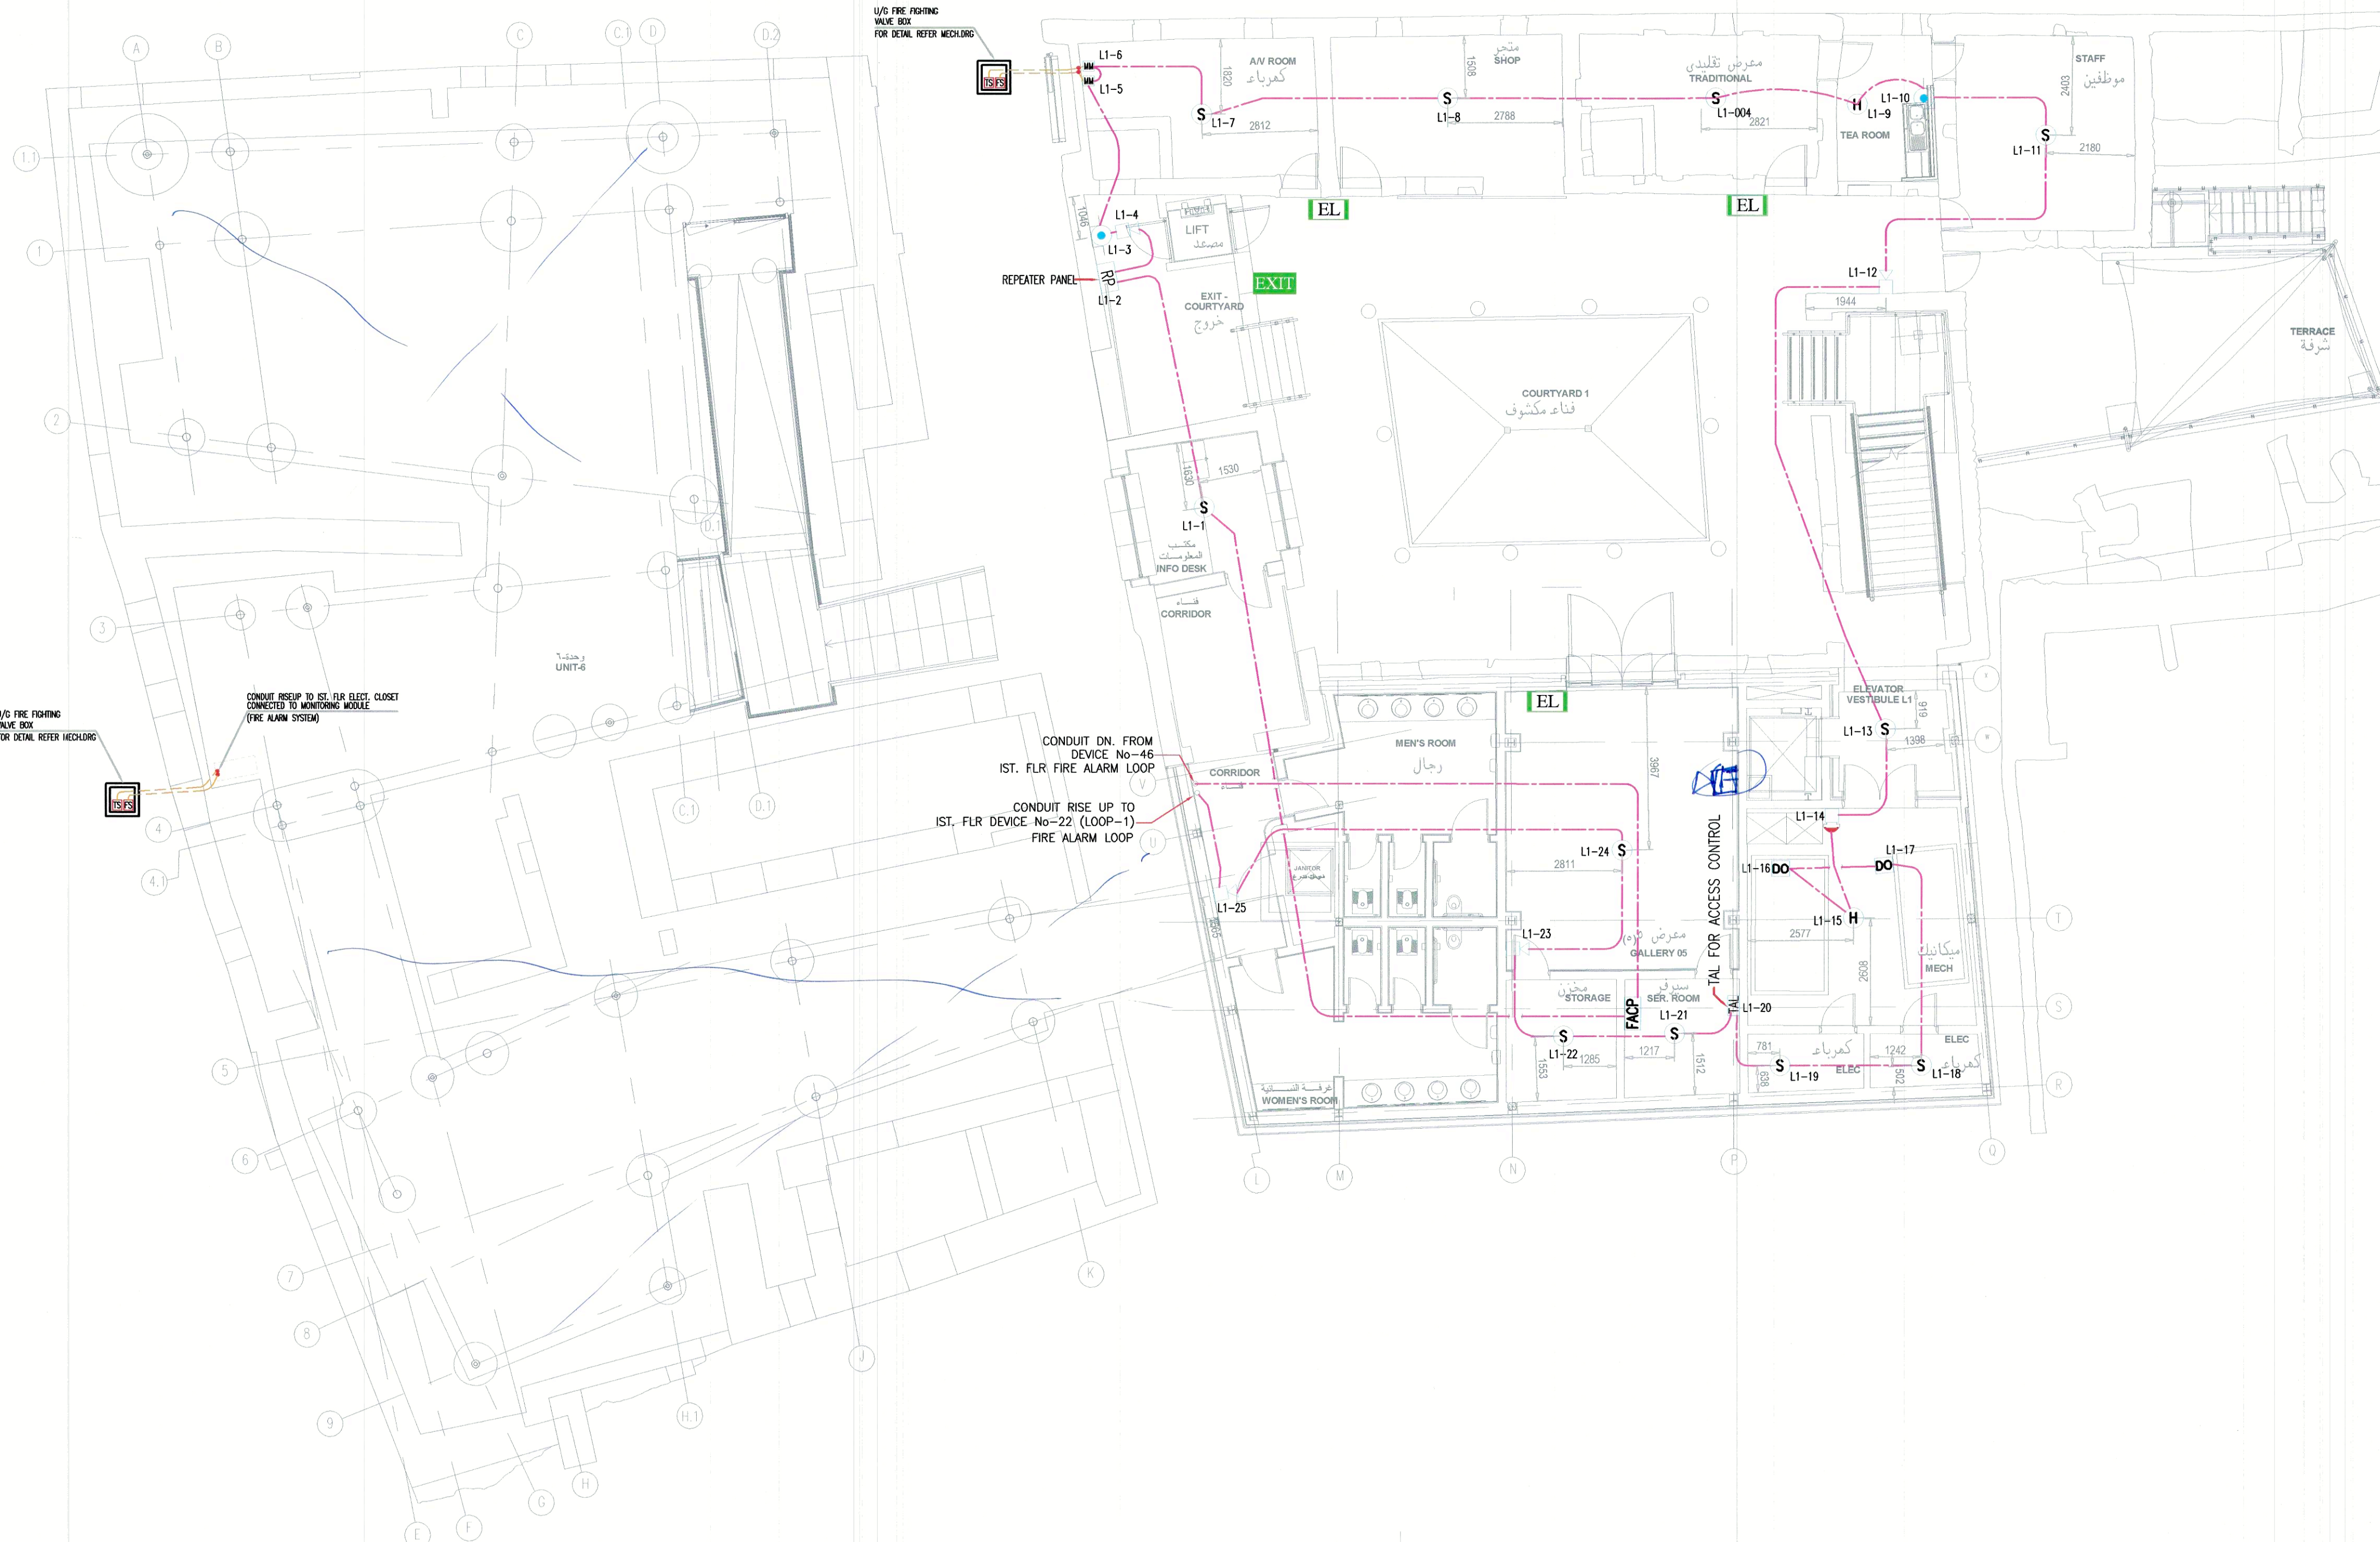

GROUND FLOOR PLAN

NOTES:

الملاحظات :

- 1- ALL DIMENSIONS ARE IN mm UNLESS OTHERWISE NOTED.
- 2- THIS DRAWING IS INTENDED TO SHOW THE GENERAL ARRANGEMENT AND LAYOUT OF THE WORKS, THE EXACT LOCATIONS SHALL BE DETERMINED BY THE DIMENSIONS OF THE APPROVED EQUIPMENT.
- 3- THE INSTALLATION OF CONDUITS SHALL COMPLY WITH THE FOLLOWING:
 - a- PVC MEDIUM DUTY FOR EMBEDDED IN WALLS, PARTITION, IN SLABS AND UNDER SCORED.
 - b- EMT ABOVE FALSE CEILING AND EXPOSED INSIDE THE BUILDING.
 - c- RGS FOR EXPOSED OUTDOOR OF THE BUILDING.
 - d- STEEL FLEXIBLE FOR CONNECTION TO ALL KIND OF EQUIPMENT INSIDE THE BUILDING.
 - e- LIQUID TIGHT FLEXIBLE STEEL FOR CONNECTION TO OUTDOOR EQUIPMENT.
- 4- FOR FIRE ALARM BACK BOXES ARE OCTAGONAL STEEL BOX 4"x2 1/8" DEPTH WITH COVER.
- 5- FIRE ALARM DETECTION LOOP CABLE IS FLAME RETARDANT 2X1.5 sq mm CABLE IS USED.
- 6- FROM CEILING BACK BOXES IN CONCRETE SLABS TO RECESSED TYPE SERVICES (DETECTORS, ETC), WIRES ARE DRAWN IN STEEL FLEXIBLE CONDUIT UNLESS OTHERWISE NOTED.
- 7- UNLESS OTHERWISE SPECIFIED, ALL UNITS SHOULD BE MOUNTED AT THE FOLLOWING HEIGHT FROM THE FFL TAKEN TO THE CENTER OF THE UNIT.
 - FIRE ALARM MANUAL CALL POINT : 1400mm.
 - FIRE ALARM SOUNDER : 2100mm.


LEGEND:

مفتاح الرسم

SYMBOLS	DESCRIPTION
WP	WEATHER PROOF
S	ADDRESSABLE SMOKE DETECTOR CEILING MOUNTED
H	ADDRESSABLE HEAT DETECTOR (RATE OF RISE) CEILING MOUNTED
	ADDRESSABLE PULL STATION UNIT(BREAK GLASS) WITH ADDRESSABLE SOUNDER & FLASHER
FACP	ANALOGUE ADDRESSABLE MASTER FIRE ALARM CONTROL PANEL (1-LOOP) WITH BACKUP BATTERY.
EXIT	EMERGENCY EXIT LIGHT WITH BACKUP BATTERY 1.5 HOUR
EL	EMERGENCY LIGHT WITH BACKUP BATTERY 1.5 HOUR
	WEATHERPROOF ALARM SIREN WITH FLASHING LIGHT

KEY PLAN:

مفتاح الخريطة :

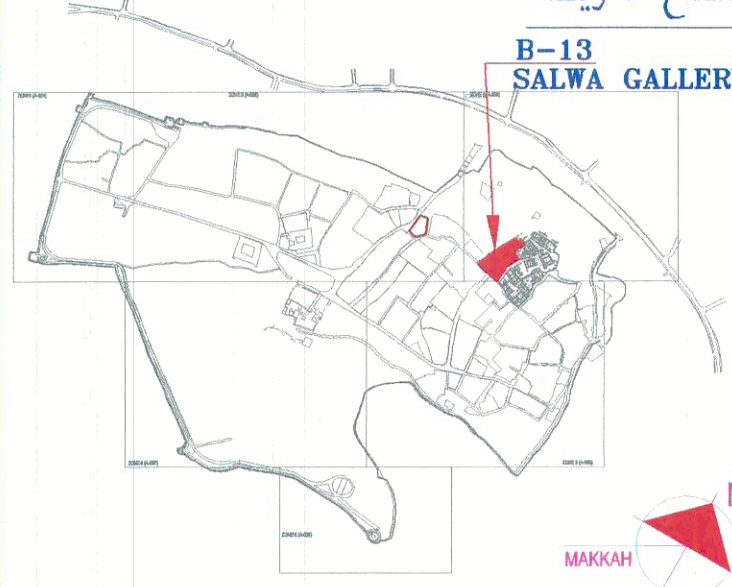

PROJECT NAME :

اسم المشروع :

ATTURAIIF DEVELOPMENT PROJECT

PROJECT DATA :

بيانات المشروع :

AS - BUILT DRAWING

OWNER :

المالك :

هيئة تطوير مدينة الرياض
RIYADH DEVELOPMENT AUTHORITY



CONSULTANT :

استشاري الموقع :

Riyadh Office
P.O. Box 54183
Riyadh 11468
Kingdom of Saudi Arabia
Tel: (+9661) 419 1992/419 0497
Fax: (+9661) 419 1134
Email: 0225399@burohappold.com
Web: www.burohappold.com



Buro Happold
Consulting Engineers

CONTRACTOR:

المقاول :



FREYSSINET S.A.
P.O.BOX. 6881, JEDDAH 21452
Tel: 6602265 Tel: 607022 ABOLAB S.J. FAX 6605503
WEB: fsa.com.sa

SAFETY CONSULTANT :

استشاري السلامة :



Abdullah Alkhedher Consulting Office
Riyadh, Saudi Arabia Tel.: 0114044177
7057 Al qadisiya st
Al Yammeeen Dist. 13326 - 3640
www.amk-cons.com

مكتب عبد الله ال خضر للاستشارات الهندسية

DRAWING TITLE :

عنوان الرسم

BUILDING-13 SALWA GALLERY
GROUND FLOOR
FIRE ALARM SYSTEM LAYOUT

1:100@A1	مقياس الرسم	المهندس المصمم
00	رقم الاصدار	الرسم
07-03-2019	التاريخ	المهندس المراجع
		رقم المخطط

أمانة منطقة الرياض
إدارة رخص البناء



مشروع الدعم الفني لتدقيق مخططات
السلامة والحماية من الحريق للمنشآت
رقم العقد () لسنة ١٤٣٧هـ
مكتب دار الرياض للاستشارات الهندسية

نتائج تدقيق المخطط

التدقيق المعماري /

☐ مطابق ويجب تطبيق الملاحظات والتوصيات
المدونة على مخطط الدور الأرضي للمنشأة .

☐ مطابق ويجب تطبيق الملاحظات والتوصيات
البديوية المدونة على المخطط والواردة في
مخطط الدور الأرضي للمنشأة .

☐ غير مطابق

التدقيق الكهربائي /

☐ مطابق ويجب تطبيق الملاحظات والتوصيات
المدونة على مخطط الدور الأرضي للمنشأة .

☒ مطابق ويجب تطبيق الملاحظات والتوصيات
البديوية المدونة على المخطط والواردة في
مخطط الدور الأرضي للمنشأة .

☐ غير مطابق

التدقيق الميكانيكي /

☐ مطابق ويجب تطبيق الملاحظات والتوصيات
المدونة على مخطط الدور الأرضي للمنشأة .

☐ مطابق ويجب تطبيق الملاحظات والتوصيات
البديوية المدونة على المخطط والواردة في
مخطط الدور الأرضي للمنشأة .


☐ غير مطابق

نتيجة تدقيق استشاري الامانة



تم اطلاع مندوب الدفاع المدني
دون ادنى مسؤولية

الرائد المهندس / محمد فرزان الشيباني

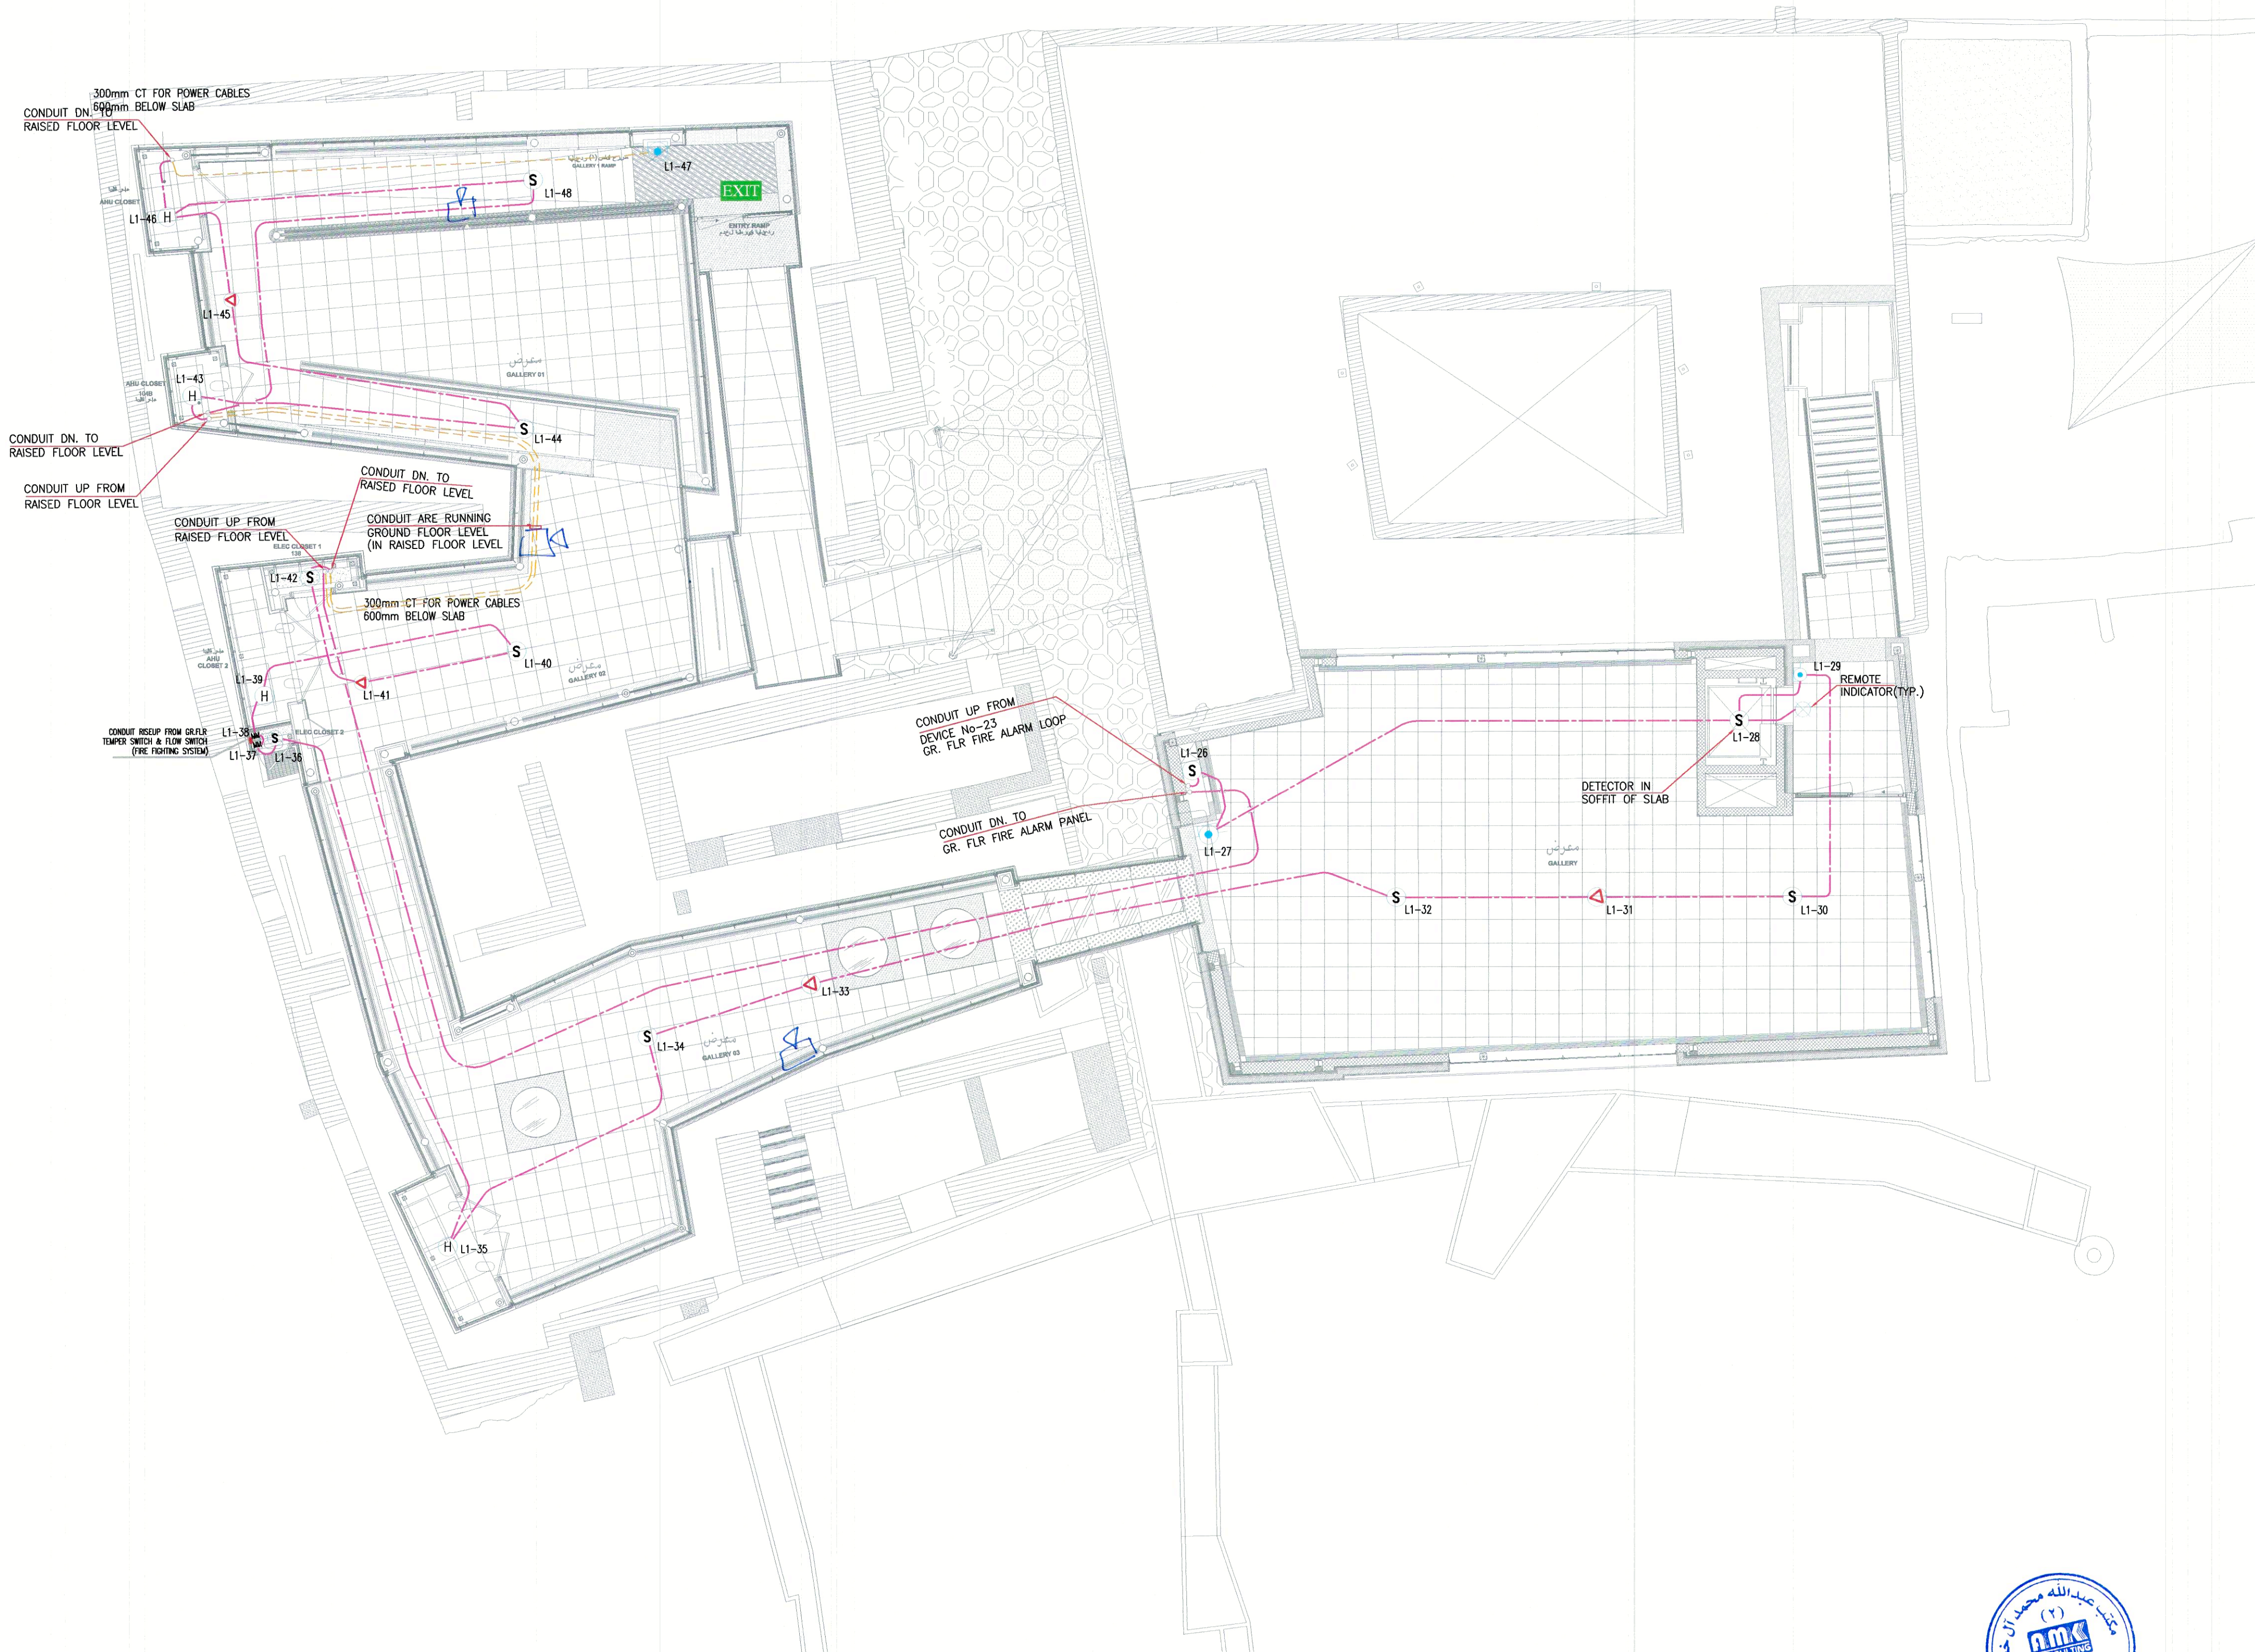

FIRST FLOOR PLAN


NOTES:

- 1- ALL DIMENSIONS ARE IN mm UNLESS OTHERWISE NOTED.
- 2- THIS DRAWING IS INTENDED TO SHOW THE GENERAL ARRANGEMENT AND LAYOUT OF THE WORKS. THE EXACT LOCATIONS SHALL BE DETERMINED BY THE DIMENSIONS OF THE APPROVED EQUIPMENT.
- 3- THE INSTALLATION OF CONDUITS SHALL COMPLY WITH THE FOLLOWING:
 - a- PVC MEDIUM DUTY FOR EMBEDDED IN WALLS, PARTITION, IN SLABS AND UNDER SLOED.
 - b- GAT ABOVE FALSE CEILING AND EXPOSED INSIDE THE BUILDING.
 - c- RGS FOR EXPOSED OUTDOOR OF THE BUILDING.
 - d- STEEL FLEXIBLE FOR CONNECTION TO ALL KIND OF EQUIPMENT INSIDE THE BUILDING.
 - e- LIQUID TIGHT FLEXIBLE STEEL FOR CONNECTION TO OUTDOOR EQUIPMENT.
- 4- FOR FIRE ALARM BACK BOXES ARE OCTAGONAL STEEL BOX 4"X2 1/8" DEPTH WITH COVER.
- 5- FIRE ALARM DETECTION LOOP CABLE IS FLAME RETARDANT 2X1.5 sq mm CABLE IS USED.
- 6- FROM CEILING BACK BOXES IN CONCRETE SLABS TO RECESSED TYPE SERVICES(DETECTOR'S, ETC), WIRES ARE DRAWN IN STEEL FLEXIBLE CONDUIT UNLESS OTHERWISE NOTED.
- 7- UNLESS OTHERWISE SPECIFIED, ALL UNITS SHOULD BE MOUNTED AT THE FOLLOWING HEIGHT FROM THE FFL TAKEN TO THE CENTER OF THE UNIT.
 - FIRE ALARM MANUAL CALL POINT : 1400mm.
 - FIRE ALARM SOUNDER : 2100mm.

LEGEND:

SYMBOLS	DESCRIPTION
WP	WEATHER PROOF
S	ADDRESSABLE SMOKE DETECTOR CEILING MOUNTED
H	ADDRESSABLE HEAT DETECTOR (RATE OF RISE) CEILING MOUNTED
	ADDRESSABLE PULL STATION UNIT(BREAK GLASS) WITH ADDRESSABLE SOUNDER & FLASHER
FACP	ANALOGUE ADDRESSABLE MASTER FIRE ALARM CONTROL PANEL (1-LOOP) WITH BACKUP BATTERY.
EXIT	EMERGENCY EXIT LIGHT WITH BACKUP BATTERY 1.5 HOUR
EL	EMERGENCY LIGHT WITH BACKUP BATTERY 1.5 HOUR
	WEATHERPROOF ALARM SIREN WITH FLASHING LIGHT

KEY PLAN:

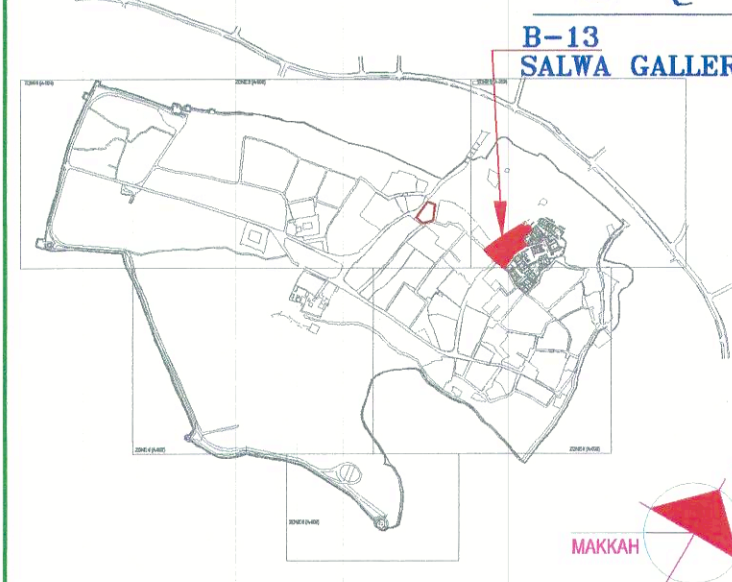

PROJECT NAME :

ATTURAIK DEVELOPMENT PROJECT

PROJECT DATA :


AS - BUILT DRAWING

OWNER :

هيئة تطوير مدينة الرياض
RIYADH DEVELOPMENT AUTHORITY

CONSULTANT :

Riyadh Office
P.O. Box 34183
Riyadh 11468
Kingdom of Saudi Arabia
Tel: (+9661) 419 1992/419 0497
Fax: (+9661) 419 1154
Email: 02533@burohappold.com
Web: www.burohappold.com

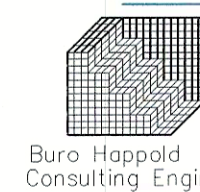

CONTRACTOR:



FREYSSINET S.A.
P.O.BOX 6881 JEDDAH 21452
Tel: 6922355 Tlx: 600722 ABOLAB SJ FAX 6982553
WEB: fsa.com.sa

SAFETY CONSULTANT :

Abdullah Alkhdher Consulting Office
Riyadh, Saudi Arabia Tel.: 0114044177
7057 Al qadisiya st. www.amk-cons.com
Al Yasmeen Dist. 13326 - 3640

مكتب عبد الله ال خضر للاستشارات الهندسية

DRAWING TITLE :

BUILDING-13 SALWA GALLERY
FIRST FLOOR
FIRE ALARM SYSTEM LAYOUT

1:100@A1	مقياس الرسم		المهندس المعمم
00	رقم الاعداد	M.WAKYAN	الرسم
07-03-2019	التاريخ	BN. 13-02	المهندس المراجع
			رقم المخطط

أمانة منطقة الرياض
إدارة رخص البناء



مشروع الدعم الفني لتدقيق مخططات
السلامة والحماية من الحريق للمنشآت
رقم العقد () لسنة ١٤٣٧هـ
مكتب دار الرياض للاستشارات الهندسية

نتائج تدقيق المخطط

التدقيق المعماري /

- ☐ مطابق ويجب تطبيق الملاحظات والتوصيات
المدونة على مخطط الدور الأرضي للمنشأة .
- ☐ مطابق ويجب تطبيق الملاحظات والتوصيات
اليديوية المدونة على المخطط والواردة في
مخطط الدور الأرضي للمنشأة .
- ☐ غير مطابق

التدقيق الكهربائي /

- يحدد المسئول عن استلام الموقع صحة تنفيذ المخططات بناء على
ظروف الموقع ومتطلبات الدفاع المدني والكود السعودي الجديد
ومواصفات الهيئة السعودية للمواصفات والمقاييس .
- صحة الحسابات الخاصة بكافة أنظمة السلامة في المنشأة تقع
مسئوليتها على المكتب المصمم ويجب أن تكون مطابقة للاكواد
المعمدة في التصميم.
- يجب تطبيق الملاحظات الواردة في التقرير الفني. *والمراد بالاختصاص*
- ☐ غير متطبق

التدقيق الميكانيكي /

- ☐ مطابق ويجب تطبيق الملاحظات والتوصيات
المدونة على مخطط الدور الأرضي للمنشأة .
- ☐ مطابق ويجب تطبيق الملاحظات والتوصيات
اليديوية المدونة على المخطط والواردة في
مخطط الدور الأرضي للمنشأة .
- ☐ غير مطابق

نتيجة تدقيق استشاري الامانة



تم اطلاع مندوب الدفاع المدني
دون ادنى مسؤولية

الرائد المهندس / محمد فوزان الشيباني

GROUND FLOOR PLAN




NOTES:

- 1- ALL DIMENSIONS ARE IN mm UNLESS OTHERWISE NOTED.
- 2- THIS DRAWING IS INTENDED TO SHOW THE GENERAL ARRANGEMENT AND LAYOUT OF THE WORKS. THE EXACT LOCATIONS SHALL BE DETERMINED BY THE DIMENSIONS OF THE APPROVED EQUIPMENT.
- 3- THE INSTALLATION OF CONDUITS SHALL COMPLY WITH THE FOLLOWING:
- a- PVC MEDIUM DUTY FOR EMBEDDED IN WALLS, PARTITION, IN SLABS AND UNDER SCREED.
 - b- EMT ABOVE FALSE CEILING AND EXPOSED INSIDE THE BUILDING.
 - c- RGS FOR EXPOSED OUTDOOR OF THE BUILDING.
 - d- STEEL FLEXIBLE FOR CONNECTION TO ALL KIND OF EQUIPMENT INSIDE THE BUILDING.
 - e- LIQUID TIGHT FLEXIBLE STEEL FOR CONNECTION TO OUTDOOR EQUIPMENT.
- 4- FOR FIRE ALARM BACK BOXES ARE OCTAGONAL STEEL BOX 4"x2 1/8" DEPTH WITH COVER.
- 5- FIRE ALARM DETECTION LOOP CABLE IS FLAME RETARDANT 2X1.5 90 mm CABLE IS USED.
- 6- FROM CEILING BACK BOXES IN CONCRETE SLABS TO RECESSED TYPE SERVICES (DETECTOR'S, ETC), WIRES ARE DRAWN IN STEEL FLEXIBLE CONDUIT UNLESS OTHERWISE NOTED.
- 7- UNLESS OTHERWISE SPECIFIED, ALL UNITS SHOULD BE MOUNTED AT THE FOLLOWING HEIGHT FROM THE FFL TAKEN TO THE CENTER OF THE UNIT.
- FIRE ALARM MANUAL CALL POINT : 1400mm.
FIRE ALARM SOUNDER : 2100mm.

LEGEND:

SYMBOLS	DESCRIPTION
WP	WEATHER PROOF
S	ADDRESSABLE SMOKE DETECTOR CEILING MOUNTED
H	ADDRESSABLE HEAT DETECTOR (RATE OF RISE) CEILING MOUNTED
	ADDRESSABLE PULL STATION UNIT(BREAK GLASS) WITH ADDRESSABLE SOUNDER & FLASHER
[FACP]	ANALOGUE ADDRESSABLE MASTER FIRE ALARM CONTROL PANEL (1-LOOP) WITH BACKUP BATTERY.
EXIT	EMERGENCY EXIT LIGHT WITH BACKUP BATTERY 1.5 HOUR
EL	EMERGENCY LIGHT WITH BACKUP BATTERY 1.5 HOUR
	WEATHERPROOF ALARM SIREN WITH FLASHING LIGHT

KEY PLAN:

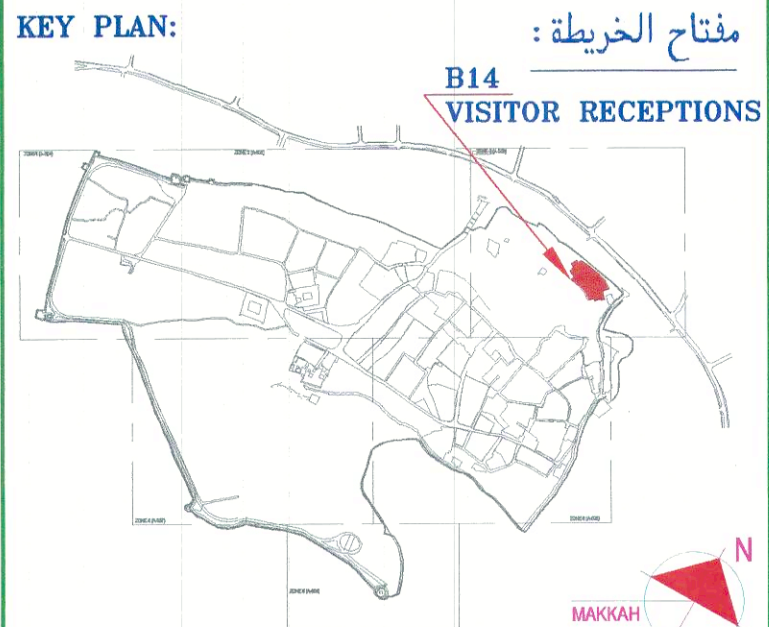

PROJECT NAME :

اسم المشروع :
ATTURAI DEVELOPMENT PROJECT

PROJECT DATA :

بيانات المشروع :
AS - BUILT DRAWING

OWNER :

المالك :
هيئة تطوير مدينة الرياض
RIYADH DEVELOPMENT AUTHORITY

CONSULTANT :

استشاري الموقع :
Riyadh Office
P.O. Box 34183
Riyadh 11468
Kingdom of Saudi Arabia
Tel: (+9661) 419 1992/419 0497
Fax: (+9661) 419 1134
Email: 022529@burohappold.com
Web: www.burohappold.com

CONTRACTOR:

المقاول :
FREYSSINET S.A.
P.O.BOX 6881- JEDDAH 21452
Tel: 6602955 Telx: 601722 ABOLAB SA. FAX 6956503
WEB: fa.com.sae

SAFETY CONSULTANT :

استشاري السلامة :
Abdullah Alkhedher Consulting Office
Riyadh, Saudi Arabia
7057 Al qadisiya st
www.amk-cons.com
Tel : 014044177
Al Yasmeen Dist. 13326 - 3640

DRAWING TITLE :

عنوان الرسم :
BUILDING-14 (VISITOR RECEPTION CENTER) C11
GROUND FLOOR
FIRE ALARM SYSTEM LAYOUT

1:100@A1	مقياس الرسم	المهندس المصمم
00	رقم الاصدار	الترسيم
07-03-2019	التاريخ	م. WAKYAN
		رقم المخطط

أمانة منطقة الرياض
إدارة رخص البناء



مشروع الدعم الفني لتدقيق مخططات
السلامة والحماية من الحريق للمنشآت
رقم المكد () لسنة ١٤٣٧هـ
مكتب دار الرياض للاستشارات الهندسية

نتائج تدقيق المخطط

التدقيق المعماري /

☐ مطابق ويجب تطبيق الملاحظات والتوصيات
المدونة على مخطط الدور الأرضي للمنشأة .

☐ مطابق ويجب تطبيق الملاحظات والتوصيات
اليديوية المدونة على المخطط والواردة في
مخطط الدور الأرضي للمنشأة .

☐ غير مطابق

التدقيق الكهربائي /

☒ مطابق ويجب تطبيق الملاحظات والتوصيات
المدونة على مخطط الدور الأرضي للمنشأة .

☐ مطابق ويجب تطبيق الملاحظات والتوصيات
اليديوية المدونة على المخطط والواردة في
مخطط الدور الأرضي للمنشأة .

☐ غير مطابق

التدقيق الميكانيكي /

☐ مطابق ويجب تطبيق الملاحظات والتوصيات
المدونة على مخطط الدور الأرضي للمنشأة .

☐ مطابق ويجب تطبيق الملاحظات والتوصيات
اليديوية المدونة على المخطط والواردة في
مخطط الدور الأرضي للمنشأة .


☐ غير مطابق

نتيجة تدقيق استشاري الامانة



تم اطلاع مندوب الدفاع المدني
دون ادنى مسؤولية

الرائد المهندس / محمد فرزان الشيباني

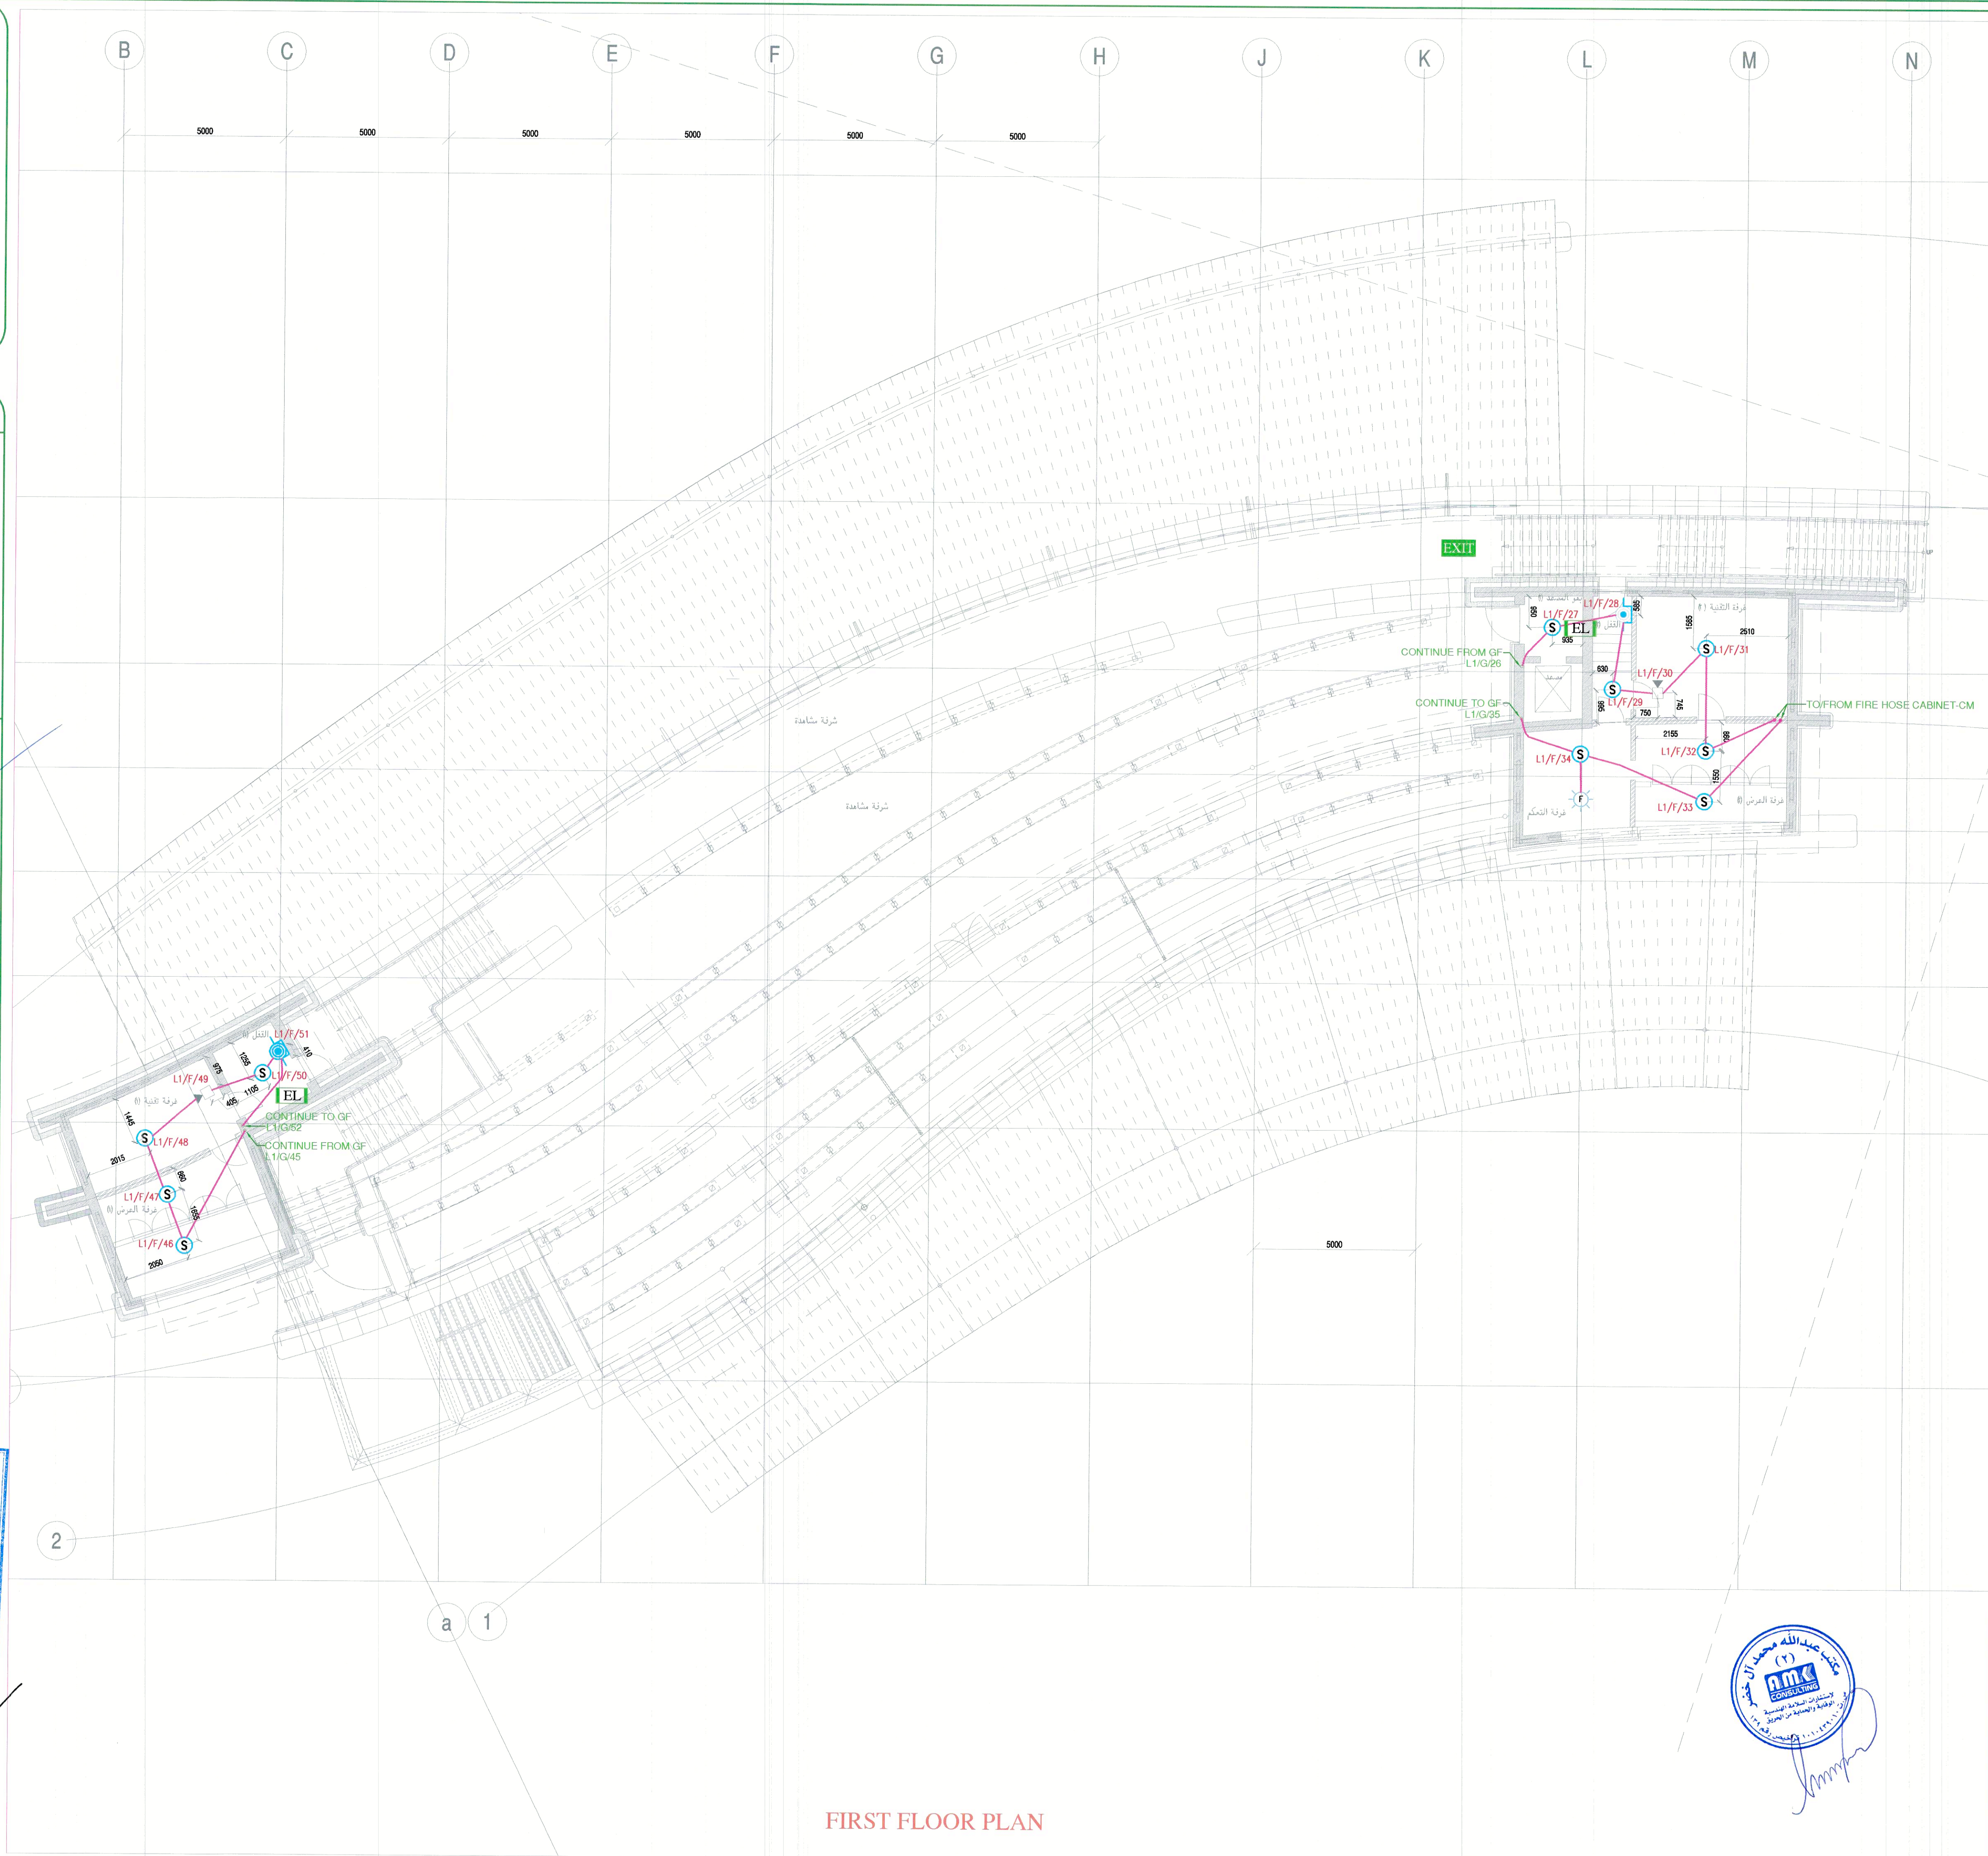

FIRST FLOOR PLAN

NOTES:

- ALL DIMENSIONS ARE IN mm UNLESS OTHERWISE NOTED.
- THIS DRAWING IS INTENDED TO SHOW THE GENERAL ARRANGEMENT AND LAYOUT OF THE WORKS. THE EXACT LOCATIONS SHALL BE DETERMINED BY THE DIMENSIONS OF THE APPROVED EQUIPMENT.
- THE INSTALLATION OF CONDUITS SHALL COMPLY WITH THE FOLLOWING:
 - PVC MEDIUM DUTY FOR EMBEDDED IN WALLS, PARTITION, IN SLABS AND UNDER SCREED.
 - EMT ABOVE FALSE CEILING AND EXPOSED INSIDE THE BUILDING.
 - RGS FOR EXPOSED OUTDOOR OF THE BUILDING.
 - STEEL FLEXIBLE FOR CONNECTION TO ALL KIND OF EQUIPMENT INSIDE THE BUILDING.
 - LIQUID TIGHT FLEXIBLE STEEL FOR CONNECTION TO OUTDOOR EQUIPMENT.
- FOR FIRE ALARM BACK BOXES ARE OCTAGONAL STEEL BOX 4"x2 1/8" DEPTH WITH COVER.
- FIRE ALARM DETECTION LOOP CABLE IS FLAME RETARDANT 2X1.5 sq. mm CABLE IS USED.
- FROM CEILING BACK BOXES IN CONCRETE SLABS TO RECESSED TYPE SERVICES(DETECTOR'S, ETC), WIRES ARE DRAWN IN STEEL FLEXIBLE CONDUIT UNLESS OTHERWISE NOTED.
- UNLESS OTHERWISE SPECIFIED, ALL UNITS SHOULD BE MOUNTED AT THE FOLLOWING HEIGHT FROM THE FFL TAKEN TO THE CENTER OF THE UNIT:
 - FIRE ALARM MANUAL CALL POINT : 1400mm.
 - FIRE ALARM SOUNDER : 2100mm.

الملاحظات :


LEGEND:

مفتاح الرسم

SYMBOLS	DESCRIPTION
WP	WEATHER PROOF
S	ADDRESSABLE SMOKE DETECTOR CEILING MOUNTED
H	ADDRESSABLE HEAT DETECTOR (RATE OF RISE) CEILING MOUNTED
P	ADDRESSABLE PULL STATION UNIT(BREAK GLASS) WITH ADDRESSABLE SOUNDER & FLASHER
FACP	ANALOGUE ADDRESSABLE MASTER FIRE ALARM CONTROL PANEL (1-LOOP) WITH BACKUP BATTERY.
EXIT	EMERGENCY EXIT LIGHT WITH BACKUP BATTERY 1.5 HOUR
EL	EMERGENCY LIGHT WITH BACKUP BATTERY 1.5 HOUR
WS	WEATHERPROOF ALARM SIREN WITH FLASHING LIGHT

KEY PLAN:

مفتاح الخريطة :

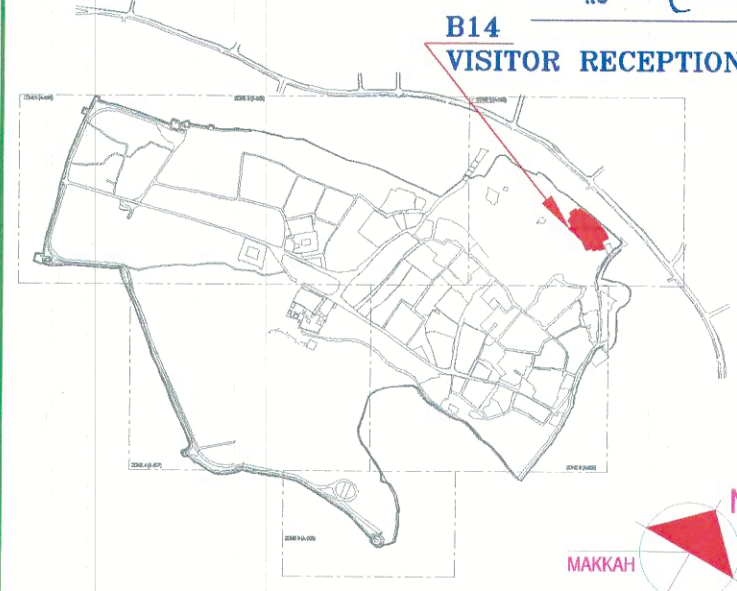

PROJECT NAME :

اسم المشروع :

ATTURAI F DEVELOPMENT PROJECT

PROJECT DATA :

بيانات المشروع :

AS - BUILT DRAWING

OWNER :

المالك :


هيئة تطوير مدينة الرياض
RIYADH DEVELOPMENT AUTHORITY



CONSULTANT :

استشاري الموقع :

Riyadh Office
P.O. Box 34183
Riyadh 11468
Kingdom of Saudi Arabia
Tel: (+9661) 419 1992/419 0497
Fax: (+9661) 419 1134
Email: 0225398@happold.com
Web: www.burohappold.com

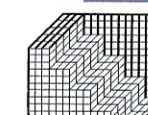

Buro Happold
Consulting Engineers

CONTRACTOR:

المقاول :



FREYSSINET S.A.
P.O. BOX 6881 - JEDDAH 21452
Tel: 6602255 Tel: 60722 ABOULASJI FAX 6026033
WEB: fsa.com.sa

SAFETY CONSULTANT :

استشاري السلامة :



Abdullah Alkhdher Consulting Office
Riyadh, Saudi Arabia
7057 Al qadisiya st.
Al Yasmeen Dist. 13326 - 3640
Tel : 0114044177
www.amk-cons.com

مكتب عبد الله ال خضر للاستشارات الهندسية

DRAWING TITLE :

عنوان الرسم

BUILDING-14 (VISITOR RECEPTION CENTER) C11
FIRST FLOOR
FIRE ALARM SYSTEM LAYOUT

المهندس المعم	مقياس الرسم	رقم الاصدار	التاريخ
الرسم	KHURSHID	00	07-03-2019
المهندس المراجع	M.WAKYAN		
رقم المخطط	BN. 14-02		

نتائج تدقيق المخطط

☐ غير مطابق☐ غير مطابق

مطابق

DAF ALREADY
الاستعداد المسبقة

شروع تطبيق شعبة الأمن والسلامة
في ١٠/١٠/٢٠١٧ م
بمشاركة ١٧٧ متدرب مع امانة
الخدمات

وعند الخطة السنوية وفقاً لمتطلبات
رفع الجودة وتحسين المكتب المصمم
مسؤولية صحة التقييم المقدمة.

في القسم الرابع وعشرين بعد اطلاق عرقه

١٢٩٠١١٢٠٠

الرائد المهندس / محمد فرزان الشيباني



1:100@A1	مقياس الرسم		المهندس المصمم
00	رقم الاصدار	KHURSHID	الرسم
07-03-2019	التاريخ	M.WAKYAN	المهندس المراجع
		BN. 15-01	رقم المخطط



أمانة منطقة الرياض

إدارة رخص البناء



مشروع الدعم الفني لتدقيق مخططات السلامة والحماية من الحريق للمنشآت رقم العقد () لسنة ١٤٣٧هـ مكتب دار الرياض للاستشارات الهندسية

نتائج تدقيق المخطط

التدقيق المعماري /

☐ مطابق ويجب تطبيق الملاحظات والتوصيات المدونة على مخطط الدور الأرضي للمنشأة .

☐ مطابق ويجب تطبيق الملاحظات والتوصيات اليدوية المدونة على المخطط والواردة في مخطط الدور الأرضي للمنشأة .

☐ غير مطابق

التدقيق الكهربائي /

☒ مطابق ويجب تطبيق الملاحظات والتوصيات المدونة على مخطط الدور الأرضي للمنشأة .

☐ مطابق ويجب تطبيق الملاحظات والتوصيات اليدوية المدونة على المخطط والواردة في مخطط الدور الأرضي للمنشأة .

☐ غير مطابق

التدقيق الميكانيكي /

☐ مطابق ويجب تطبيق الملاحظات والتوصيات المدونة على مخطط الدور الأرضي للمنشأة .

☐ مطابق ويجب تطبيق الملاحظات والتوصيات اليدوية المدونة على المخطط والواردة في مخطط الدور الأرضي للمنشأة .

☐ غير مطابق

نتيجة تدقيق استشاري الامانة



تم اطلاع مندوب الدفاع المدني دون اذى مسؤولية

الرائد المهندس / محمد فرزان الشيباني



FIRST FLOOR PLAN


NOTES:

- 1- ALL DIMENSIONS ARE IN mm UNLESS OTHERWISE NOTED.
- 2- THIS DRAWING IS INTENDED TO SHOW THE GENERAL ARRANGEMENT AND LAYOUT OF THE WORKS. THE EXACT LOCATIONS SHALL BE DETERMINED BY THE DIMENSIONS OF THE APPROVED EQUIPMENT.
- 3- THE INSTALLATION OF CONDUITS SHALL COMPLY WITH THE FOLLOWING:
 - a- PVC MEDIUM DUTY FOR EMBEDDED IN WALLS, PARTITION, IN SLABS AND UNDER SCREED.
 - b- EMT ABOVE FALSE CEILING AND EXPOSED INSIDE THE BUILDING.
 - c- RGS FOR EXPOSED OUTDOOR OF THE BUILDING.
 - d- STEEL FLEXIBLE FOR CONNECTION TO ALL KIND OF EQUIPMENT INSIDE THE BUILDING.
 - e- LIQUID TIGHT FLEXIBLE STEEL FOR CONNECTION TO OUTDOOR EQUIPMENT.
- 4- FOR FIRE ALARM BACK BOXES ARE OCTAGONAL STEEL BOX 4" x 2 1/8" DEPTH WITH COVER.
- 5- FIRE ALARM DETECTION LOOP CABLE IS FLAME RETARDANT 2X1.5 x 96 mm CABLE IS USED.
- 6- FROM CEILING BACK BOXES IN CONCRETE SLABS TO RECESSED TYPE SERVICES (DETECTORS, ETC), WIRES ARE DRAWN IN STEEL FLEXIBLE CONDUIT UNLESS OTHERWISE NOTED.
- 7- UNLESS OTHERWISE SPECIFIED, ALL UNITS SHOULD BE MOUNTED AT THE FOLLOWING HEIGHT FROM THE FFL TAKEN TO THE CENTER OF THE UNIT:
 - FIRE ALARM MANUAL CALL POINT : 1400mm.
 - FIRE ALARM SOUNDER : 2100mm.

LEGEND:

SYMBOLS	DESCRIPTION
WP	WEATHER PROOF
(S)	ADDRESSABLE SMOKE DETECTOR CEILING MOUNTED
(H)	ADDRESSABLE HEAT DETECTOR (RATE OF RISE) CEILING MOUNTED
(P)	ADDRESSABLE PULL STATION UNIT(BREAK GLASS)
(S)	ADDRESSABLE SOUNDER & FLASHER
(FACP)	ANALOGUE ADDRESSABLE MASTER FIRE ALARM CONTROL PANEL (1-LOOP) WITH BACKUP BATTERY.
(EXIT)	EMERGENCY EXIT LIGHT WITH THE BACKUP BATTERY 1.5 HOUR
(EL)	EMERGENCY LIGHT WITH THE BACKUP BATTERY 1.5 HOUR
(S)	WEATHERPROOF ALARM SIREN WITH FLASHING LIGHT

KEY PLAN:

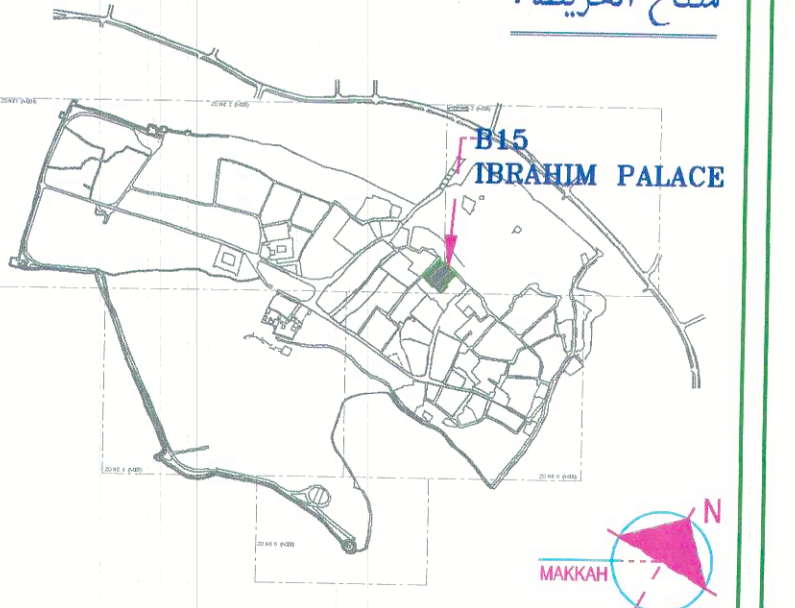

اسم المشروع :

ATTURAIR DEVELOPMENT PROJECT

بيانات المشروع :

AS - BUILT DRAWING

المالك :



استشاري الموقع :

Buro Happold Consulting Engineers
Riyadh Office
P.O. Box 34183
Riyadh 11468
Kingdom of Saudi Arabia
Tel: (+966) 419 1992/419 0497
Fax: (+966) 419 1134
Email: 02523@burohappold.com
Web: www.burohappold.com

المقاول :

FREYSSINET S.A.
P.O. BOX 6881, JEDDAH 21402
Tel: 662285 Fax: 60722 ABOLAB SA, FAX 666503
WEB: fsa.com.sa

استشاري السلامة :

Abdullah Alkhedher Consulting Office
Riyadh, Saudi Arabia Tel: 0114044177
7057 Al qadiya st. www.amk-cons.com
Al Yasmeen Dist. 13326 - 3640

مكتب عبد الله ال خضر للاستشارات الهندسية

عنوان الرسم :

BUILDING-15 IBRAHIM PALACE
FIRST FLOOR
FIRE ALARM SYSTEM LAYOUT

المهندس المصمم	مقياس الرسم	رقم الاصدار	رقم المخطط
1:100@A1	00	M.WAKYAN	BN 15-02
07-03-2019			

أمانة منطقة الرياض إدارة رخص البناء



مشروع الدعم الفني لتدقيق مخططات
السلامة والحماية من الحريق للمنشآت
رقم العقد () لسنة ١٤٣٧هـ
مكتب دار الرياض للاستشارات الهندسية

نتائج تدقيق المخطط

التدقيق المعماري /

- ☐ مطابق ويجب تطبيق الملاحظات والتوصيات
المدونة على مخطط الدور الأرضي للمنشأة .
- ☐ مطابق ويجب تطبيق الملاحظات والتوصيات
اليديوية المدونة على المخطط والواردة في
مخطط الدور الأرضي للمنشأة .
- ☐ غير مطابق

التدقيق الكهربائي /

- يحدد المسئول عن استلام الموقع صحة تنفيذ المخططات بناء على
ظروف الموقع ومتطلبات الدفاع المدني والكود السعودي الجديد
ومواصفات الهيئة السعودية للمواصفات والمقاييس .
- صحة الصياغة الخاصة بكافة أنظمة السلامة في المنشأة تقع
مسئوليتها على المكتب المصمم ويجب أن تكون مطابقة للأكواد
المعتادة في التصميم.
- يجب تطبيق الملاحظات الواردة في التقرير الفني.

☐ غير مطابق

التدقيق الميكانيكي /


- ☐ مطابق ويجب تطبيق الملاحظات والتوصيات
المدونة على مخطط الدور الأرضي للمنشأة .
- ☐ مطابق ويجب تطبيق الملاحظات والتوصيات
اليديوية المدونة على المخطط والواردة في
مخطط الدور الأرضي للمنشأة .
- ☐ غير مطابق

نتيجة تدقيق استشاري الامانة



تم اطلاع مندوب الدفاع المدني
دون ادنى مسؤولية

الرائد المهندس / محمد فرزنان الشيباني

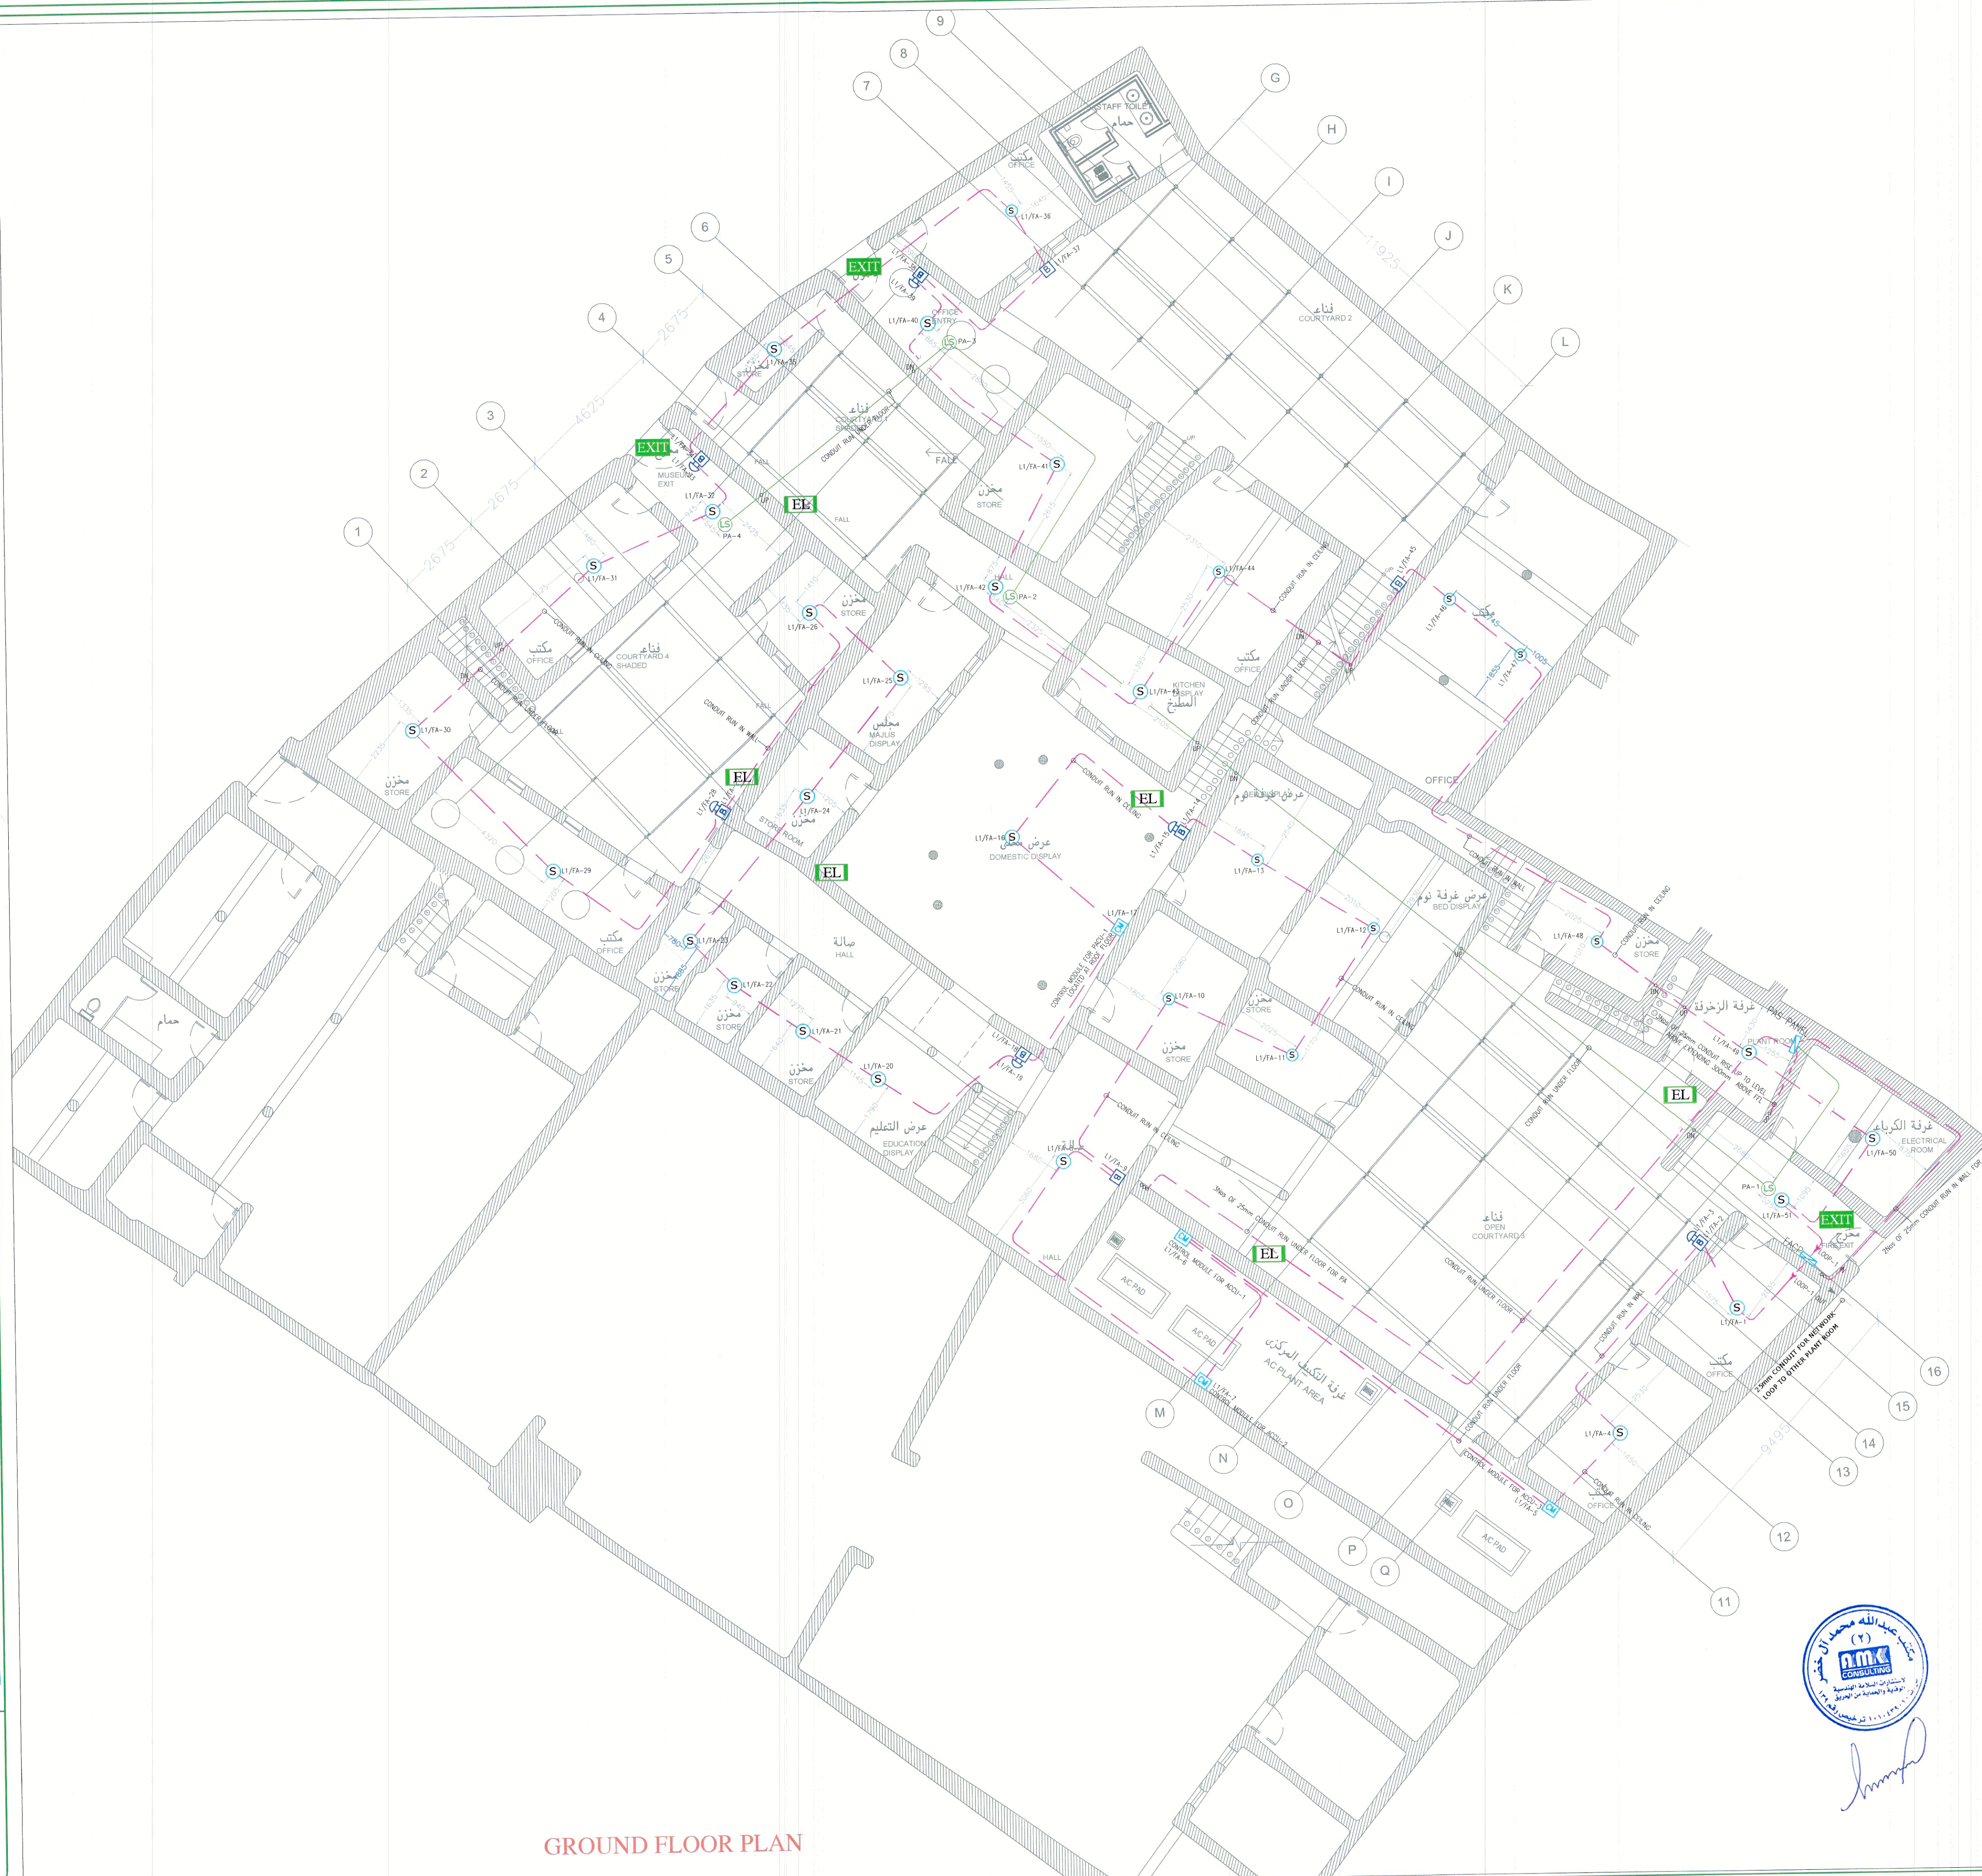

GROUND FLOOR PLAN


NOTES:

- ALL DIMENSIONS ARE IN mm UNLESS OTHERWISE NOTED.
- THIS DRAWING IS INTENDED TO SHOW THE GENERAL ARRANGEMENT AND LAYOUT OF THE WORKS, THE EXACT LOCATIONS SHALL BE DETERMINED BY THE DIMENSIONS OF THE APPROVED EQUIPMENT.
- THE INSTALLATION OF CONDUITS SHALL COMPLY WITH THE FOLLOWING:
 - PVC MEDIUM DUTY FOR EMBEDDED IN WALLS, PARTITION, IN SLABS AND UNDER SCREED.
 - EMT ABOVE FALSE CEILING AND EXPOSED INSIDE THE BUILDING.
 - RCS FOR EXPOSED OUTDOOR OF THE BUILDING.
 - STEEL FLEXIBLE FOR CONNECTION TO ALL KIND OF EQUIPMENT INSIDE THE BUILDING.
 - LIQUID TIGHT FLEXIBLE STEEL FOR CONNECTION TO OUTDOOR EQUIPMENT.
- FOR FIRE ALARM BACK BOXES ARE OCTAGONAL STEEL BOX 4"2 1/8" DEPTH WITH COVER.
- FIRE ALARM DETECTION LOOP CABLE IS FLAME RETARDANT 2x1.5 sq mm CABLE IS USED.
- FROM CEILING BACK BOXES IN CONCRETE SLABS TO RECESSED TYPE SERVICES(DETECTOR'S, ETC), WIRES ARE DRAWN IN STEEL FLEXIBLE CONDUIT UNLESS OTHERWISE NOTED.
- UNLESS OTHERWISE SPECIFIED, ALL UNITS SHOULD BE MOUNTED AT THE FOLLOWING HEIGHT FROM THE FFL TAKEN TO THE CENTER OF THE UNIT.
 - FIRE ALARM MANUAL CALL POINT : 1400mm.
 - FIRE ALARM SOUNDER : 2100mm.

LEGEND:

SYMBOLS	DESCRIPTION
WP	WEATHER PROOF
(S)	ADDRESSABLE SMOKE DETECTOR CEILING MOUNTED
(H)	ADDRESSABLE HEAT DETECTOR (RATE OF RISE) CEILING MOUNTED
(B)	ADDRESSABLE PULL STATION UNIT(BREAK GLASS)
(S+F)	ADDRESSABLE SOUNDER & FLASHER
(FACP)	ANALOGUE ADDRESSABLE MASTER FIRE ALARM CONTROL PANEL (1-LOOP) WITH BACKUP BATTERY.
(EXIT)	EMERGENCY EXIT LIGHT WITH THE BACKUP BATTERY 1.5 HOUR
(EL)	EMERGENCY LIGHT WITH THE BACKUP BATTERY 1.5 HOUR
(S+EL)	WEATHERPROOF ALARM SIREN WITH FLASHING LIGHT

KEY PLAN:

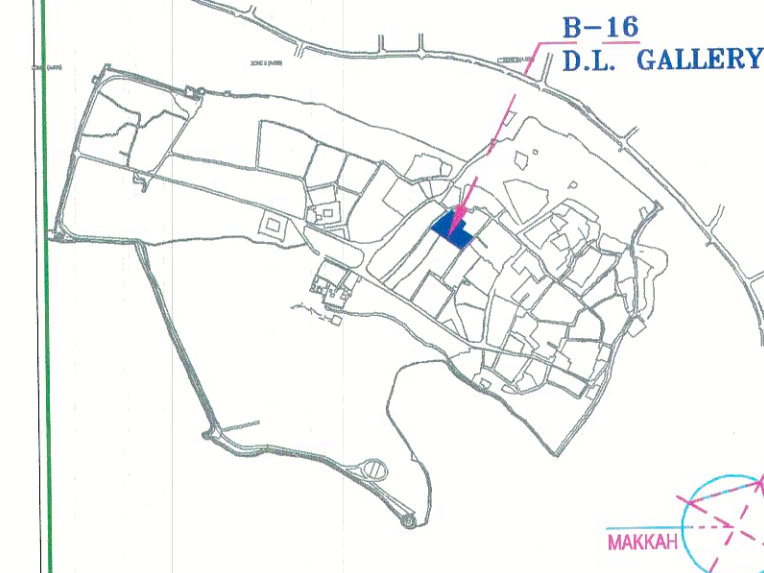

PROJECT NAME :

ATTURAI DEVELOPMENT PROJECT

PROJECT DATA :

AS - BUILT DRAWING

OWNER :

هيئة تطوير مدينة الرياض
RIYADH DEVELOPMENT AUTHORITY

CONSULTANT :

Riyadh Office
P.O. Box 34183
Riyadh 11468
Kingdom of Saudi Arabia
Tel: (+966) 419 1992/419 0497
Fax: (+966) 419 1134
Email: 022539@burohappold.com
Web: www.burohappold.com

CONTRACTOR:

reyssinet
FREYSSINET S.A.
P.O. BOX 6881 - JEDDAH 21402
Tel: 6602945 Tlx: 660722 ABOLAB SA. FAX: 6605033
WEB: fsa.com.sa

SAFETY CONSULTANT :

Abdullah Alkhedher Consulting Office
Riyadh, Saudi Arabia
7057 Al qadisiya st
Al Yasmeen Dist. 13326 - 3640
Tel: 0114044177
www.amk-cs.com

DRAWING TITLE :

BUILDING-16 DAILY LIFE GALLERY
GROUND FLOOR PLAN
FIRE ALARM LAYOUT

المهندس المصمم	مقياس الرسم	رقم الاصدار	التاريخ
الرسم	1:100@A1	00	07-03-2019
المهندس المراجع			
رقم المخطط			

أمانة منطقة الرياض
إدارة رخص البناء



مشروع الدعم الفني لتدقيق مخططات
السلامة والحماية من الحريق للمنشآت
رقم المقعد () لسنة ١٤٣٧هـ
مكتب دار الرياض للاستشارات الهندسية

نتائج تدقيق المخطط

التدقيق المعماري /

- ☐ مطابق ويجب تطبيق الملاحظات والتوصيات
المدونة على مخطط الدور الأرضي للمنشأة .
- ☐ مطابق ويجب تطبيق الملاحظات والتوصيات
اليديوية المدونة على المخطط والواردة في
مخطط الدور الأرضي للمنشأة .
- ☐ غير مطابق

التدقيق الكهربائي /

- ☐ مطابق ويجب تطبيق الملاحظات والتوصيات
المدونة على مخطط الدور الأرضي للمنشأة .
- ☐ مطابق ويجب تطبيق الملاحظات والتوصيات
اليديوية المدونة على المخطط والواردة في
مخطط الدور الأرضي للمنشأة .
- ☐ غير مطابق

التدقيق الميكانيكي /

- ☐ مطابق ويجب تطبيق الملاحظات والتوصيات
المدونة على مخطط الدور الأرضي للمنشأة .
- ☐ مطابق ويجب تطبيق الملاحظات والتوصيات
اليديوية المدونة على المخطط والواردة في
مخطط الدور الأرضي للمنشأة .
- ☐ غير مطابق

نتيجة تدقيق استشاري الامانة



تم اطلاع مندوب الدفاع المدني
دون ادنى مسؤولية

الرائد المهندس / محمد فرزان الشيباني



GROUND FLOOR PLAN


الملاحظات :

- 1- ALL DIMENSIONS ARE IN mm UNLESS OTHERWISE NOTED.
- 2- THIS DRAWING IS INTENDED TO SHOW THE GENERAL ARRANGEMENT AND LAYOUT OF THE WORKS. THE EXACT LOCATIONS SHALL BE DETERMINED BY THE DIMENSIONS OF THE APPROVED EQUIPMENT.
- 3- THE INSTALLATION OF CONDUITS SHALL COMPLY WITH THE FOLLOWING:
 - a- PVC MEDIUM DUTY FOR EMBEDDED IN WALLS, PARTITION, IN SLABS AND UNDER SCREED.
 - b- EMT ABOVE FALSE CEILING AND EXPOSED INSIDE THE BUILDING.
 - c- RGS FOR EXPOSED OUTDOOR OF THE BUILDING.
 - d- STEEL FLEXIBLE FOR CONNECTION TO ALL KIND OF EQUIPMENT INSIDE THE BUILDING.
 - e- LIQUID TIGHT FLEXIBLE STEEL FOR CONNECTION TO OUTDOOR EQUIPMENT.
- 4- FOR FIRE ALARM BACK BOXES ARE OCTAGONAL STEEL BOX 4"X2 1/8" DEPTH WITH COVER.
- 5- FIRE ALARM DETECTION LOOP CABLE IS FLAME RETARDANT 2X1.5 sq mm CABLE IS USED.
- 6- FROM CEILING BACK BOXES IN CONCRETE SLABS TO RECESSED TYPE SERVICES/DETECTOR'S, ETC), WIRES ARE DRAWN IN STEEL FLEXIBLE CONDUIT UNLESS OTHERWISE NOTED.
- 7- UNLESS OTHERWISE SPECIFIED, ALL UNITS SHOULD BE MOUNTED AT THE FOLLOWING HEIGHT FROM THE FFL TAKEN TO THE CENTER OF THE UNIT.
 - FIRE ALARM MANUAL CALL POINT : 1400mm.
 - FIRE ALARM SOUNDER : 2100mm.

مفتاح الرسم

SYMBOLS	DESCRIPTION
WP	WEATHER PROOF
S	ADDRESSABLE SMOKE DETECTOR CEILING MOUNTED
H	ADDRESSABLE HEAT DETECTOR (RATE OF RISE) CEILING MOUNTED
B	ADDRESSABLE PULL STATION UNIT(BREAK GLASS)
IF	ADDRESSABLE SOUNDER & FLASHER
FACP	ANALOGUE ADDRESSABLE MASTER FIRE ALARM CONTROL PANEL (1-LOOP) WITH BACKUP BATTERY.
EXIT	EMERGENCY EXIT LIGHT WITH THE BACKUP BATTERY 1.5 HOUR
EL	EMERGENCY LIGHT WITH THE BACKUP BATTERY 1.5 HOUR
WS	WEATHERPROOF ALARM SIREN WITH FLASHING LIGHT

مفتاح الخريطة :

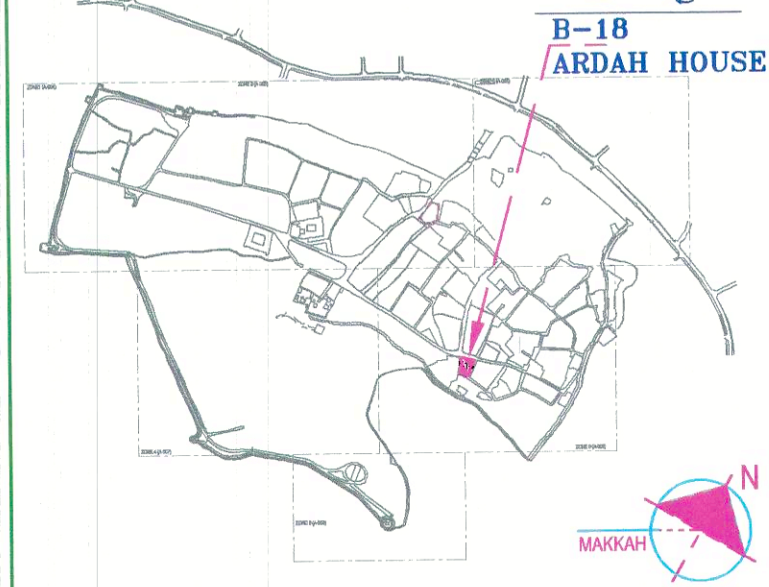

اسم المشروع :

ATTURAIK DEVELOPMENT PROJECT

بيانات المشروع :

AS - BUILT DRAWING

المالك :



استشاري الموقع :

Buro Happold Consulting Engineers

المقاول :

Freysinet S.A.

استشاري السلامة :

Abdullah Alkhedher Consulting Office

عنوان الرسم

BUILDING-18 (ARDAH DANCE HOUSE)
GROUND FLOOR
FIRE ALARM SYSTEM LAYOUT

المهندس المصمم	مقياس الرسم	رقم الاصدار	التاريخ
الرسم	KHURSHID	00	07-03-2019
المهندس المراجع	M. WAKYAN		
رقم المخطط	BN. 18-00		

أمانة منطقة الرياض إدارة رخص البناء



مشروع الدعم الفني لتدقيق مخططات
السلامة والحماية من الحريق للمنشآت
رقم العقد () لسنة ١٤٣٧هـ
مكتب دار الرياض للاستشارات الهندسية

نتائج تدقيق المخطط

التدقيق المعماري/

- ☐ مطابق ويجب تطبيق الملاحظات والتوصيات
المدونة على مخطط الدور الأرضي للمنشأة .
- ☐ مطابق ويجب تطبيق الملاحظات والتوصيات
اليدوية المدونة على المخطط والواردة في
مخطط الدور الأرضي للمنشأة .
- ☐ غير مطابق

التدقيق الكهربائي/

- ☐ مطابق ويجب تطبيق الملاحظات والتوصيات
المدونة على مخطط الدور الأرضي للمنشأة .
- ☐ مطابق ويجب تطبيق الملاحظات والتوصيات
اليدوية المدونة على المخطط والواردة في
مخطط الدور الأرضي للمنشأة .
- ☐ غير مطابق

التدقيق الميكانيكي/


- ☐ مطابق ويجب تطبيق الملاحظات والتوصيات
المدونة على مخطط الدور الأرضي للمنشأة .
- ☐ مطابق ويجب تطبيق الملاحظات والتوصيات
اليدوية المدونة على المخطط والواردة في
مخطط الدور الأرضي للمنشأة .
- ☐ غير مطابق

نتيجة تدقيق استشاري الامانة



تم اطلاع مندوب الدفاع المدني
دون ادنى مسئولية

الرائد المهندس/ محمد فرزان الشيباني

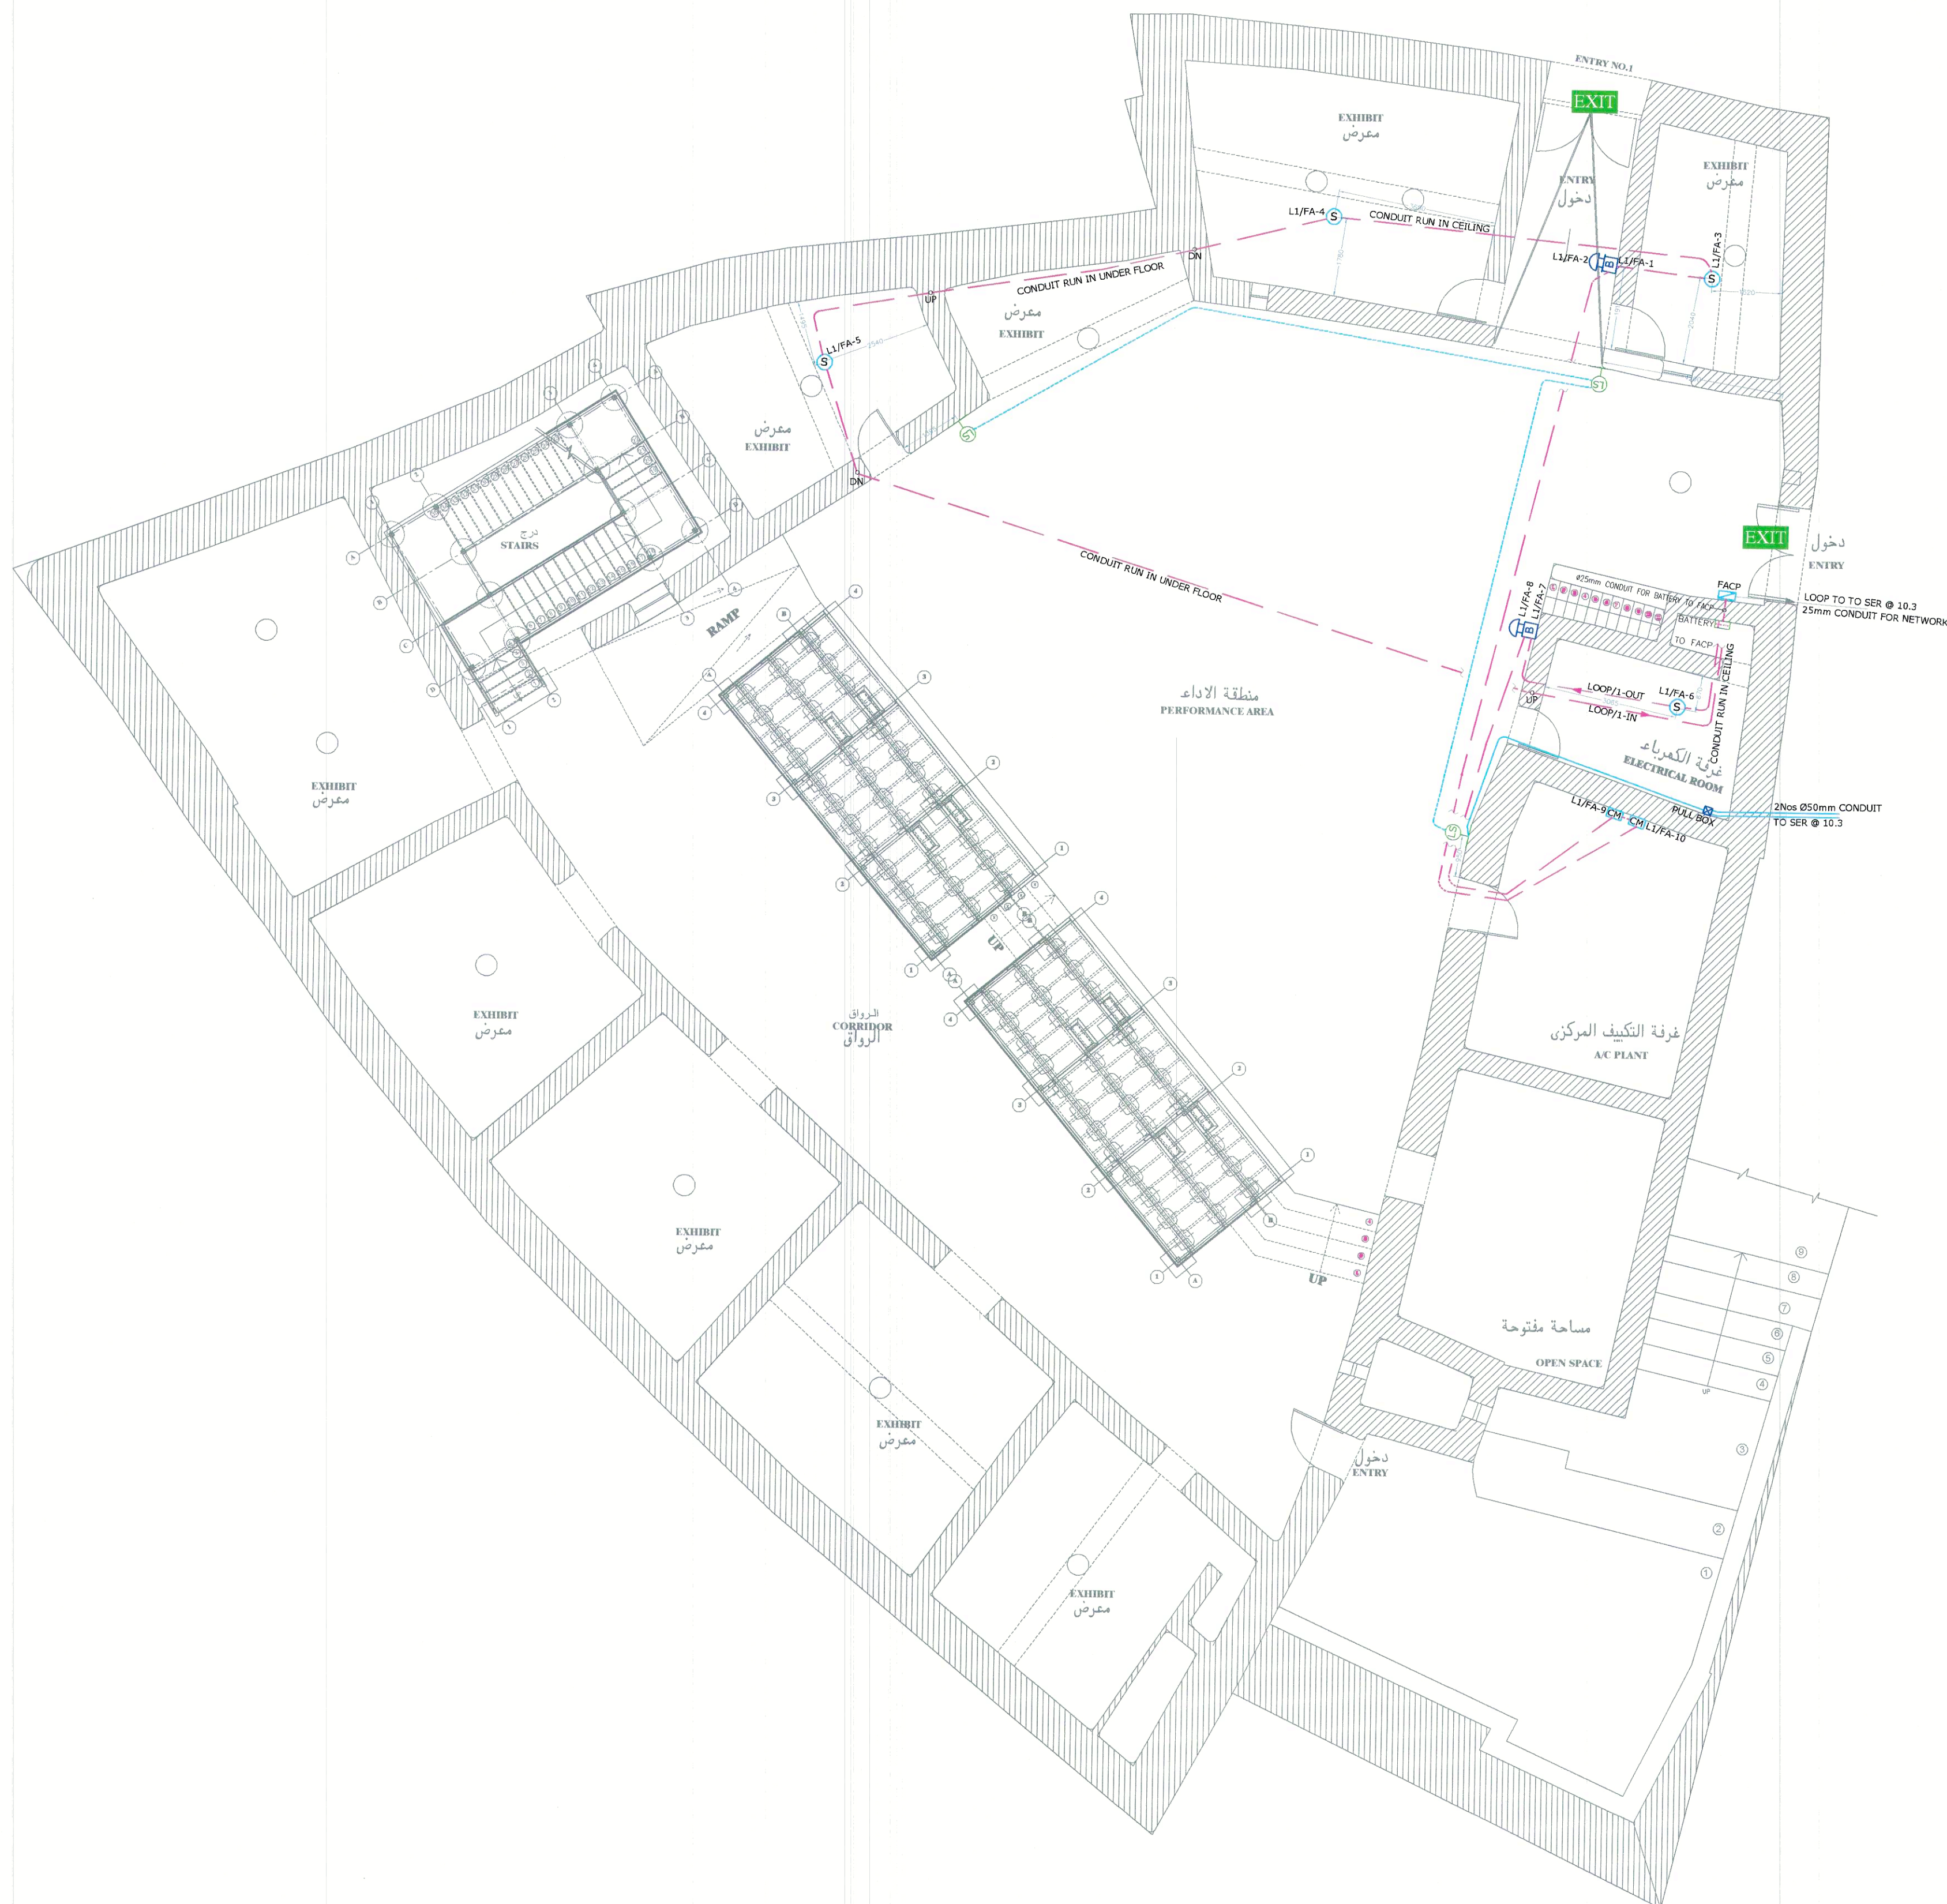

GROUND FLOOR PLAN


NOTES:

- 1- ALL DIMENSIONS ARE IN mm UNLESS OTHERWISE NOTED.
- 2- THIS DRAWING IS INTENDED TO SHOW THE GENERAL ARRANGEMENT AND LAYOUT OF THE WORKS. THE EXACT LOCATIONS SHALL BE DETERMINED BY THE DIMENSIONS OF THE APPROVED EQUIPMENT.
- 3- THE INSTALLATION OF CONDUITS SHALL COMPLY WITH THE FOLLOWING:
- a- PVC MEDIUM DUTY FOR EMBEDDED IN WALLS, PARTITION, IN SLABS AND UNDER SOURED.
 - b- EMT ABOVE FALSE CEILING AND EXPOSED INSIDE THE BUILDING.
 - c- RGS FOR EXPOSED OUTDOOR OF THE BUILDING.
 - d- STEEL FLEXIBLE FOR CONNECTION TO ALL KIND OF EQUIPMENT INSIDE THE BUILDING.
 - e- LIQUID TIGHT FLEXIBLE STEEL FOR CONNECTION TO OUTDOOR EQUIPMENT.
- 4- FOR FIRE ALARM BACK BOXES ARE OCTAGONAL STEEL BOX 4"2 1/8" DEPTH WITH COVER.
- 5- FIRE ALARM DETECTION LOOP CABLE IS FLAME RETARDANT 2X1.5 sq mm CABLE IS USED.
- 6- FROM CEILING BACK BOXES IN CONCRETE SLABS TO RECESSED TYPE SERVICES (DETECTORS, ETC), WIRES ARE DRAWN IN STEEL FLEXIBLE CONDUIT UNLESS OTHERWISE NOTED.
- 7- UNLESS OTHERWISE SPECIFIED, ALL UNITS SHOULD BE MOUNTED AT THE FOLLOWING HEIGHT FROM THE FFL TAKEN TO THE CENTER OF THE UNIT.
- FIRE ALARM MANUAL CALL POINT : 1400mm.
FIRE ALARM SOUNDER : 2100mm.

LEGEND:

SYMBOLS	DESCRIPTION
WP	WEATHER PROOF
S	ADDRESSABLE SMOKE DETECTOR CEILING MOUNTED
H	ADDRESSABLE HEAT DETECTOR (RATE OF RISE) CEILING MOUNTED
B	ADDRESSABLE PULL STATION UNIT(BREAK GLASS)
FACP	ADDRESSABLE SOUNDER & FLASHER
EL	ANALOGUE ADDRESSABLE MASTER FIRE ALARM CONTROL PANEL (1-LOOP) WITH BACKUP BATTERY.
EXIT	EMERGENCY EXIT LIGHT WITH THE BACKUP BATTERY 1.5 HOUR
EL	EMERGENCY LIGHT WITH THE BACKUP BATTERY 1.5 HOUR
W	WEATHERPROOF ALARM SIREN WITH FLASHING LIGHT

KEY PLAN:

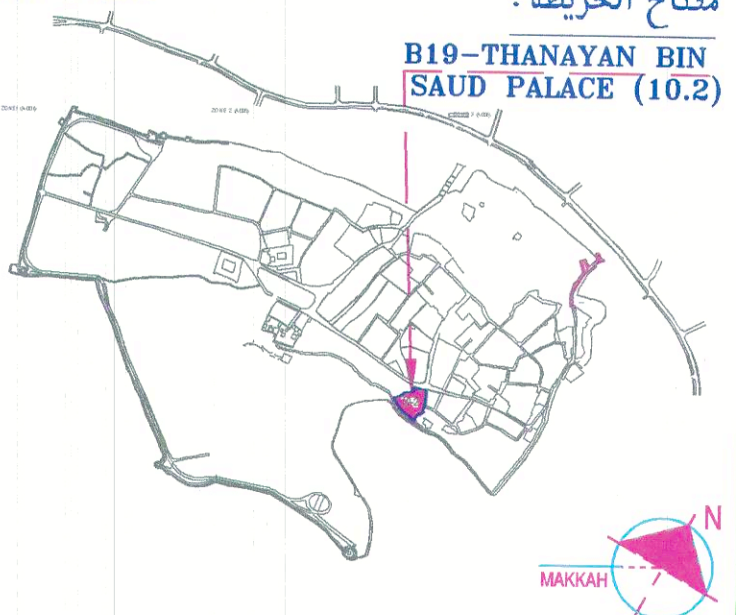

PROJECT NAME :

ATTURAIK DEVELOPMENT PROJECT

PROJECT DATA :

AS - BUILT DRAWING

OWNER :

هيئة تطوير مدينة الرياض
RIYADH DEVELOPMENT AUTHORITY

CONSULTANT :

استشاري الموقع :
Riyadh Office
P.O. Box 34183
Riyadh 11468
Kingdom of Saudi Arabia
Tel: (+966) 419 1992/419 0497
Fax: (+966) 419 1134
Email: 022539@burohappold.com
Web: www.burohappold.com

CONTRACTOR:

المقاول :
FREYSSINET S.A.
P.O. BOX 6881, JEDDAH 21452
Tel: 6602605 Tlx: 600722 ABOLAB SA FAX 6605003
WEB: fsa.com.sa

SAFETY CONSULTANT :

استشاري السلامة :
Abdullah Alkhdher Consulting Office
Riyadh, Saudi Arabia Tel : 0114044177
7057 Al qadisiya st. www.amk-cons.com
Al Yasmeen Dist. 13326 -3640

مكتب عبد الله ال خضر للاستشارات الهندسية

DRAWING TITLE :

عنوان الرسم
BUILDING-19 THANAYAN BIN SAUD PALACE (10.2)
GROUND FLOOR
FIRE ALARM SYSTEM LAYOUT

المهندس المصمم	مقياس الرسم	1:100@A1
الرسم	رسم	00
المهندس المراجع	رقم الاصدار	07-03-2019
رقم المخطط	التاريخ	BN 19-01

أمانة منطقة الرياض إدارة رخص البناء



مشروع الدعم الفني لتدقيق مخططات
السلامة والحماية من الحريق للمنشآت
رقم العقد () لسنة ١٤٣٧هـ
مكتب دار الرياض للاستشارات الهندسية

نتائج تدقيق المخطط

التدقيق المعماري /

☐ مطابق ويجب تطبيق الملاحظات والتوصيات
المدونة على مخطط الدور الأرضي للمنشأة .

☐ مطابق ويجب تطبيق الملاحظات والتوصيات
اليديوية المدونة على المخطط والواردة في
مخطط الدور الأرضي للمنشأة .

☐ غير مطابق

التدقيق الكهربائي /

- يحدد المسئول عن استلام الموقع صحة تنفيذ المخططات بناء على
ظروف الموقع ومتطلبات الدفاع المدني والكود السعودي الجديد
ومواصفات الهيئة السعودية للمواصفات والمقاييس .
- صحة الحسابات الخاصة بكافة أنظمة السلامة في المنشأة تقع
مسئوليتها على المكتب المصمم ويجب أن تكون مطابقة للاكواد
المعتمدة في التصميم.
- يجب تطبيق الملاحظات الواردة في التقرير الفني.

☐ غير مطابق

التدقيق الميكانيكي /

☐ مطابق ويجب تطبيق الملاحظات والتوصيات
المدونة على مخطط الدور الأرضي للمنشأة .

☐ مطابق ويجب تطبيق الملاحظات والتوصيات
اليديوية المدونة على المخطط والواردة في
مخطط الدور الأرضي للمنشأة .


☐ غير مطابق

نتيجة تدقيق استشاري الامانة



تم اطلاع مندوب الدفاع المدني
دون ادنى مسؤولية

الرائد المهندس / محمد فرزان الشيباني

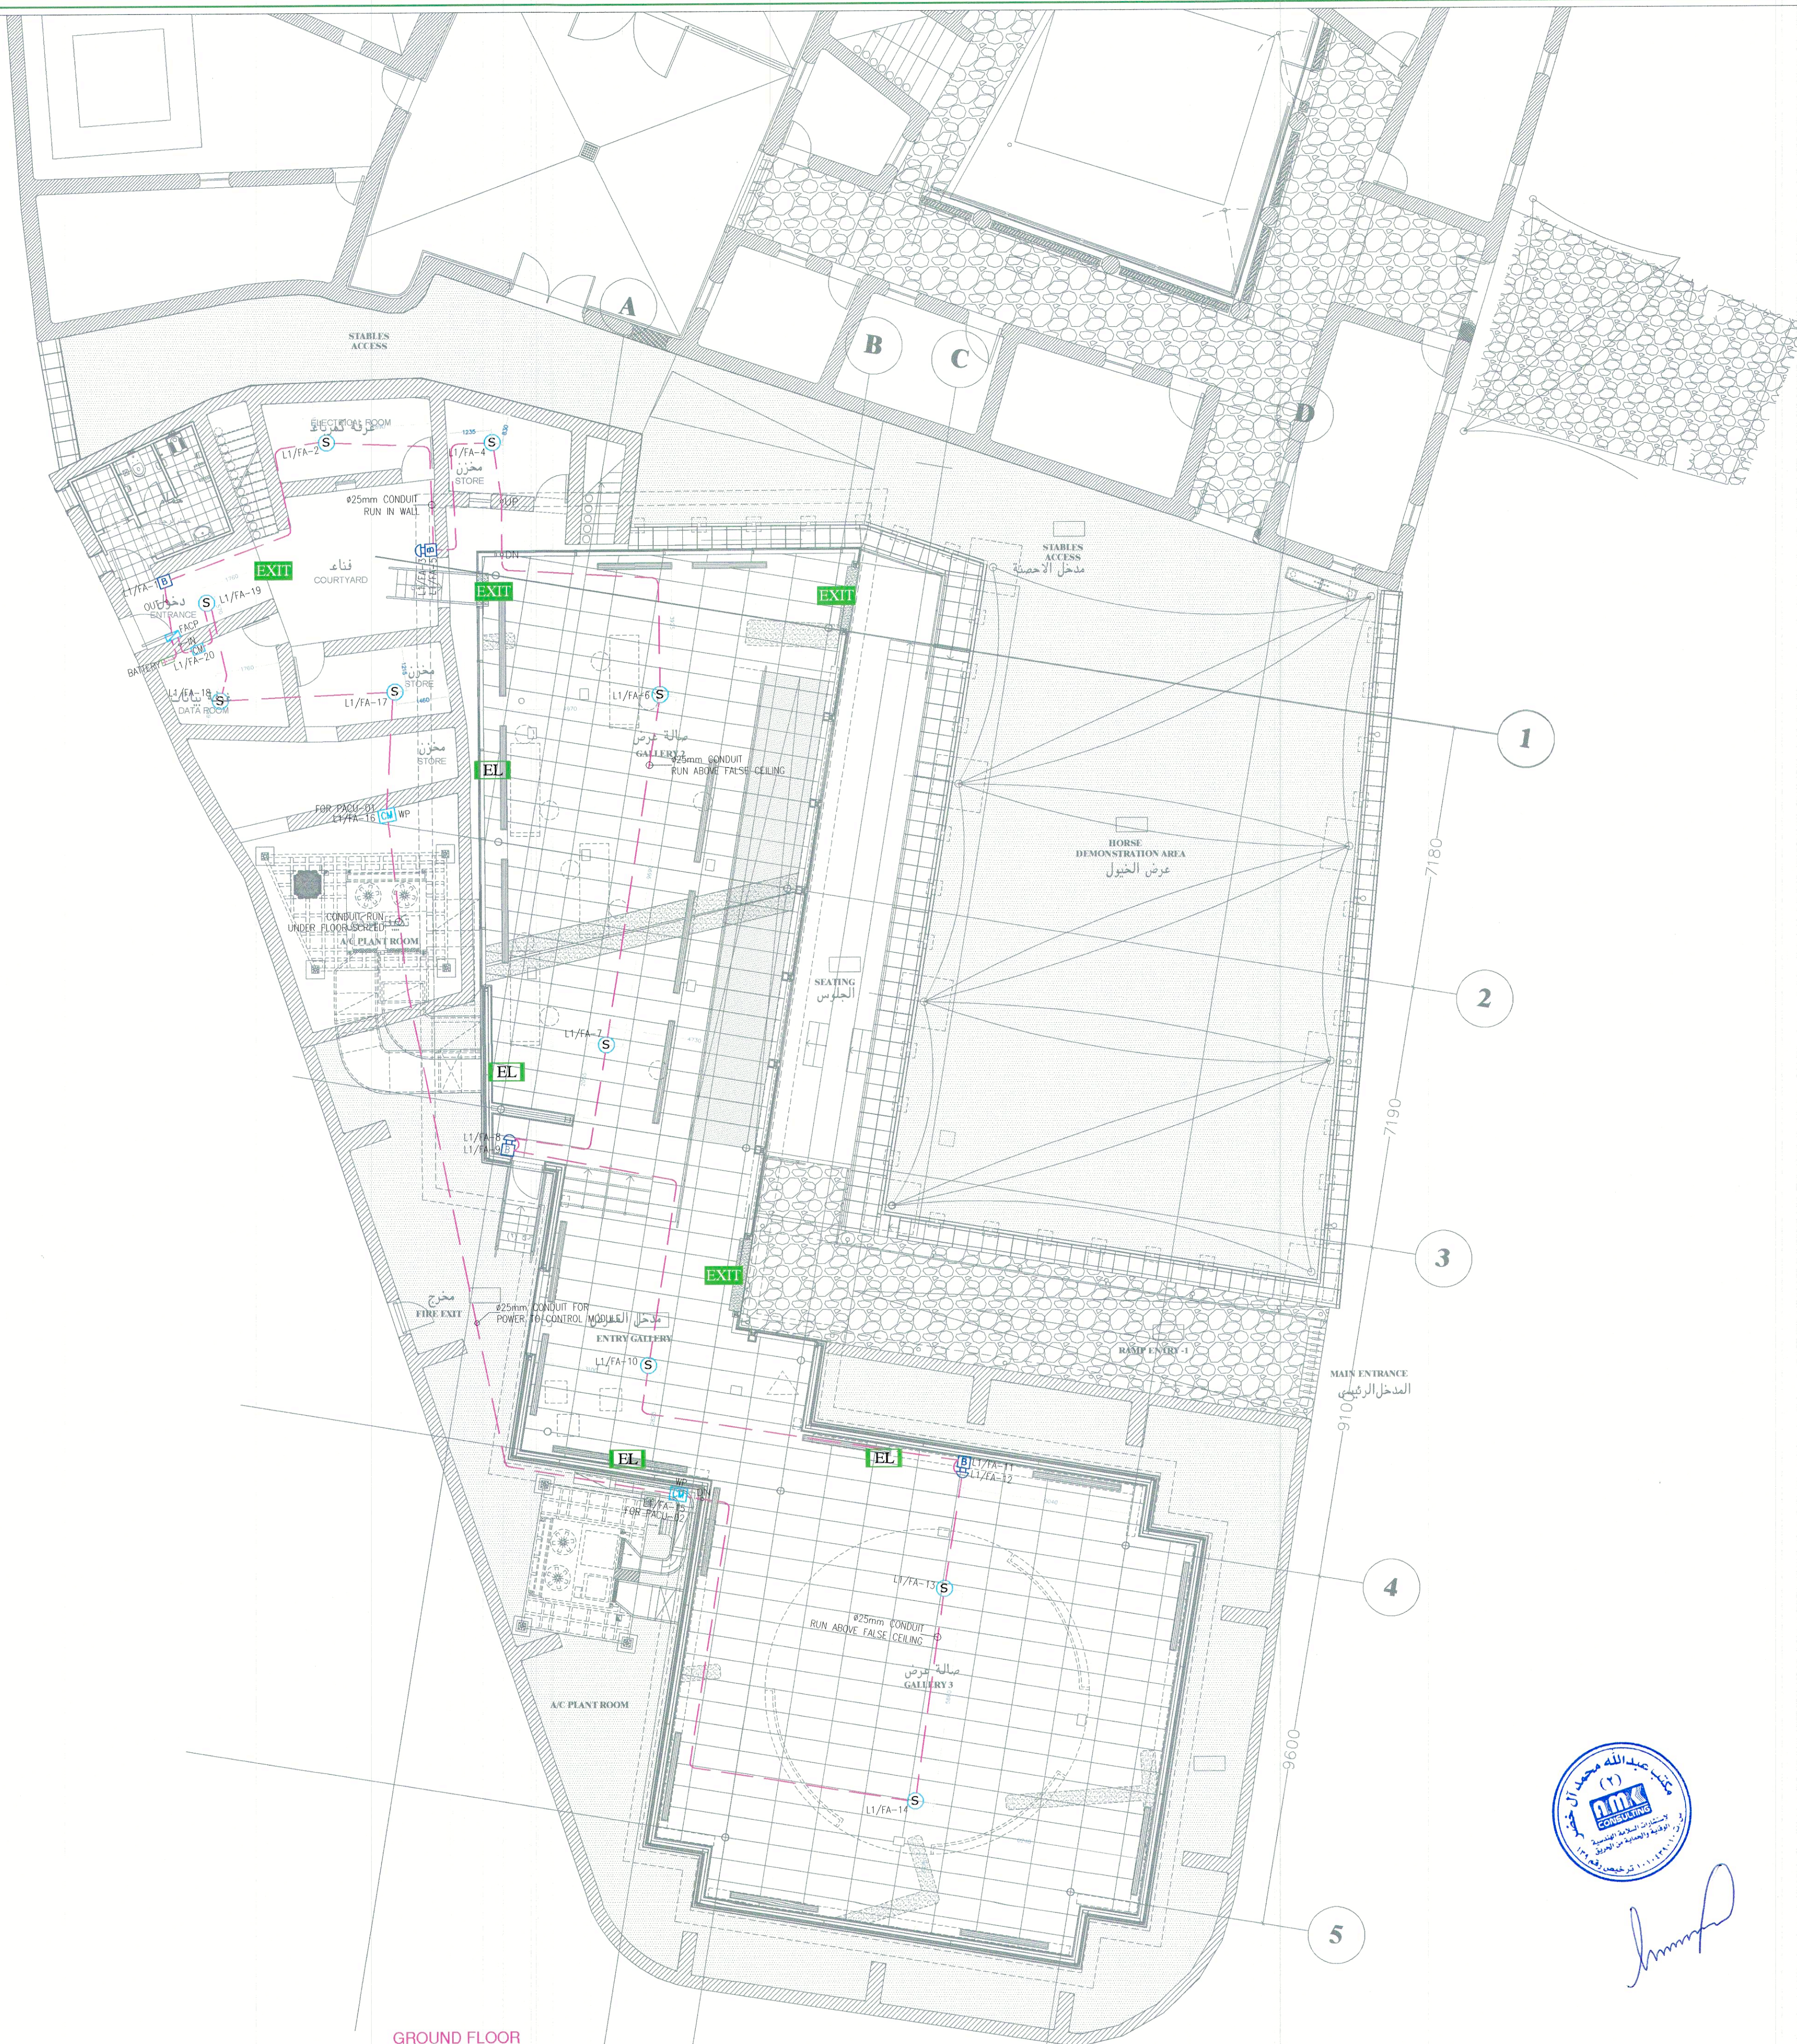

GROUND FLOOR


NOTES:

- ALL DIMENSIONS ARE IN mm UNLESS OTHERWISE NOTED.
- THIS DRAWING IS INTENDED TO SHOW THE GENERAL ARRANGEMENT AND LAYOUT OF THE WORKS. THE EXACT LOCATIONS SHALL BE DETERMINED BY THE DIMENSIONS OF THE APPROVED EQUIPMENT.
- THE INSTALLATION OF CONDUITS SHALL COMPLY WITH THE FOLLOWING:
 - PVC MEDIUM DUTY FOR EMBEDDED IN WALLS, PARTITION, IN SLABS AND UNDER SCREED.
 - EMT ABOVE FALSE CEILING AND EXPOSED INSIDE THE BUILDING.
 - RGS FOR EXPOSED OUTDOOR OF THE BUILDING.
 - STEEL FLEXIBLE FOR CONNECTION TO ALL KIND OF EQUIPMENT INSIDE THE BUILDING.
 - LIQUID TIGHT FLEXIBLE STEEL FOR CONNECTION TO OUTDOOR EQUIPMENT.
- FOR FIRE ALARM BACK BOXES ARE OCTAGONAL STEEL BOX 4x2 1/8" DEPTH WITH COVER.
- FIRE ALARM DETECTION LOOP CABLE IS FLAME RETARDANT 2X1.5 sq. mm. CABLE IS USED.
- FROM CEILING BACK BOXES IN CONCRETE SLABS TO RECESSED TYPE SERVICES (DETECTOR'S, ETC), WIRES ARE DRAWN IN STEEL FLEXIBLE CONDUIT UNLESS OTHERWISE NOTED.
- UNLESS OTHERWISE SPECIFIED, ALL UNITS SHOULD BE MOUNTED AT THE FOLLOWING HEIGHT FROM THE FFL TAKEN TO THE CENTER OF THE UNIT.
 - FIRE ALARM MANUAL CALL POINT : 1400mm.
 - FIRE ALARM SOUNDER : 2100mm.

LEGEND:

SYMBOLS	DESCRIPTION
WP	WEATHER PROOF
S	ADDRESSABLE SMOKE DETECTOR CEILING MOUNTED
H	ADDRESSABLE HEAT DETECTOR (RATE OF RISE) CEILING MOUNTED
B	ADDRESSABLE PULL STATION UNIT(BREAK GLASS)
FACP	ADDRESSABLE SOUNDER & FLASHER
FACP	ANALOGUE ADDRESSABLE MASTER FIRE ALARM CONTROL PANEL (1-LOOP) WITH BACKUP BATTERY.
EXIT	EMERGENCY EXIT LIGHT WITH BACKUP BATTERY 1.5 HOUR
EL	EMERGENCY LIGHT WITH BACKUP BATTERY 1.5 HOUR
+	WEATHERPROOF ALARM SIREN WITH FLASHING LIGHT

KEY PLAN:

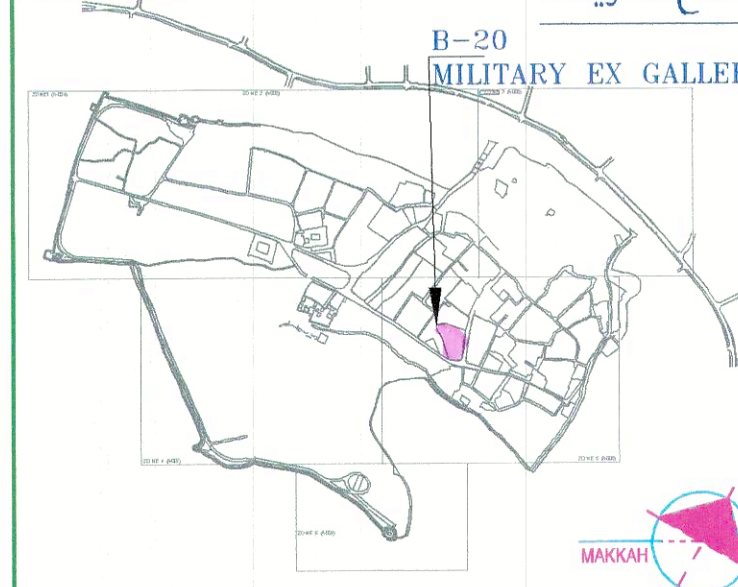

PROJECT NAME :

ATTURAI DEVELOPMENT PROJECT

PROJECT DATA :

AS - BUILT DRAWING

OWNER :

هيئة تطوير مدينة الرياض
RIYADH DEVELOPMENT AUTHORITY

CONSULTANT :

Riyadh Office
P.O. Box 34183
Riyadh 11468
Kingdom of Saudi Arabia
Tel: (+9681) 419 1992/419 0497
Fax: (+9681) 419 1134
Email: 0225390@burohappold.com
Web: www.burohappold.com



CONTRACTOR:



FREYSSINET S.A.
P.O.BOX, 6881, JEDDAH 21452
Tel: 6602365 Telex: 600722 ABOLAB SJ, FAX: 6602603
WEB: fsa.com.sa

SAFETY CONSULTANT :

Abdullah Alkhdher Consulting Office
Riyadh, Saudi Arabia Tel: 01140441777
7057 Al qadisiya st. www.amk-cons.com
Al Yasmeen Dist. 13326 - 3640

مكتب عبد الله ال خضر للاستشارات الهندسية

DRAWING TITLE :

BUILDING-20 MILITARY EXHIBITION GALLERY
GROUND FLOOR
FIRE ALARM SYSTEM LAYOUT

المهندس المصمم	مقياس الرسم	1:100@A1
الرسم		KHURSHID
المهندس المراجع	رقم الاصدار	00
رقم المخطط	التاريخ	07-03-2019



Handwritten signature of the engineer.

أمانة منطقة الرياض
إدارة رخص البناء



مشروع الدعم الفني لتدقيق مخططات
السلامة والحماية من الحريق للمنشآت
رقم العقد () لسنة ١٤٣٧هـ
مكتب دار الرياض للاستشارات الهندسية

نتائج تدقيق المخطط

التدقيق المعماري /

- ☐ مطابق ويجب تطبيق الملاحظات والتوصيات المدونة على مخطط الدور الأرضي للمنشأة .
- ☐ مطابق ويجب تطبيق الملاحظات والتوصيات اليدوية المدونة على المخطط والواردة في مخطط الدور الأرضي للمنشأة .
- ☐ غير مطابق

التدقيق الكهربائي /

- يحدد المسئول عن استلام الموقع صحة تنفيذ المخططات بناء على ظروف الموقع ومتطلبات الدفاع المدني والكرود السعودي الجديد ومواصفات الهيئة السعودية للمواصفات والمقاييس .
- صحة الحسابات الخاصة بكافة أنظمة السلامة في المنشأة تقع مسئوليتها على المكتب المصمم ويجب أن تكون مطابقة للاكواد المعتمدة في التصميم.
- يجب تطبيق الملاحظات الواردة في التقرير الفني.
- ☐ غير متطبق

التدقيق الميكانيكي /

- ☐ مطابق ويجب تطبيق الملاحظات والتوصيات المدونة على مخطط الدور الأرضي للمنشأة .
- ☐ مطابق ويجب تطبيق الملاحظات والتوصيات اليدوية المدونة على المخطط والواردة في مخطط الدور الأرضي للمنشأة .
- ☐ غير مطابق

نتيجة تدقيق استشاري الامانة



تم اطلاع مندوب الدفاع المدني
دون ادنى مسئولية

الراكد المهندس/ محمد فرزان الشيباني



GROUND FLOOR




الملاحظات :

- 1- ALL DIMENSIONS ARE IN mm UNLESS OTHERWISE NOTED.
- 2- THIS DRAWING IS INTENDED TO SHOW THE GENERAL ARRANGEMENT AND LAYOUT OF THE WORKS, THE EXACT LOCATIONS SHALL BE DETERMINED BY THE DIMENSIONS OF THE APPROVED EQUIPMENT.
- 3- THE INSTALLATION OF CONDUITS SHALL COMPLY WITH THE FOLLOWING:
- a- PVC MEDIUM DUTY FOR EMBEDDED IN WALLS, PARTITION, IN SLABS AND UNDER SLOED.
 - b- EMT ABOVE FALSE CEILING AND EXPOSED INSIDE THE BUILDING.
 - c- RGS FOR EXPOSED OUTDOOR OF THE BUILDING.
 - d- STEEL FLEXIBLE FOR CONNECTION TO ALL KIND OF EQUIPMENT INSIDE THE BUILDING.
 - e- LIQUID TIGHT FLEXIBLE STEEL FOR CONNECTION TO OUTDOOR EQUIPMENT.
- 4- FOR FIRE ALARM BACK BOXES ARE OCTAGONAL STEEL BOX 4.2 1/8" DEPTH WITH COVER.
- 5- FIRE ALARM DETECTION LOOP CABLE IS FLAME RETARDANT 2X1.5 sq mm CABLE IS USED.
- 6- FROM CEILING BACK BOXES IN CONCRETE SLABS TO RECESSED TYPE SERVICES(DETECTOR'S, ETC), WRES ARE DRAWN IN STEEL FLEXIBLE CONDUIT UNLESS OTHERWISE NOTED.
- 7- UNLESS OTHERWISE SPECIFIED, ALL UNITS SHOULD BE MOUNTED AT THE FOLLOWING HEIGHT FROM THE FFL TAKEN TO THE CENTER OF THE UNIT.
- FIRE ALARM MANUAL CALL POINT : 1400mm.
FIRE ALARM SOUNDER : 2100mm.

LEGEND:	مفتاح الرسم
SYMBOLS:	DESCRIPTION
WP	WEATHER PROOF
(S)	ADDRESSABLE SMOKE DETECTOR CEILING MOUNTED
(H)	ADDRESSABLE HEAT DETECTOR (RATE OF RISE) CEILING MOUNTED
(E) (P)	ADDRESSABLE PULL STATION UNIT(BREAK GLASS)
(ACP)	ADDRESSABLE MASTER FIRE ALARM CONTROL PANEL (1--LOOP) WITH BACKUP BATTERY.
EXIT	EMERGENCY EXIT LIGHT WITHHE BACKUP BATTERY 1.5 HOUR
EL	EMERGENCY LIGHT WITHHE BACKUP BATTERY 1.5 HOUR
(Siren)	WEATHERPROOF ALARM SIREN WITH FLASHING LIGHT

مفتاح الخريطة :

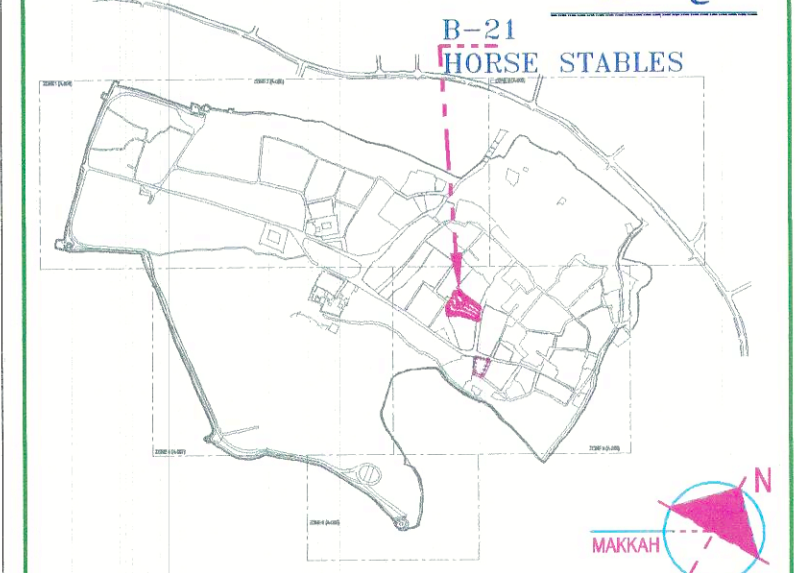

اسم المشروع :

ATTURAI DEVELOPMENT PROJECT

بيانات المشروع :

AS - BUILT DRAWING

المالك :



استشاري الموقع :

Buro Hoppold Consulting Engineers

المقاول :

Freysinet S.A.

استشاري السلامة :

Abdullah Alkhedher Consulting Office

عنوان الرسم

BUILDING-21 HORSE STABLES
GROUND FLOOR
FIRE ALARM SYSTEM LAYOUT

المهندس المصمم	مقياس الرسم	رقم الاصدار	التاريخ
الرسام	1:100@A1	00	07-03-2019
المهندس المراجع			
رقم المخطط			

أمانة منطقة الرياض
إدارة رخص البناء



مشروع الدعم الفني لتدقيق مخططات
السلامة والحماية من الحريق للمنشآت
رقم العقد () لسنة ١٤٣٧هـ
مكتب دار الرياض للاستشارات الهندسية

نتائج تدقيق المخطط

التدقيق المعماري /

☐ مطابق ويجب تطبيق الملاحظات والتوصيات
المدونة على مخطط الدور الأرضي للمنشأة .

☐ مطابق ويجب تطبيق الملاحظات والتوصيات
اليدوية المدونة على المخطط والواردة في
مخطط الدور الأرضي للمنشأة .

☐ غير مطابق

التدقيق الكهربائي /

- يحدد المسون عن استلام الموقع صحة تنفيذ المخططات بناء على
ظروف الموقع ومتطلبات الدفاع المدني والكود السعودي الجديد
ومواصفات الهيئة السعودية للمواصفات والمقاييس .
- صحة الحسابات الخاصة بكافة أنظمة السلامة في المنشأة تقع
مسئوليتها على المكتب المصمم ويجب أن تكون مطابقة للاكواد
المعتدلة في التصميم .
- يجب تطبيق الملاحظات الواردة في التقرير النهائي .

☐ غير مطابق


التدقيق الميكانيكي /

☐ مطابق ويجب تطبيق الملاحظات والتوصيات
المدونة على مخطط الدور الأرضي للمنشأة .

☐ مطابق ويجب تطبيق الملاحظات والتوصيات
اليدوية المدونة على المخطط والواردة في
مخطط الدور الأرضي للمنشأة .

☐ غير مطابق

نتيجة تدقيق استشاري الامانة

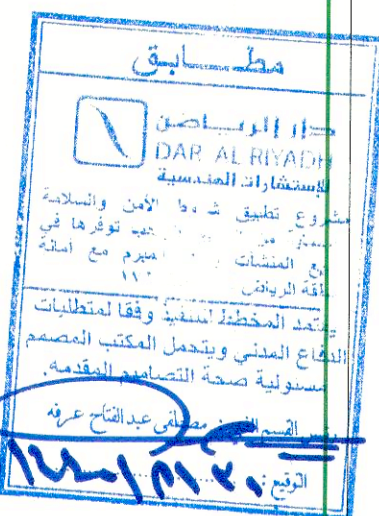

تم اطلاع مندوب الدفاع المدني
دون ادنى مسؤولية

الرائد المهندس / محمد فوزان الشيباني



NOTES:

الملاحظات :

- 1- ALL DIMENSIONS ARE IN mm UNLESS OTHERWISE NOTED.
- 2- THIS DRAWING IS INTENDED TO SHOW THE GENERAL ARRANGEMENT AND LAYOUT OF THE WORKS. THE EXACT LOCATIONS SHALL BE DETERMINED BY THE DIMENSIONS OF THE APPROVED EQUIPMENT.
- 3- THE INSTALLATION OF CONDUITS SHALL COMPLY WITH THE FOLLOWING:
 - a- PVC MEDIUM DUTY FOR EMBEDDED IN WALLS, PARTITION, IN SLABS AND UNDER SCREED.
 - b- EMT ABOVE FALSE CEILING AND EXPOSED INSIDE THE BUILDING.
 - c- RGS FOR EXPOSED OUTDOOR OF THE BUILDING.
 - d- STEEL FLEXIBLE FOR CONNECTION TO ALL KIND OF EQUIPMENT INSIDE THE BUILDING.
 - e- LIQUID TIGHT FLEXIBLE STEEL FOR CONNECTION TO OUTDOOR EQUIPMENT.
- 4- FOR FIRE ALARM BACK BOXES ARE OCTAGONAL STEEL BOX 4"x2 1/8" DEPTH WITH COVER.
- 5- FIRE ALARM DETECTION LOOP CABLE IS FLAME RETARDANT 2X1.5 sq mm CABLE IS USED.
- 6- FROM CEILING BACK BOXES IN CONCRETE SLABS TO RECESSED TYPE SERVICES(DETECTOR'S, ETC), WIRES ARE DRAWN IN STEEL FLEXIBLE CONDUIT UNLESS OTHERWISE NOTED.
- 7- UNLESS OTHERWISE SPECIFIED, ALL UNITS SHOULD BE MOUNTED AT THE FOLLOWING HEIGHT FROM THE FFL TAKEN TO THE CENTER OF THE UNIT.
 - FIRE ALARM MANUAL CALL POINT : 1400mm.
 - FIRE ALARM SOUNDER : 2100mm.


LEGEND:

مفتاح الرسم

SYMBOLS	DESCRIPTION
WP	WEATHER PROOF
S	ADDRESSABLE SMOKE DETECTOR CEILING MOUNTED
H	ADDRESSABLE HEAT DETECTOR (RATE OF RISE) CEILING MOUNTED
P	ADDRESSABLE PULL STATION UNIT(BREAK GLASS)
F	ADDRESSABLE SOUNDER & FLASHER
FACP	ANALOGUE ADDRESSABLE MASTER FIRE ALARM CONTROL PANEL (1-LOOP) WITH BACKUP BATTERY.
EXIT	EMERGENCY EXIT LIGHT WITH THE BACKUP BATTERY 1.5 HOUR
EL	EMERGENCY LIGHT WITH THE BACKUP BATTERY 1.5 HOUR
WS	WEATHERPROOF ALARM SIREN WITH FLASHING LIGHT

KEY PLAN:

مفتاح الخريطة :

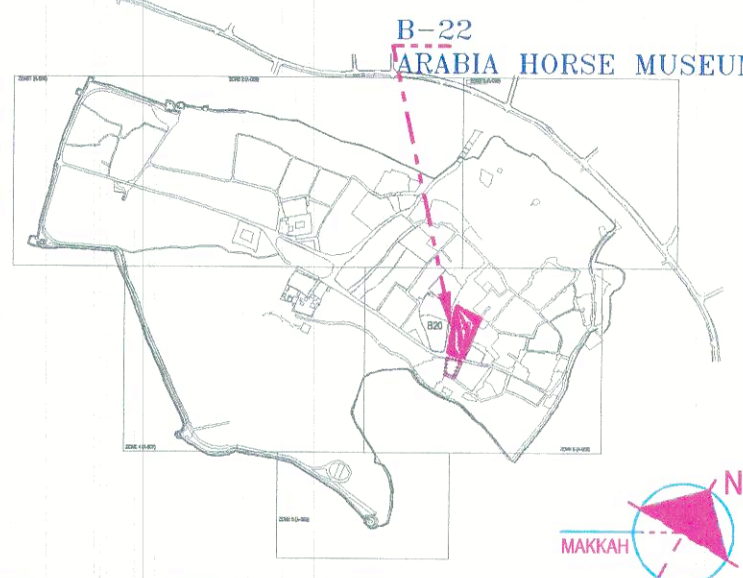

PROJECT NAME :

اسم المشروع :

ATTURAF DEVELOPMENT PROJECT

PROJECT DATA :

بيانات المشروع :

AS - BUILT DRAWING

OWNER :


المالك :



CONSULTANT :

استشاري الموقع :

Riyadh Office
P.O. Box 34183
Riyadh 11468
Kingdom of Saudi Arabia
Tel: (+966) 419 1992/419 0497
Fax: (+966) 419 1134
Email: 022538@burahopppd.com
Web: www.burahopppd.com

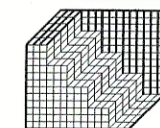

Buro Hoppold
Consulting Engineers

CONTRACTOR:


المقاول :



FREYSSINET S.A.
P.O.BOX: 0881, JEDDAH 21402
Tel: 6602365 Tlx: 600722 ABOLAB SA, FAX 065503
WEB: fsa.com.sa

SAFETY CONSULTANT :

استشاري السلامة :

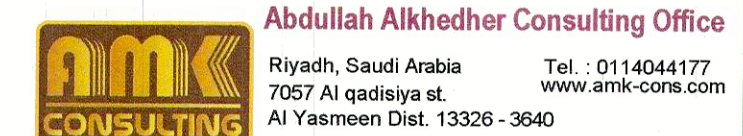

Abdullah Alkhdher Consulting Office
Riyadh, Saudi Arabia Tel.: 0114044177
7057 Al qadisiya st. www.amk-cons.com
Al Yasmeen Dist. 13326 - 3640

مكتب عبد الله ال خضر للاستشارات الهندسية

DRAWING TITLE :

عنوان الرسم

BUILDING-22 ARABIAN HORSE MUSEUM
GROUND FLOOR
FIRE ALARM SYSTEM LAYOUT

المهندس المصمم	مقياس الرسم	رقم الاصدار	التاريخ
الرسم	1:100@A1	00	07-03-2019
المهندس المراجع			
رقم المخطط			

أمانة منطقة الرياض
إدارة رخص البناء



مشروع الدعم الفني لتدقيق مخططات
السلامة والحماية من الحريق للمنشآت
رقم العقد () لسنة ١٤٣٧هـ
مكتب دار الرياض للاستشارات الهندسية

نتائج تدقيق المخطط

التدقيق المعماري /

☐ مطابق ويجب تطبيق الملاحظات والتوصيات
المدونة على مخطط الدور الأرضي للمنشأة .

☐ مطابق ويجب تطبيق الملاحظات والتوصيات
اليديوية المدونة على المخطط والواردة في
مخطط الدور الأرضي للمنشأة .

☐ غير مطابق

التدقيق الكهربائي /

- يحدد المسئول عن استلام الموقع صحة تنفيذ المخططات بناء على
ظروف الموقع ومتطلبات الدفاع المدني والكود السعودي الجديد
ومواصفات الهيئة السعودية للمواصفات والمقاييس .
- صحة الحسابات الخاصة بكافة أنظمة السلامة في المنشأة تقع
مسئوليتها على المكتب المصمم ويجب أن تكون مطابقة للاكواد
المعمدة في التصميم.
- يجب تطبيق الملاحظات الواردة في التقرير الفني.

☐ سير سبب


التدقيق الميكانيكي /

☐ مطابق ويجب تطبيق الملاحظات والتوصيات
المدونة على مخطط الدور الأرضي للمنشأة .

☐ مطابق ويجب تطبيق الملاحظات والتوصيات
اليديوية المدونة على المخطط والواردة في
مخطط الدور الأرضي للمنشأة .


☐ غير مطابق

نتيجة تدقيق استشاري الامانة

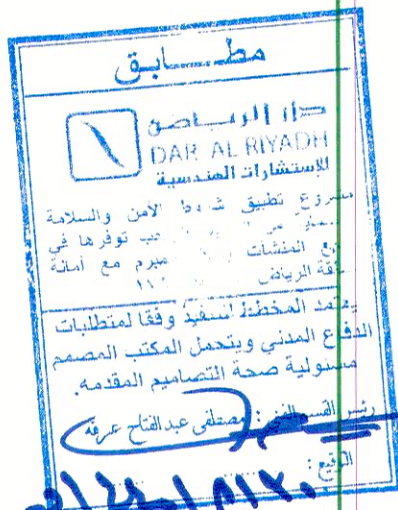

تم اطلاع مندوب الدفاع المدني
دون ادنى مسؤولية

الرائد المهندس / محمد فرزان الشيباني

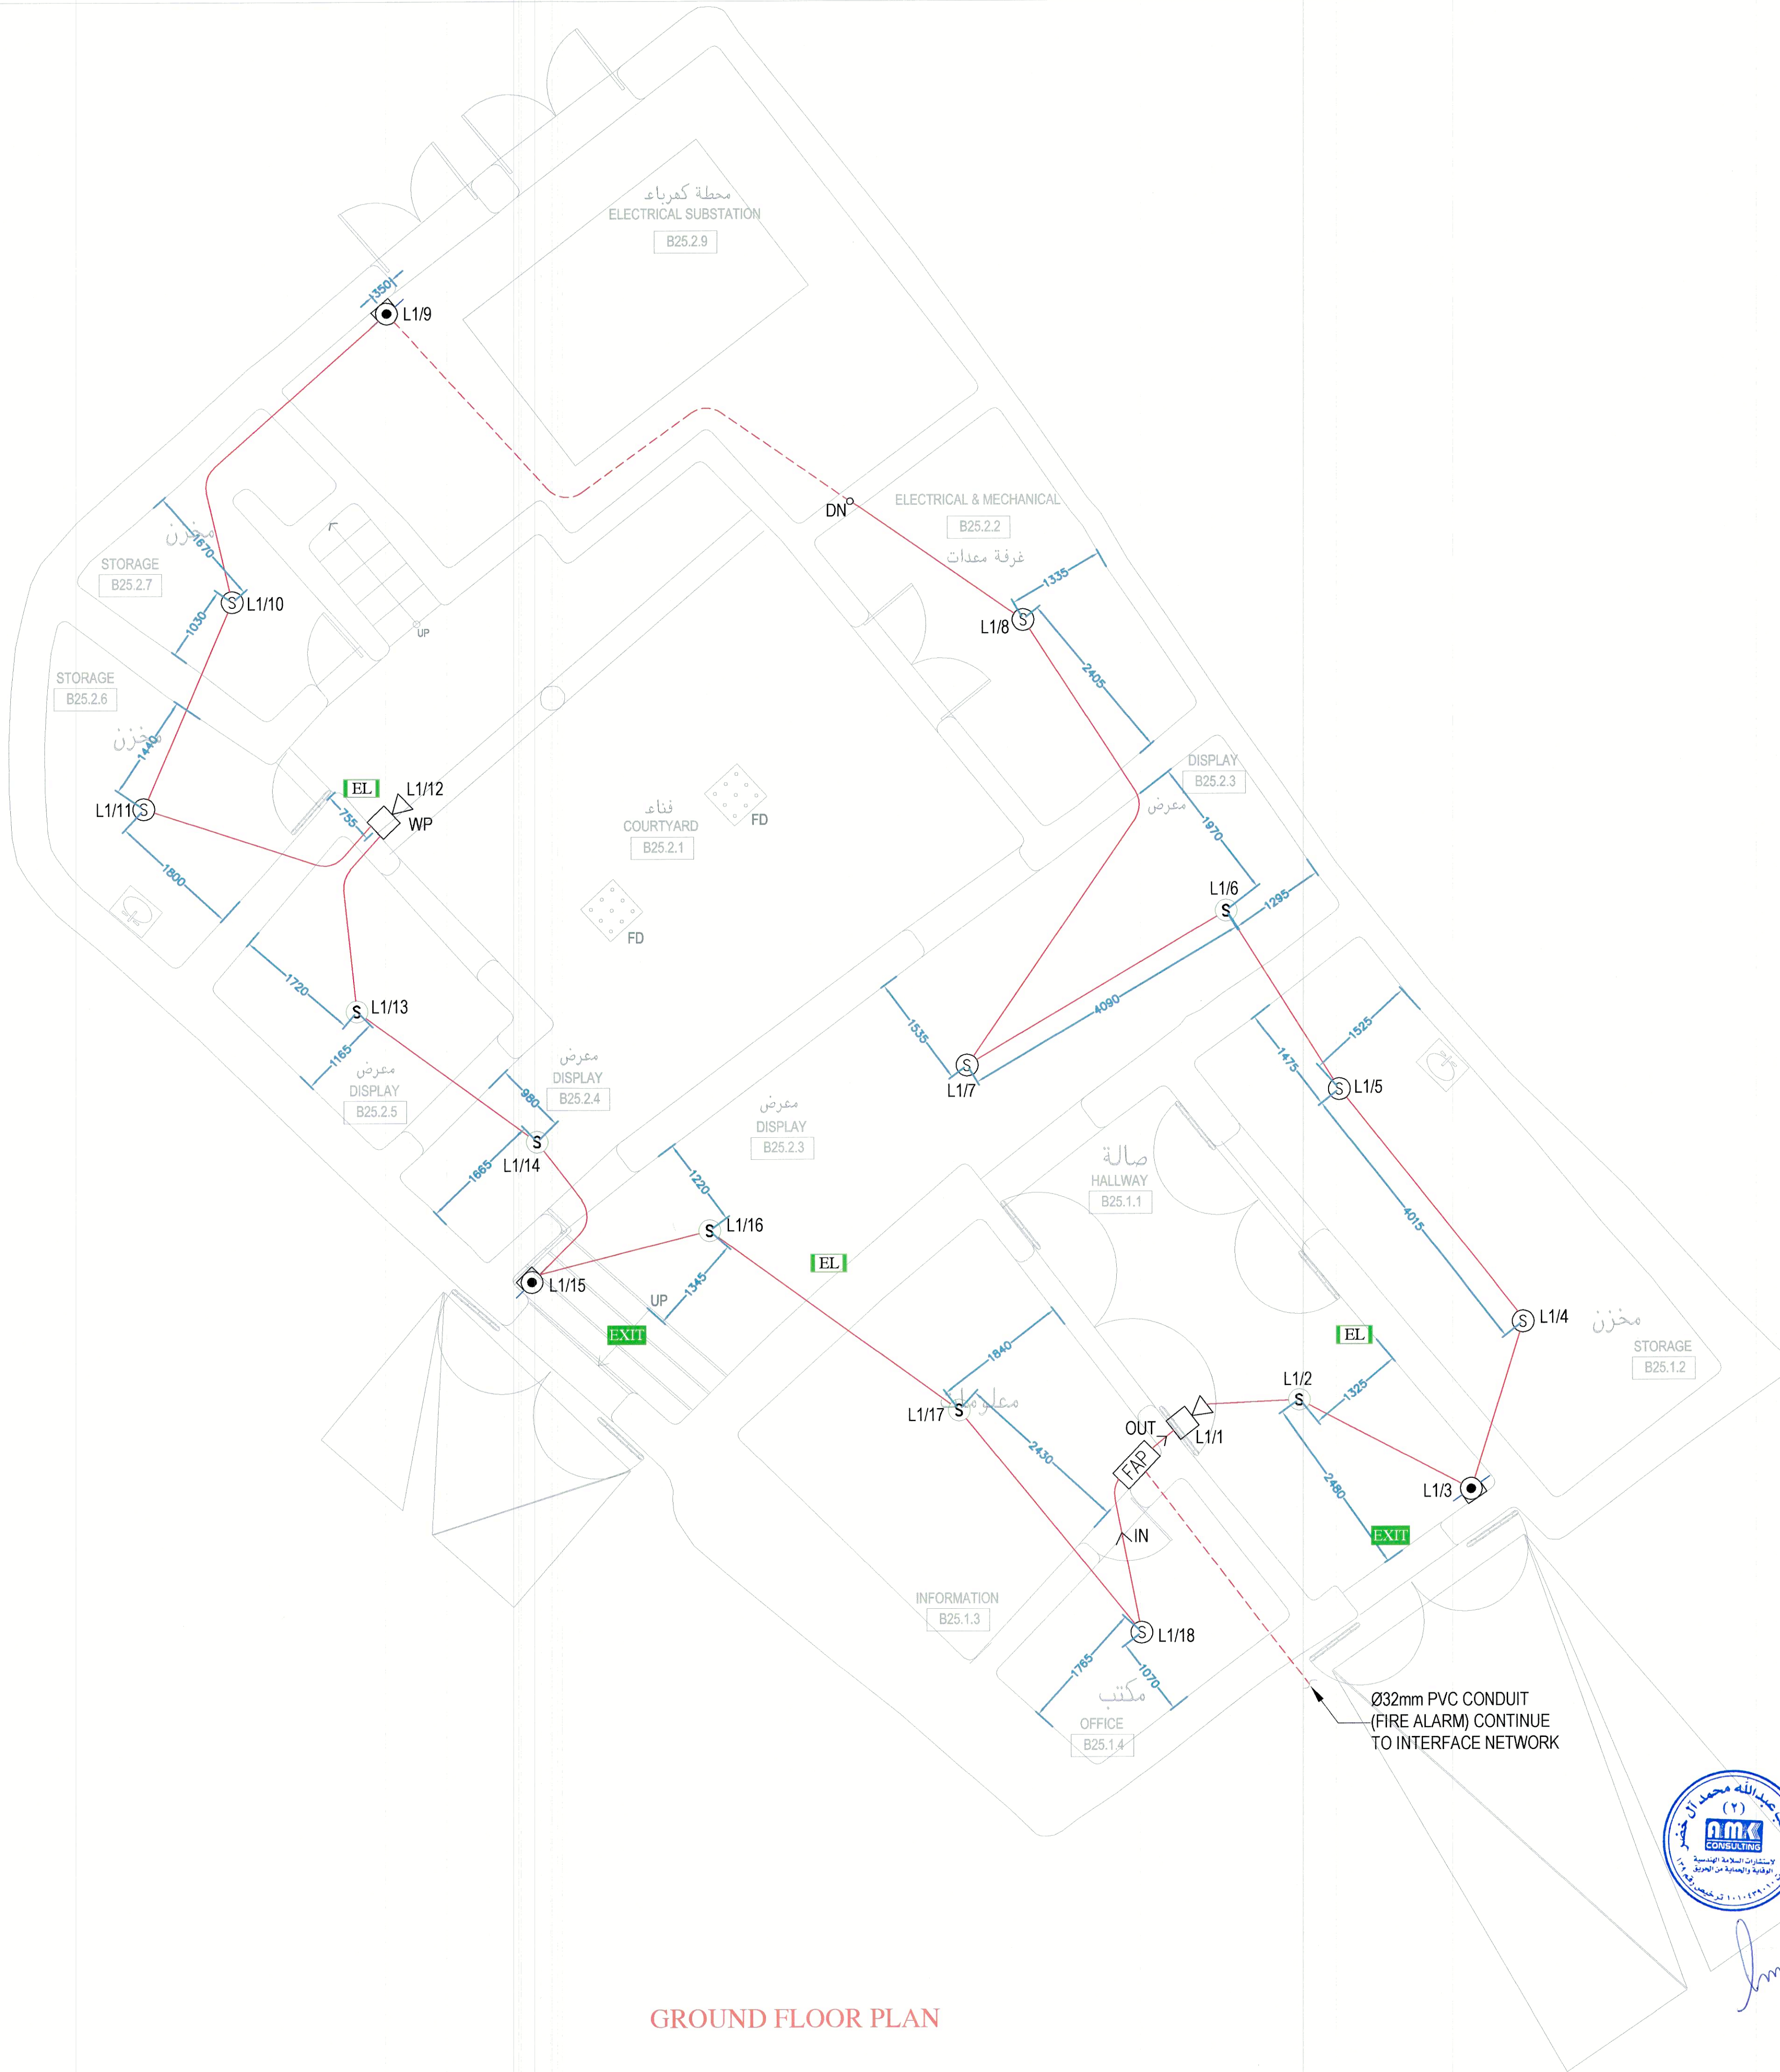

GROUND FLOOR PLAN

NOTES:

- 1- ALL DIMENSIONS ARE IN mm UNLESS OTHERWISE NOTED.
- 2- THIS DRAWING IS INTENDED TO SHOW THE GENERAL ARRANGEMENT AND LAYOUT OF THE WORKS. THE EXACT LOCATIONS SHALL BE DETERMINED BY THE DIMENSIONS OF THE APPROVED EQUIPMENT.
- 3- THE INSTALLATION OF CONDUITS SHALL COMPLY WITH THE FOLLOWING:
 - a- PVC MEDIUM DUTY FOR EMBEDDED IN WALLS, PARTITION, IN SLABS AND UNDER SCREEN
 - b- EMT ABOVE FALSE CEILING AND EXPOSED INSIDE THE BUILDING.
 - c- RGS FOR EXPOSED OUTDOOR OF THE BUILDING.
 - d- STEEL FLEXIBLE FOR CONNECTION TO ALL KIND OF EQUIPMENT INSIDE THE BUILDING.
 - e- LIQUID TIGHT FLEXIBLE STEEL FOR CONNECTION TO OUTDOOR EQUIPMENT.
- 4- FOR FIRE ALARM BACK BOXES ARE OCTAGONAL STEEL BOX 4"X2 1/8" DEPTH WITH COVER.
- 5- FIRE ALARM DETECTION LOOP CABLE IS FLAME RETARDANT 2X1.5 sq mm CABLE IS USED.
- 6- FROM CEILING BACK BOXES IN CONCRETE SLABS TO RECESSED TYPE SERVICES(DETECTORS, ETC). WIRES ARE DRAWN IN STEEL FLEXIBLE CONDUIT UNLESS OTHERWISE NOTED.
- 7- UNLESS OTHERWISE SPECIFIED, ALL UNITS SHOULD BE MOUNTED AT THE FOLLOWING HEIGHT FROM THE FFL TAKEN TO THE CENTER OF THE UNIT.
 - FIRE ALARM MANUAL CALL POINT : 1400mm.
 - FIRE ALARM SOUNDER : 2100mm.

LEGEND:

مفتاح الرسم

SYMBOLS	DESCRIPTION
WP	WEATHER PROOF
(S)	ADDRESSABLE SMOKE DETECTOR CEILING MOUNTED
(H)	ADDRESSABLE HEAT DETECTOR (RATE OF RISE) CEILING MOUNTED
(L)	ADDRESSABLE PULL STATION UNIT(BREAK GLASS)
[S]	ADDRESSABLE SOUNDER & FLASHER
[FACP]	ANALOGUE ADDRESSABLE MASTER FIRE ALARM CONTROL PANEL (1-LOOP) WITH BACKUP BATTERY.
[EXIT]	EMERGENCY EXIT LIGHT WITH BACKUP BATTERY 1.5 HOUR
[EL]	EMERGENCY LIGHT WITH BACKUP BATTERY 1.5 HOUR
[SIREN]	WEATHERPROOF ALARM SIREN WITH FLASHING LIGHT

KEY PLAN:

مفتاح الخريطة :



اسم المشروع :

ATTURAIIF DEVELOPMENT PROJECT

بيانات المشروع :

AS - BUILT DRAWING

المالك :



استشاري الموقع :

Riyadh Office
P.O. Box 34183
Riyadh 11468
Kingdom of Saudi Arabia
Tel: (+966) 419 1992 / 419 0497
Fax: (+966) 419 1134
Email: 022539@burohappold.com
Web: www.burohappold.com

المقاول :

reyyssinet
FREYSSINET S.A.
P.O.BOX: 6881, JEDDAH 21422
Tel: 6602365 Tlx: 60722 ABOLAB SJ. FAX 6960003
WEB: fsa.com.sa

استشاري السلامة :

Abdullah Alkhedher Consulting Office
Riyadh, Saudi Arabia
7057 Al qadiyya st
Al Yasmeen Dist. 13326 - 3640
Tel. : 0114044177
www.amk-cons.com

مكتب عبد الله ال خضر للاستشارات الهندسية

عنوان الرسم

BUILDING-23 (SOUQ-A) C12
GROUND FLOOR
FIRE ALARM SYSTEM LAYOUT

المهندس المصمم	مقياس الرسم	1:50@A1
الرسم	رقم الاصدار	00
المهندس المراجع	التاريخ	07-03-2019
رقم المخطط	BN	23-00

مشروع الدعم الفني لتدقيق مخططات
السلامة والحماية من الحريق للمنشآت
رقم العقد () لسنة ١٤٣٧هـ
مكتب دار الرياض للاستشارات الهندسية

1:100@A1	مقياس الرسم		مهندس المعم
01	رقم الاصدار	KHURSHID	اسام
02-12-2019	التاريخ	M.WAKYAN	مهندس المراجع
		BN. 24-00	م المخطط

نتائج تدقيق المخطط

☐ مطابق ويجب تطبيق الملاحظات والتوصيات المدونة على مخطط الدور الارضي للمنشأة .

☐ غير مطابق

هذه الغرض لاستصدار التصريح بفتح (الكتاب الاستراتيجي) 04/28/2014 تاريخ 11/10/2014 وعملته (الكتاب الاستراتيجي) 19/12/2014

يجد المسؤول عن اسلام الموقع صحة فتح المحطات بناء على

ظروف الموقع ومتطلبات الدفاع المدني والوكود السعودي الجديدي

ومواصفات البيئة السعودية للمواصلات والملاهي

صحة الضحايا الخاصة بكافة أنظمة الملاهي

مسئوليتها عن المكتب المصمم ويجب أن تكون مطابقة للأغراض

المعمدة في التصميم.

حجبة تطبيق الملاحظات الواردة في التقرير الفني.

☐ غیر مصنفی☐ غير مطابق

مطبوعات

 دار الرياض
DAR AL RIYADH
للاستشارات التعليمية

شؤون تعليمية - علوم - آداب - وفلسفة
العلمية من الحريق الوهاب - أبحاثها في
جميع المجالات - يقدم الحريق في كافة مجالات
الدراسة - رقم الهاتف ٧٠٠

يقدم الخدمات التعليمية - وقد استقبلت الفدا
تني ورحلتها - الكتب المصنوعة من
التصميم المصنوعة

شؤون التعليم - عبد الله - رقم الهاتف ٧٠٠

الرقم: ٥١٥٥٥ / ٤ / ١٨

الرائد المهندس / محمد فرزان الشيباني




- 1- ALL DIMENSIONS ARE IN mm unless OTHERWISE NOTED.
- 2- THIS DRAWING IS INTENDED TO SHOW THE GENERAL ARRANGEMENT AND LAYOUT OF THE WORKS. THE EXACT DIMENSIONS SHALL BE DETERMINED BY THE DIMENSIONS OF THE APPROVED EQUIPMENT.
- 3- THE INSTALLATION OF CONDUITS SHALL COMPLY WITH THE FOLLOWING:
 - a- MINIMUM DUTY FOR EMBEDDED IN WALLS, PARTITION, IN SLABS AND UNDER SCREED.
 - b- CAPTURED FALSE COLLING AND EXPOSED INSIDE THE BUILDING.
 - c- RGS FOR EXPOSED OUTSIDE OF THE BUILDING.
 - d- STEEL FLEXIBLE FOR CONNECTION TO ALL KIND OF EQUIPMENT INSIDE THE BUILDING.
 - e- LIQUID HTF FLEXIBLE STEEL FOR CONNECTION TO OUTDOOR
- 4- FOR FIRE ALARM BACK BOXES ARE OCTAGONAL STEEL BOX 4"2, 1/8" DEPTH WITH COVER.
- 5- FIRE ALARM DETECTION LOOP CABLE IS FLAME RETARDANT 2x1.5 x 5mm CABLE IS USED.
- 6- FROM CEILING BACK BOXES IN CONCRETE SLABS TO RECESSED SERVICE/DETENTION (CUT OUT) WIRES ARE DRAWN IN STEEL FLEXIBLE CONDUIT UNLESS OTHERWISE NOTED.
- 7- UNLESS OTHERWISE SPECIFIED, ALL UNITS SHOULD BE MOUNTED AT THE FOLLOWING HEIGHT FROM THE FFL TAKEN TO THE CENTER OF THE UNIT.
 - a- FIRE ALARM MANUAL CALL POINT : 1400mm.
 - b- FIRE ALARM SOUNDER : 2100mm.

LEGEND:

SYMBOLS	DESCRIPTION
	WEATHER PROOF
	ADDRESSABLE SMOKE DETECTOR CEILING MOUNTED
	ADDRESSABLE HEAT DETECTOR (RATE OF RISE) CEILING MOUNTED
	ADDRESSABLE PULL STATION UNIT(BREAK GLASS)
	ADDRESSABLE SOUNDER & FLASHER
	ANALOGUE ADDRESSABLE MASTER FIRE ALARM CONTROL PANEL (1-LOOP) WITH BACKUP BATTERY.
	EMERGENCY EXIT LIGHT WHITE BACKUP BATTERY 1.5 HOUR
	EMERGENCY LIGHT WHITE BACKUP BATTERY 1.5 HOUR
	WEATHERPROOF ALARM SIREN WITH FLASHING LIGHT

KEY PLAN:

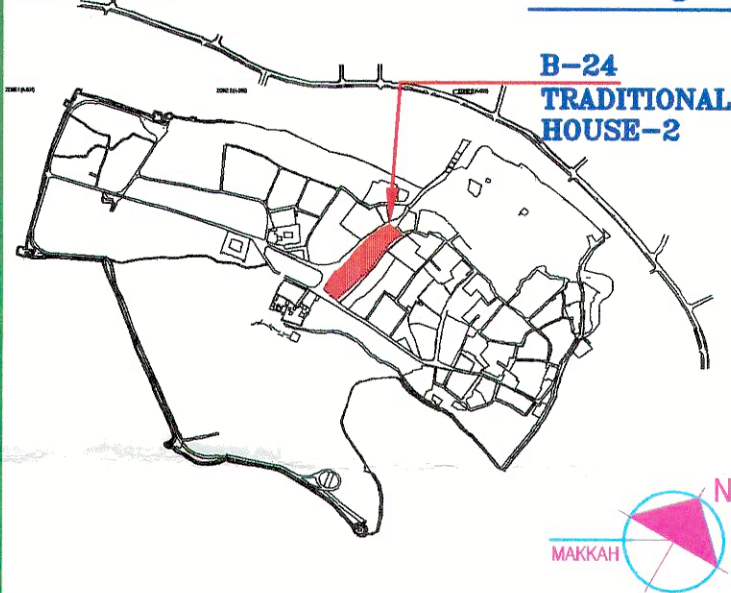

PROJECT NAME :

ATTURAI DEVELOPMENT PROJECT

PROJECT DATA :

AS - BUILT DRAWING

OWNER :



هيئة تطوير مدينة الرياض
RIYADH DEVELOPMENT AUTHORITY

CONSULTANT :

Riyadh Office
P.O. Box 34183
Riyadh 11468
Kingdom of Saudi Arabia
Tel: (+9661) 419 1992/419 0497
Fax: (+9661) 419 1134
Email: Q22539@burchoppold.com
Web: www.burchoppold.com



Buro Hoppold
Consulting Engineers

CONTRACTOR:

FREYSSINET S.A.
P.O.BOX. 6881. JEDDAH. 21452
Tel.: 6602365 Tlx: 600722 ABOLAB SJ. FAX 6605500
WEB: fsa.com.sa

SAFETY CONSULTANT :

Abdullah Alkhedher Consulting Office
Riyadh, Saudi Arabia Tel. : 0114044177
7057 Al qadisiya st. www.amk-cons.com
Al Yasmeen Dist. 13326 - 3640

مكتب عبد الله ال خضر للاستشارات الهندسية

DRAWING TITLE :

BUILDING-24 TRADITIONAL HOUSE
GROUND FLOOR
FIRE ALARM SYSTEM LAYOUT

1:100@A1	مقياس الرسم		لمهندس المصمم
01	رقم الاصدار	KHURSHID	لرؤسـام
02-12-2019	التاريخ	M.WAKYAN	لمهندس المراجع
		BN. 24-00	تم المخطط


نتائج تدقيق المخطط

☐ غير مطابق

هذه هي الوثيقة لاستصدار الميعاد حسب إعطاء الكسالى
 (042449CS198) تاريخ 19/1/2019 وميلاديان
 - يحدد المسؤول عن استلام الوثيقة صحة كافة المخططات بناء على
 ظروف الموقع ومتطلبات الدفاع المدني وكذلك السعودي الجند
 ومواصفات الهيئة السعودية للمواصفات والمقاييس .
 - صحة الحسابات الخاصة بكافة أنظمة السلامة في المنشأة تق
 مسؤوليتها على المكتب المصمم ويجب أن تكون مطابقة لأكو
 المتعددة في التصميم.
 - يجب تطبيق الملاحظات الواردة في التقرير الفني.
 مدير مبيعات

☐ غير مطابق[illegible]

الرائد المهندس / محمد فرزان الشيباني

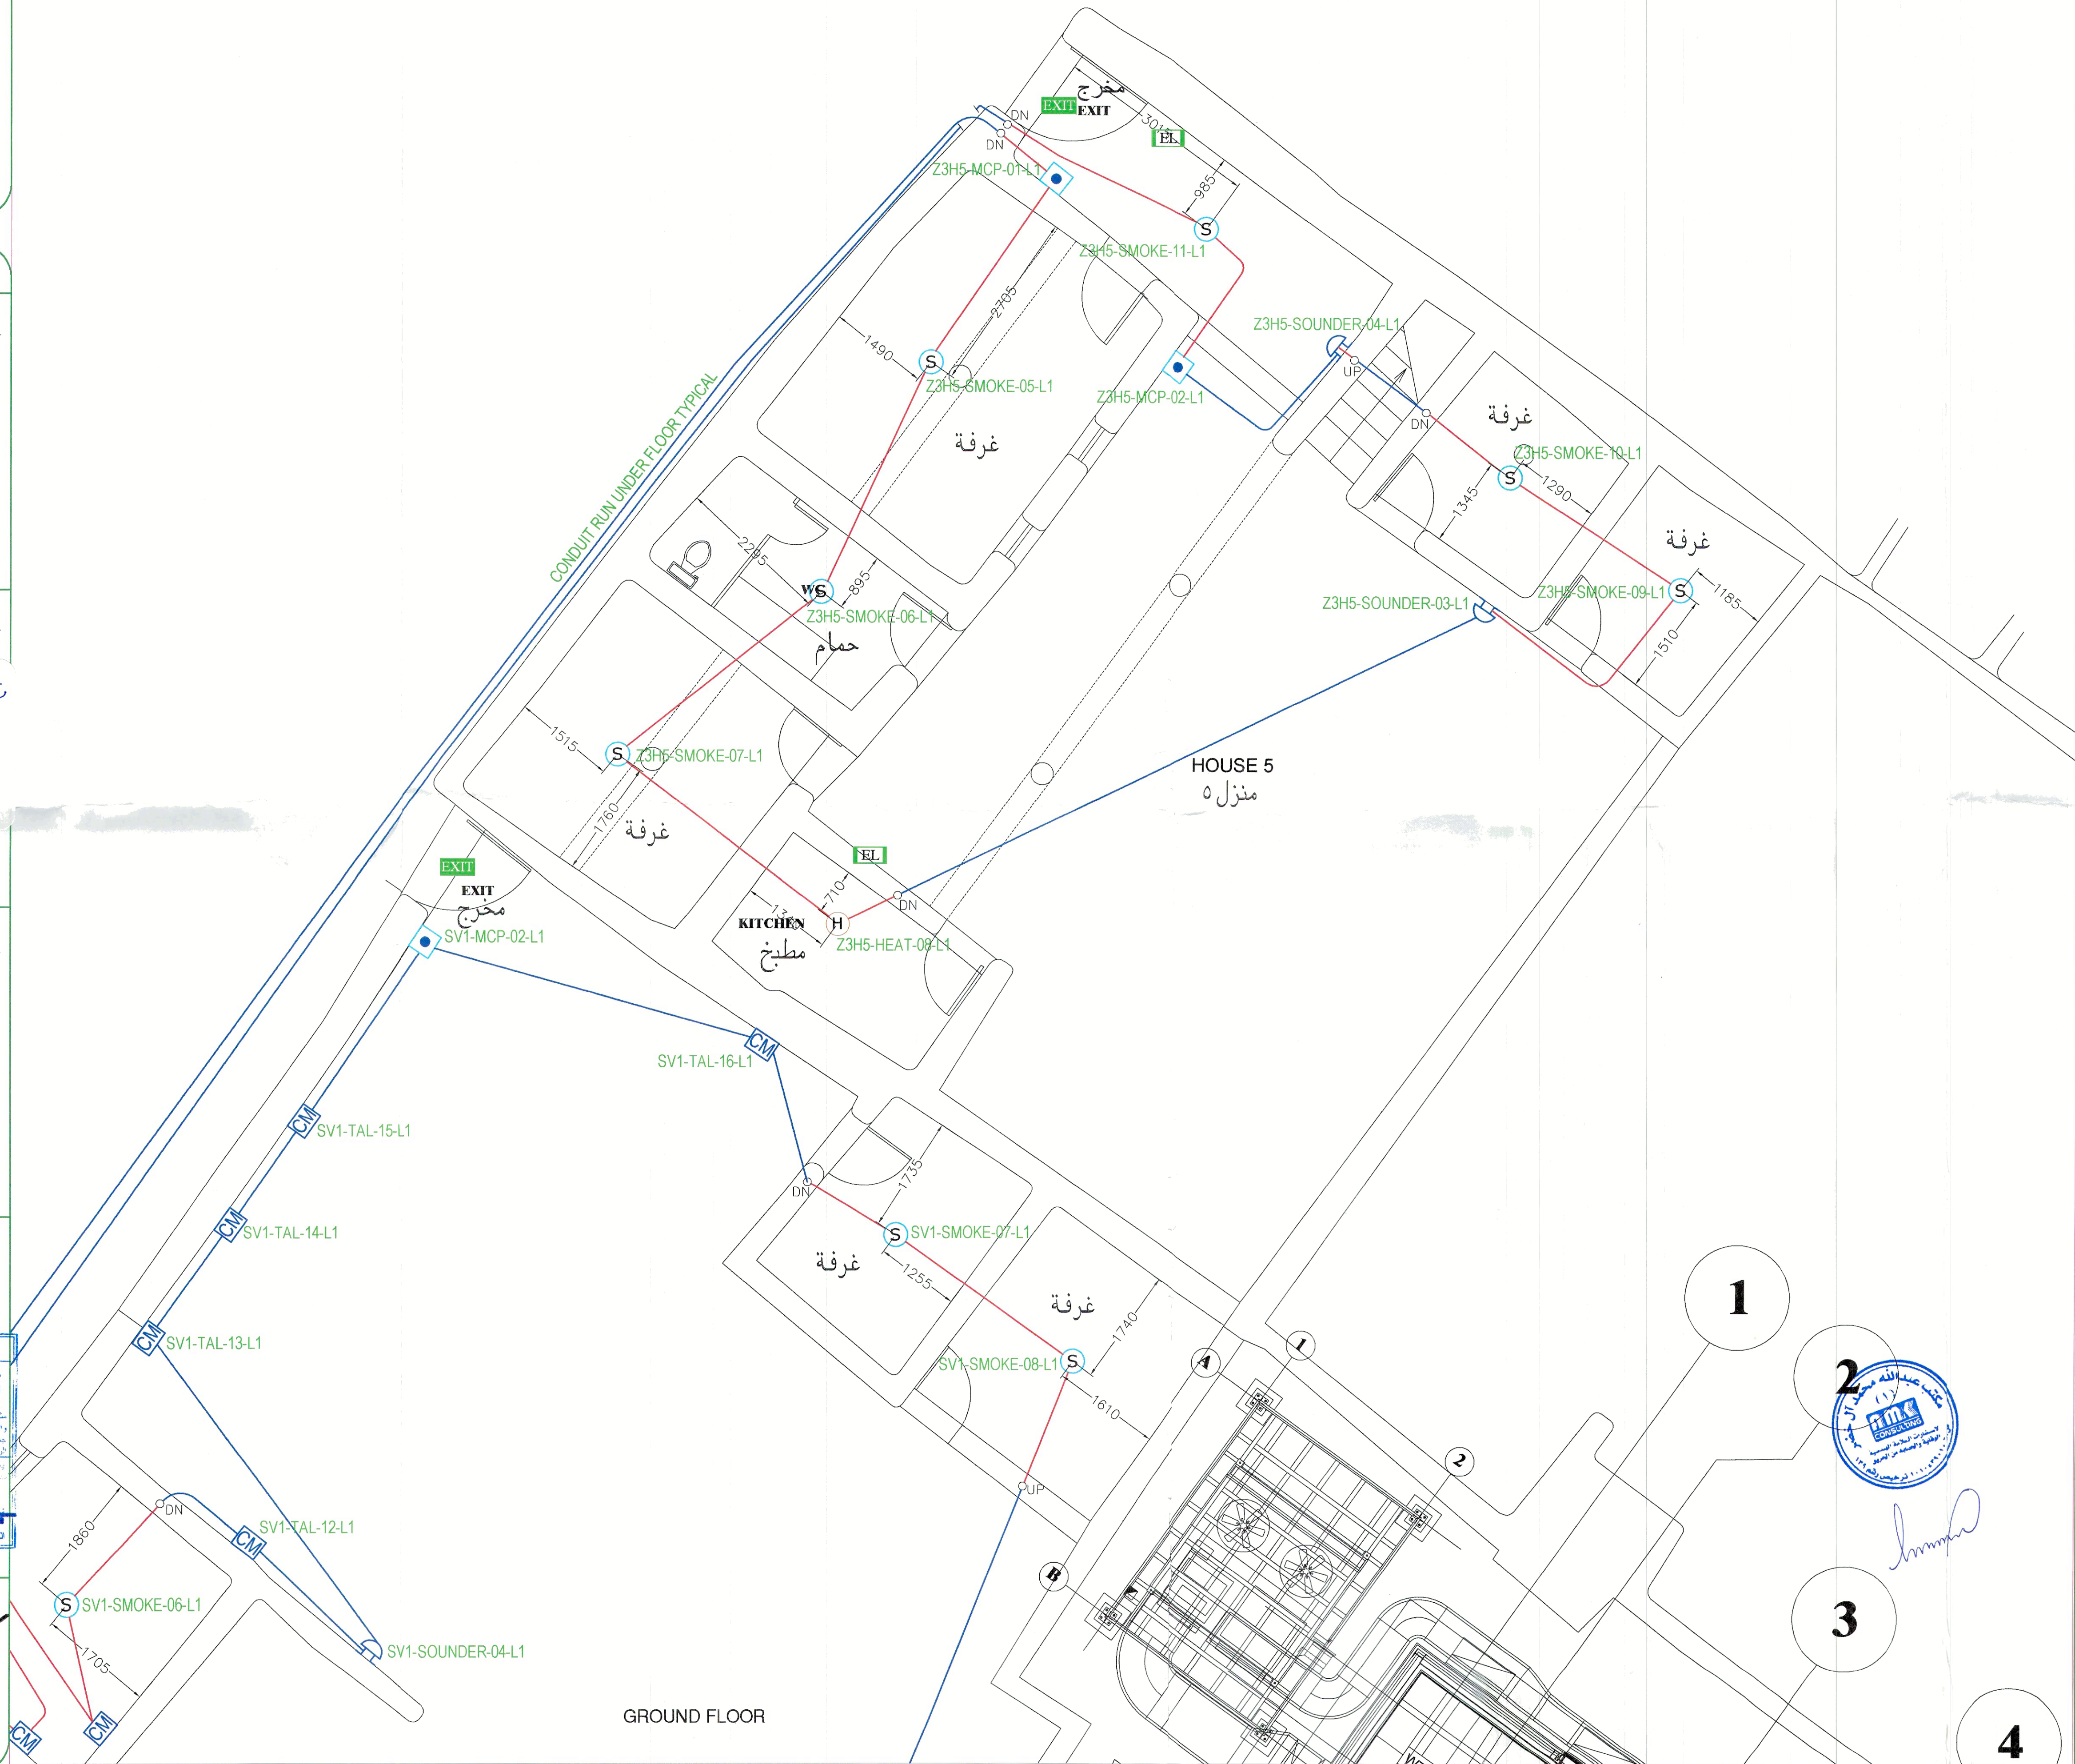


NOTES:

- 4 - ALL DIMENSIONS ARE IN mm UNLESS OTHERWISE NOTED.
- 5 - THIS DRAWING IS INTENDED TO SHOW THE GENERAL ARRANGEMENT AND LAYOUT OF THE WORKS. THE EXACT DIMENSIONS SHALL BE DETERMINED BY THE DIMENSIONS OF THE APPROVED EQUIPMENT.
- 6 - THE INSTALLATION OF CONDUITS SHALL COMPLY WITH THE FOLLOWING:
 - a) - ALL DUTY FOR EMBEDDED IN WALLS, PARTITION, IN SLABS AND UNDER SCREED
 - b) - ALL CABLES AND CABLES EXPOSED INSIDE THE BUILDING
 - c) - RGS FOR EXPOSED OUTSIDE OF THE BUILDING.
 - d) - STEEL FLEXIBLE FOR CONNECTION TO ALL KIND OF EQUIPMENT INCLUDING
 - e) - LIQUID TIGHT FLEXIBLE STEEL FOR CONNECTION TO OUTDOOR EQUIPMENT.
- 7 - FOR FIRE ALARM BACK BOXES ARE OCTAGONAL STEEL BOX 47 x 72 mm DEPTH WITH COVER.
- 8 - FIRE ALARM DETECTION LOOP CABLE IS FLAME RETARDANT 2x15 x 95 mm CABLE IS USED.
- 9 - FROM CEILING BACK BOXES IN CONCRETE SLABS TO RECESSED TYPE SERVICES/DETECTORS, ETC., WIRES ARE DRAWN IN STEEL FLEXIBLE UNDER FLOOR COVERINGS.
- 10 - UNLESS OTHERWISE SPECIFIED, ALL UNITS SHOULD BE MOUNTED AT THE FOLLOWING HEIGHT FROM THE FFL TAKEN TO THE CENTER OF THE UNIT.
 - FIRE ALARM MANUAL CALL POINT : 1400mm.
 - FIRE ALARM SOUNDER : 2100mm.

LEGEND:

SYMBOLS	DESCRIPTION
	CONTROL MODE
	PUBLIC ADDRESS RACK
	(6/9W) CEILING MOUNTED LOUD SPEAKER SURFACE, SUSPENDED TYPE WITH MATCHING TRANSFORMER
	PUBLIC ADDRESS RACK
	WEATHER PROOF
	ADDRESSABLE SMOKE DETECTOR CEILING MOUNTED
	ADDRESSABLE HEAT DETECTOR (RATE OF RISE) CEILING MOUNTED
	ADDRESSABLE PULL STATION UNIT(BREAK GLASS)
	ADDRESSABLE SOUNDER & FLASHER
	ANALOGUE ADDRESSABLE MASTER FIRE ALARM CONTROL PANEL (1-LOOP) WITH BACKUP BATTERY.
	EMERGENCY EXIT LIGHT WITH BACKUP BATTERY 1.5 HOUR
	EMERGENCY LIGHT WITH BACKUP BATTERY 1.5 HOUR
	WEATHERPROOF ALARM SIREN WITH FLASHING LIGHT

KEY PLAN:

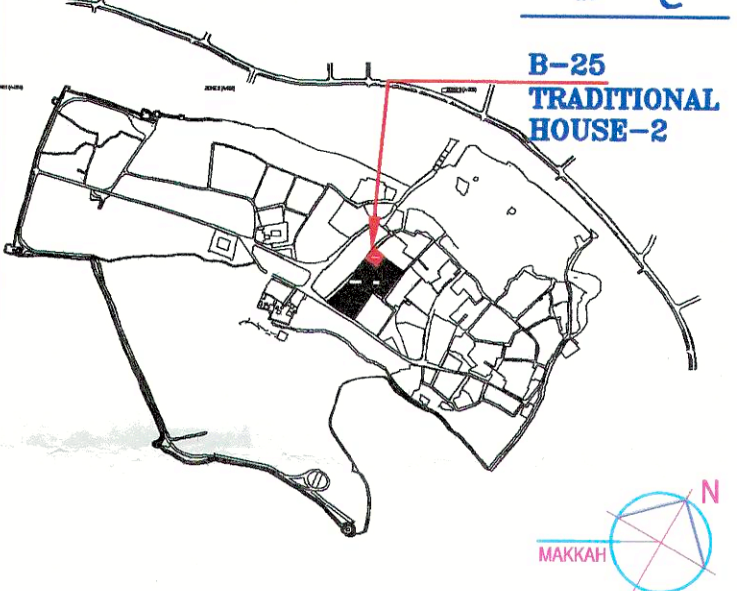

PROJECT NAME :

ATTURAIF DEVELOPMENT PROJECT

PROJECT DATA :

AS - BUILT DRAWING

OWNER :



هيئة تطوير مدينة الرياض
RIYADH DEVELOPMENT AUTHORITY

CONSULTANT :

Riyadh Office
P.O. Box 34183
Riyadh 11468
Kingdom of Saudi Arabia
Tel: (+9661) 419 1992/419 0497
Fax: (+9661) 419 1134
Email: 022539@burohappold.com
Web: www.burohappold.com



Buro Happold
Consulting Engineers

CONTRACTOR:

FREYSSINET S.A.
P.O.BOX. 6881. JEDDAH 21452
Tel: 6602365 Tlx: 600722 ABOLAB SJ. FAX 669
WEB: fsa.com.sa

SAFETY CONSULTANT :

Abdullah Alkhedher Consulting Office
Riyadh, Saudi Arabia Tel. : 0114044177
7057 Al qadisiya st. www.amk-cons.com
Al Yasmeen Dist. 13326 - 3640

مكتب عبد الله ال خضر للاستشارات الهندسية

DRAWING TITLE :

BUILDING-25 TRADITIONAL HOUSE-2
GROUND FLOOR
FIRE ALARM SYSTEM LAYOUT

1:50@A1	مقياس الرسم		المهندس المعمم
01	رقم الاصدار	KHURSHID	الرسم
02-12-2019	التاريخ	M.WAKYAN	المهندس الجراحي
		BN. 25-00	رقم المخطط

أمانة منطقة الرياض
إدارة رخص البناء



مشروع الدعم الفني لتدقيق مخططات
السلامة والحماية من الحريق للمنشآت
رقم العقد () لسنة ١٤٣٧هـ
مكتب دار الرياض للاستشارات الهندسية

نتائج تدقيق المخطط

التدقيق المعماري /

- ☐ مطابق ويجب تطبيق الملاحظات والتوصيات المدونة على مخطط الدور الأرضي للمنشأة .
- ☐ مطابق ويجب تطبيق الملاحظات والتوصيات اليدوية المدونة على المخطط والواردة في مخطط الدور الأرضي للمنشأة .
- ☐ غير مطابق

التدقيق الكهربائي /

- يحدد المسئول عن إسلاام الموقع صحة تنفيذ المخططات بناء على ظروف الموقع ومتطلبات الدفاع المدني والكود السعودي الجديد ومواصفات الهيئة السعودية للمواصفات والمقاييس .
- صحة الحسابات الخاصة بكافة أنظمة السلامة في المنشأة تقع مسؤوليتها على المكتب المصمم ويجب أن تكون مطابقة للأكواد المعتمدة في التصميم.
- يجب تطبيق الملاحظات الواردة في التقرير الفني.
- سير سبب

التدقيق الميكانيكي /

- ☐ مطابق ويجب تطبيق الملاحظات والتوصيات المدونة على مخطط الدور الأرضي للمنشأة .
- ☐ مطابق ويجب تطبيق الملاحظات والتوصيات اليدوية المدونة على المخطط والواردة في مخطط الدور الأرضي للمنشأة .
- ☐ غير مطابق

نتيجة تدقيق استشاري الامانة



تم اطلاع مندوب الدفاع المدني
دون ادنى مسؤولية

الرائد المهندس / محمد فرزان الشيباني



الملاحظات : NOTES:	
1- ALL DIMENSIONS ARE IN mm UNLESS OTHERWISE NOTED.	
2- THIS DRAWING IS INTENDED TO SHOW THE GENERAL ARRANGEMENT AND LAYOUT OF THE WORKS. THE EXACT LOCATIONS SHALL BE DETERMINED BY THE DIMENSIONS OF THE APPROVED EQUIPMENT.	
3- THE INSTALLATION OF CONDUITS SHALL COMPLY WITH THE FOLLOWING: a- PVC MEDIUM DUTY FOR EMBEDDED IN WALLS, PARTITION, IN SLABS AND UNDER SOREED. b- EMT ABOVE FALSE CEILING AND EXPOSED INSIDE THE BUILDING. c- RGS FOR EXPOSED OUTDOOR OF THE BUILDING. d- STEEL FLEXIBLE FOR CONNECTION TO ALL KIND OF EQUIPMENT INSIDE THE BUILDING. e- LIQUID TIGHT FLEXIBLE STEEL FOR CONNECTION TO OUTDOOR EQUIPMENT.	
4- FOR FIRE ALARM BACK BOXES ARE OCTAGONAL STEEL BOX 4"2 1/8" DEPTH WITH COVER	
5- FIRE ALARM DETECTION LOOP CABLE IS FLAME RETARDANT 2X1.5 sq mm CABLE IS USED.	
6- FROM CEILING BACK BOXES IN CONCRETE SLABS TO RECESSED TYPE SERVICE (DETECTORS, ETC). WIRES ARE DRAWN IN STEEL FLEXIBLE CONDUIT UNLESS OTHERWISE NOTED.	
7- UNLESS OTHERWISE SPECIFIED, ALL UNITS SHOULD BE MOUNTED AT THE FOLLOWING HEIGHT FROM THE FFL TAKEN TO THE CENTER OF THE UNIT FIRE ALARM MANUAL CALL POINT : 1400mm. FIRE ALARM SOUNDER : 2100mm.	
مفتاح الرسم	
SYMBOLS	DESCRIPTION
[CM]	CONTROL MODUE
PA RACK	PUBLIC ADDRESS RACK
[LS]	(6/9W) CEILING MOUNTED LOUD SPEAKER SURFACE/ SUSPENDED TYPE WITH MATCHING TRANSFORMER
PA RACK	PUBLIC ADDRESS RACK
WP	WEATHER PROOF
[S]	ADDRESSABLE SMOKE DETECTOR CEILING MOUNTED
[H]	ADDRESSABLE HEAT DETECTOR (RATE OF RISE) CEILING MOUNTED
[B]	ADDRESSABLE PULL STATION UNIT(BREAK GLASS)
[FA]	ADDRESSABLE SOUNDER & FLASHER
[FACP]	ANALOGUE ADDRESSABLE MASTER FIRE ALARM CONTROL PANEL (1-LOOP) WITH BACKUP BATTERY.
[EXIT]	EMERGENCY EXIT LIGHT WITH BACKUP BATTERY 1.5 HOUR
[EL]	EMERGENCY LIGHT WITH BACKUP BATTERY 1.5 HOUR
[Siren]	WEATHERPROOF ALARM SIREN WITH FLASHING LIGHT



اسم المشروع : PROJECT NAME :
ATTURAF DEVELOPMENT PROJECT

بيانات المشروع : PROJECT DATA :
AS - BUILT DRAWING

المالك : OWNER :
هيئة تطوير مدينة الرياض
RIYADH DEVELOPMENT AUTHORITY

استشاري الموقع : CONSULTANT :
Riyadh Office
P.O. Box 34183
Riyadh 11468
Kingdom of Saudi Arabia
Tel: (+9661) 419 1992/419 6497
Fax: (+9661) 419 1134
Email: 02725286@burohappold.com
Web: www.burohappold.com
Buro Happold
Consulting Engineers

المقاول : CONTRACTOR:
FREYSSINET S.A.
P.O.BOX 6881 JEDDAH 21432
Tel: 6602295 Tlx: 60722 ABOLAB SJ FAX 695503
WEB: fsa.com.sa

استشاري السلامة : SAFETY CONSULTANT :
Abdullah Alkhedher Consulting Office
Riyadh, Saudi Arabia Tel.: 0114044177
7057 Al qadisiya st. www.amk-cons.com
Al Yasmeen Dist. 13326 - 3640
مكتب عبد الله اخضر للاستشارات الهندسية

عنوان الرسم	
BUILDING-25 TRADITIONAL EX. HOUSE GROUND FLOOR FIRE ALARM SYSTEM LAYOUT	
المهندس المصمم	مقياس الرسم
الرسام	رقم الامدار
المهندس المراجع	التاريخ
رقم المخطط	

أمانة منطقة الرياض
إدارة رخص البناء



مشروع الدعم الفني لتدقيق مخططات
السلامة والحماية من الحريق للمنشآت
رقم العقد () لسنة ١٤٣٧هـ
مكتب دار الرياض للاستشارات الهندسية

نتائج تدقيق المخطط

التدقيق المعماري /

☐ مطابق ويجب تطبيق الملاحظات والتوصيات
المدونة على مخطط الدور الارضي للمنشأة .

☐ مطابق ويجب تطبيق الملاحظات والتوصيات
اليديوية المدونة على المخطط والواردة في
مخطط الدور الارضي للمنشأة .

☐ غير مطابق

التدقيق الكهربائي /

☐ مطابق ويجب تطبيق الملاحظات والتوصيات
المدونة على مخطط الدور الارضي للمنشأة .

- يحدد المسئول عن استلام الموقع صحة تنفيذ المخططات بناء على
ظروف الموقع ومتطلبات الدفاع المدني والكود السعودي الجديد
ومواصفات الهيئة السعودية للمواصفات والمقاييس .

- صحة الحسابات الخاصة بكافة أنظمة السلامة في المنشأة تقع
مسئوليتها على المكتب المصمم ويجب أن تكون مطابقة للاكواد
المعتادة في التصميم.

- يجب تطبيق الملاحظات الواردة في التقرير الفني.

التدقيق الميكانيكي /

☐ مطابق ويجب تطبيق الملاحظات والتوصيات
المدونة على مخطط الدور الارضي للمنشأة .

☐ مطابق ويجب تطبيق الملاحظات والتوصيات
اليديوية المدونة على المخطط والواردة في
مخطط الدور الارضي للمنشأة .

☐ غير مطابق

نتيجة تدقيق استشاري الامانة




تم اطلاع مندوب الدفاع المدني
دون ادنى مسؤولية


الرائد المهندس / محمد فرزان الشيباني



GROUND FLOOR PLAN

الملاحظات : NOTES:	
1- ALL DIMENSIONS ARE IN mm UNLESS OTHERWISE NOTED.	
2- THIS DRAWING IS INTENDED TO SHOW THE GENERAL ARRANGEMENT AND LAYOUT OF THE WORKS. THE EXACT LOCATIONS SHALL BE DETERMINED BY THE DIMENSIONS OF THE APPROVED EQUIPMENT.	
3- THE INSTALLATION OF CONDUITS SHALL COMPLY WITH THE FOLLOWING: a- PVC MEDIUM DUTY FOR EMBEDDED IN WALLS, PARTITION, IN SLABS AND UNDER SCREED. b- EMT ABOVE FALSE CEILING AND EXPOSED INSIDE THE BUILDING. c- RGS FOR EXPOSED OUTDOOR OF THE BUILDING. d- STEEL FLEXIBLE FOR CONNECTION TO ALL KIND OF EQUIPMENT INSIDE THE BUILDING. e- LIQUID TIGHT FLEXIBLE STEEL FOR CONNECTION TO OUTDOOR EQUIPMENT.	
4- FOR FIRE ALARM BACK BOXES ARE OCTAGONAL STEEL BOX 4"x2 1/8" DEPTH WITH COVER.	
5- FIRE ALARM DETECTION LOOP CABLE IS FLAME RETARDANT 2X1.5 sq. mm CABLE IS USED.	
6- FROM CEILING BACK BOXES IN CONCRETE SLABS TO RECESSED TYPE SERVICES (DETECTOR'S, ETC), WIRES ARE DRAWN IN STEEL FLEXIBLE CONDUIT UNLESS OTHERWISE NOTED.	
7- UNLESS OTHERWISE SPECIFIED, ALL UNITS SHOULD BE MOUNTED AT THE FOLLOWING HEIGHT FROM THE FFL TAKEN TO THE CENTER OF THE UNIT. FIRE ALARM MANUAL CALL POINT : 1400mm FIRE ALARM SOUNDER : 2100mm	
مفتاح الرسم	
LEGEND:	
SYMBOLS	DESCRIPTION
CM	CONTROL MODULE
PA-RACK	PUBLIC ADDRESS RACK
LS	(6/9W) CEILING MOUNTED LOUD SPEAKER SURFACE/ SUSPENDED TYPE WITH MATCHING TRANSFORMER
PA-RACK	PUBLIC ADDRESS RACK
WP	WEATHER PROOF
S	ADDRESSABLE SMOKE DETECTOR CEILING MOUNTED
H	ADDRESSABLE HEAT DETECTOR (RATE OF RISE) CEILING MOUNTED
EL	ADDRESSABLE PULL STATION UNIT(BREAK GLASS)
EL	ADDRESSABLE SOUNDER & FLASHER
FACP	ANALOGUE ADDRESSABLE MASTER FIRE ALARM CONTROL PANEL (1-LOOP) WITH BACKUP BATTERY.
EXIT	EMERGENCY EXIT LIGHT WITH BACKUP BATTERY 1.5 HOUR
EL	EMERGENCY LIGHT WITH BACKUP BATTERY 1.5 HOUR
EL	WEATHERPROOF ALARM SIREN WITH FLASHING LIGHT

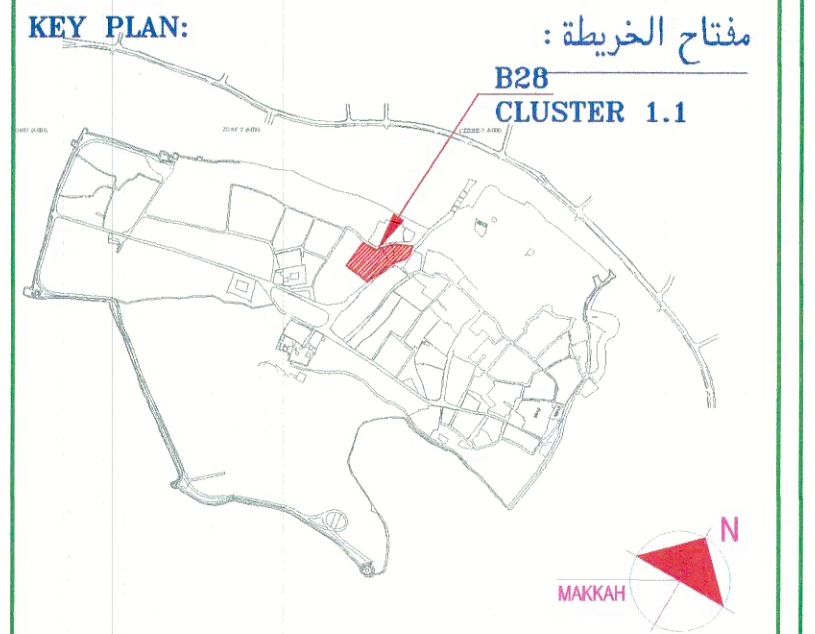

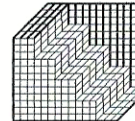PROJECT NAME :		اسم المشروع :	
ATTURAIFF DEVELOPMENT PROJECT			
PROJECT DATA :		بيانات المشروع :	
AS - BUILT DRAWING			
OWNER :		المالك :	
هيئة تطوير مدينة الرياض RIYADH DEVELOPMENT AUTHORITY		 تطوير الرياض	
CONSULTANT :		استشاري الموقع :	
Riyadh Office P.O. Box 34183 Riyadh 11468 Kingdom of Saudi Arabia Tel: (+9661) 419 1992/419 0497 Fax: (+9661) 419 1134 Email: 022539@burohappold.com Web: www.burohappold.com		 Buro Happold Consulting Engineers	
CONTRACTOR:		المقاول :	
 reyssinet SAUDI ARABIA		FREYSSINET S.A. P.O.BOX 6881, JEDDAH 21450 Tel: 6602265 Tlx: 600722 ABOLEA S.I. FAX 6606503 WEB: freyssinet.sa	
SAFETY CONSULTANT :		استشاري السلامة :	
 Abdullah Alkhdher Consulting Office Riyadh, Saudi Arabia 7057 Al qadisiya st. Al Yasmeen Dist. 13326 - 3640 Tel : 0114044177 www.amk-cons.com			
مكتب عبد الله ال خضر للاستشارات الهندسية			
DRAWING TITLE :		عنوان الرسم	
BUILDING-28 CLUSTER 1.1 GROUND FLOOR FIRE ALARM SYSTEM LAYOUT			
المهندس المصمم		مقياس الرسم	
الرسام		رقم الإصدار	
المهندس المراجع		التاريخ	
رقم المخطط			
07-03-2019		BN. 28-01	

أمانة منطقة الرياض
إدارة رخص البناء



مشروع الدعم الفني لتدقيق مخططات
السلامة والحماية من الحريق للمنشآت
رقم العقد () لسنة ١٤٣٧هـ
مكتب دار الرياض للاستشارات الهندسية

نتائج تدقيق المخطط

التدقيق المعماري/

- ☐ مطابق ويجب تطبيق الملاحظات والتوصيات المدونة على مخطط الدور الأرضي للمنشأة .
- ☐ مطابق ويجب تطبيق الملاحظات والتوصيات اليدوية المدونة على المخطط الواردة في مخطط الدور الأرضي للمنشأة .
- ☐ غير مطابق

التدقيق الكهربائي/

- ☐ مطابق ويجب تطبيق الملاحظات والتوصيات المدونة على مخطط الدور الأرضي للمنشأة .
- ☐ مطابق ويجب تطبيق الملاحظات والتوصيات اليدوية المدونة على المخطط الواردة في مخطط الدور الأرضي للمنشأة .
- ☐ غير مطابق

التدقيق الميكانيكي/


- ☐ مطابق ويجب تطبيق الملاحظات والتوصيات المدونة على مخطط الدور الأرضي للمنشأة .
- ☐ مطابق ويجب تطبيق الملاحظات والتوصيات اليدوية المدونة على المخطط الواردة في مخطط الدور الأرضي للمنشأة .
- ☐ غير مطابق

نتيجة تدقيق استشاري الامانة



تم اطلاع مندوب الدفاع المدني
دون ادنى مسئولية

الرائد المهندس/ محمد فرزنان الشيباني

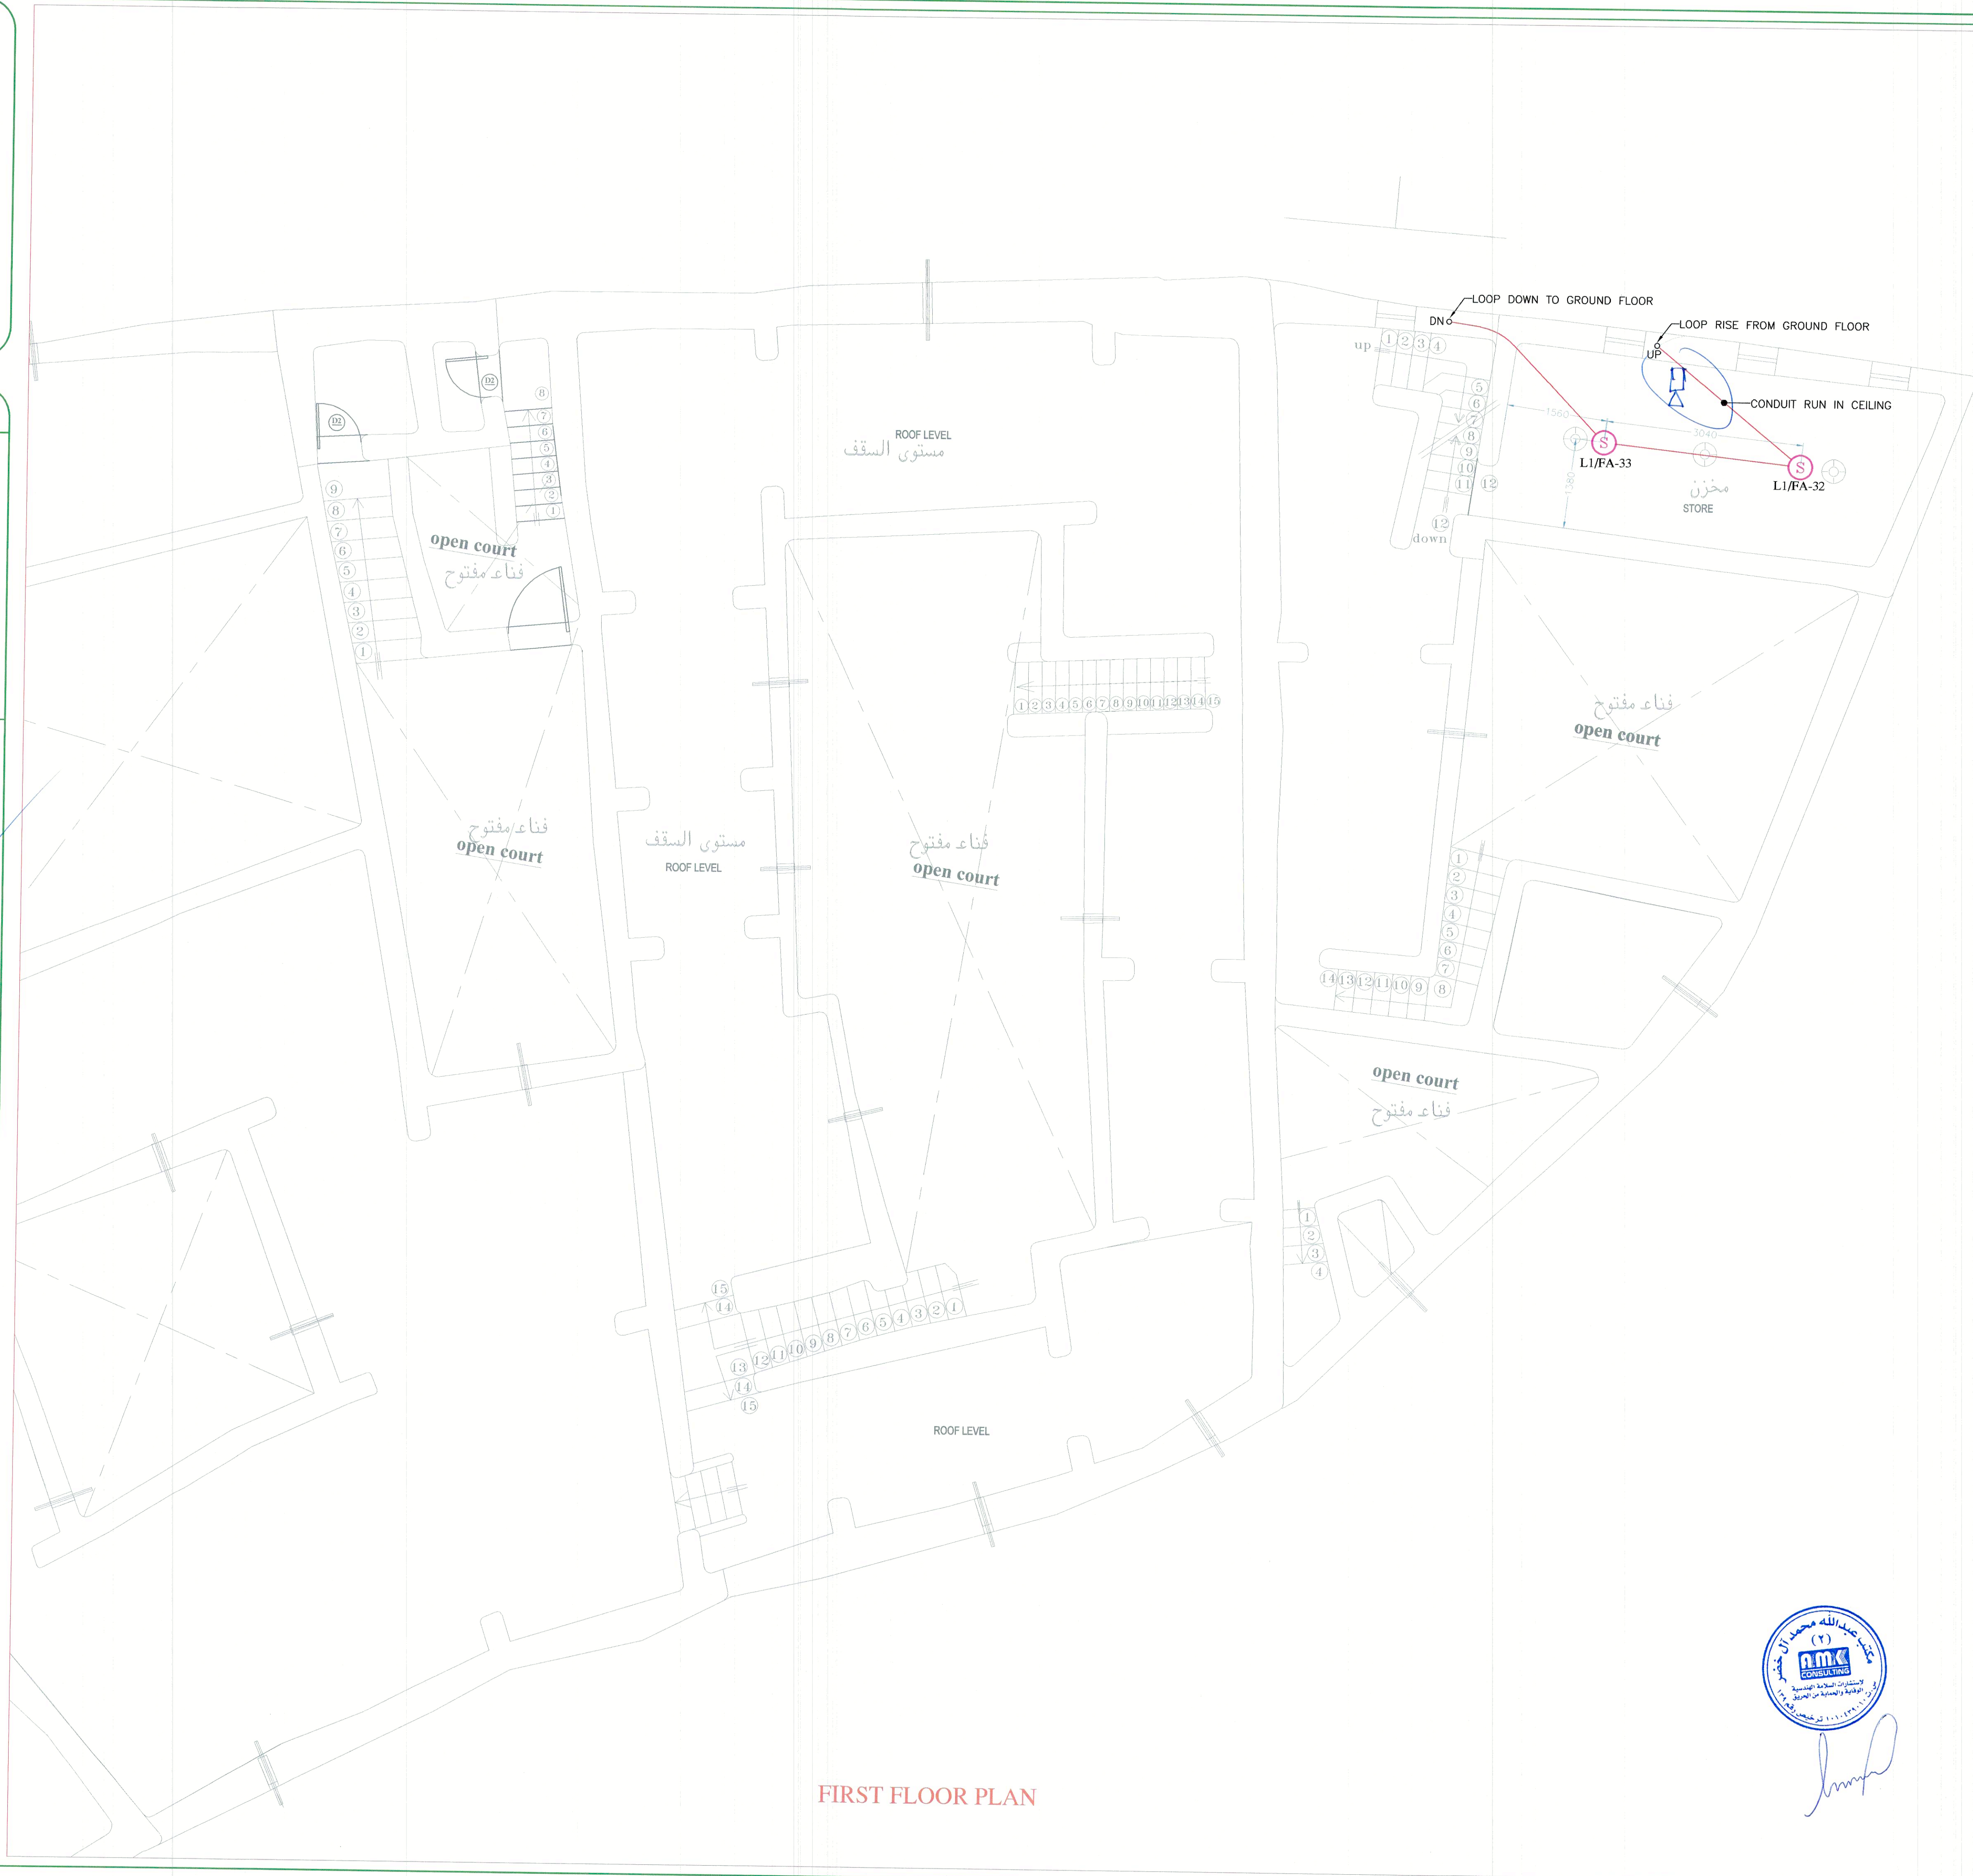

FIRST FLOOR PLAN


الملاحظات :

- 1- ALL DIMENSIONS ARE IN mm UNLESS OTHERWISE NOTED.
- 2- THIS DRAWING IS INTENDED TO SHOW THE GENERAL ARRANGEMENT AND LAYOUT OF THE WORKS. THE EXACT LOCATIONS SHALL BE DETERMINED BY THE DIMENSIONS OF THE APPROVED EQUIPMENT.
- 3- THE INSTALLATION OF CONDUITS SHALL COMPLY WITH THE FOLLOWING:
- a- PVC MEDIUM DUTY FOR EMBEDDED IN WALLS, PARTITION, IN SLABS AND UNDER SCREED.
 - b- EMT ABOVE FALSE CEILING AND EXPOSED INSIDE THE BUILDING.
 - c- RGS FOR EXPOSED OUTDOOR OF THE BUILDING.
 - d- STEEL FLEXIBLE FOR CONNECTION TO ALL KIND OF EQUIPMENT INSIDE THE BUILDING.
 - e- LIQUID TIGHT FLEXIBLE STEEL FOR CONNECTION TO OUTDOOR EQUIPMENT.
- 4- FOR FIRE ALARM BACK BOXES ARE OCTAGONAL STEEL BOX 4"X2 1/8" DEPTH WITH COVER.
- 5- FIRE ALARM DETECTION LOOP CABLE IS FLAME RETARDANT 2X1.5 sq mm CABLE IS USED.
- 6- FROM CEILING BACK BOXES IN CONCRETE SLABS TO RECESSED TYPE SERVICES(DETECTOR'S, ETC), WIRES ARE DRAWN IN STEEL FLEXIBLE CONDUIT UNLESS OTHERWISE NOTED.
- 7- UNLESS OTHERWISE SPECIFIED, ALL UNITS SHOULD BE MOUNTED AT THE FOLLOWING HEIGHT FROM THE FFL TAKEN TO THE CENTER OF THE UNIT.
- FIRE ALARM MANUAL CALL POINT : 1400mm.
- FIRE ALARM SOUNDER : 2100mm.

LEGEND:

SYMBOLS	DESCRIPTION
CM	CONTROL MODUE
PA RACK	PUBLIC ADDRESS RACK
LS	(6/9W) CEILING MOUNTED LOUD SPEAKER SURFACE/ SUSPENDED TYPE WITH MATCHING TRANSFORMER
PA RACK	PUBLIC ADDRESS RACK
WP	WEATHER PROOF
S	ADDRESSABLE SMOKE DETECTOR CEILING MOUNTED
H	ADDRESSABLE HEAT DETECTOR (RATE OF RISE) CEILING MOUNTED
B	ADDRESSABLE PULL STATION UNIT(BREAK GLASS)
	ADDRESSABLE SOUNDER & FLASHER
FACE	ANALOGUE ADDRESSABLE MASTER FIRE ALARM CONTROL PANEL (1-LOOP) WITH BACKUP BATTERY.
EXIT	EMERGENCY EXIT LIGHT WITH THE BACKUP BATTERY 1.5 HOUR
EL	EMERGENCY LIGHT WITH THE BACKUP BATTERY 1.5 HOUR
	WEATHERPROOF ALARM SIREN WITH FLASHING LIGHT

KEY PLAN:

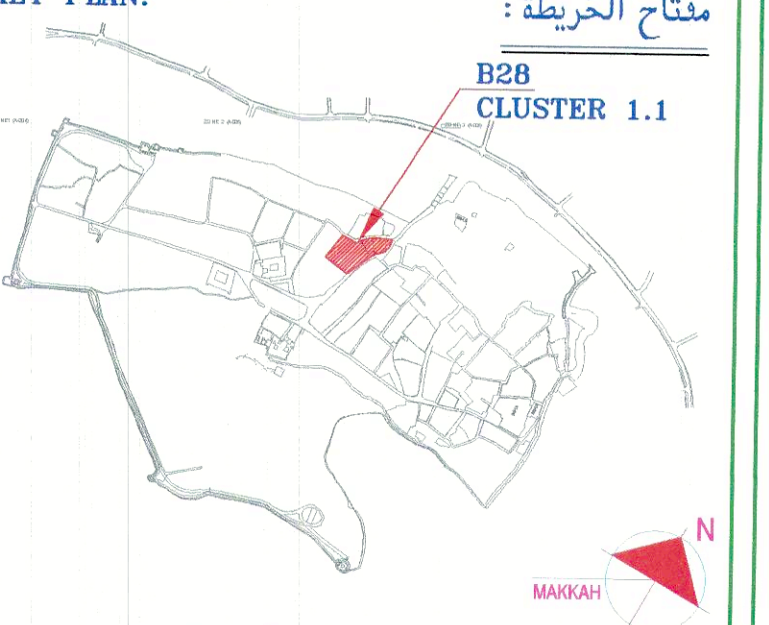

اسم المشروع :

ATTURAIK DEVELOPMENT PROJECT

بيانات المشروع:

AS - BUILT DRAWING

المالك :



استشاري الموقع :

CONSULTANT :
Riyadh Office
P.O. Box 34183
Riyadh 11468
Kingdom of Saudi Arabia
Tel: (+966) 419 1892/419 9497
Fax: (+966) 419 1134
Email: 022539@burohappold.com
Web: www.burohappold.com

المقاول :

CONTRACTOR:
FREYSSINET S.A.
P.O.BOX. 6881, JEDDAH 21452
Tel: 6602268 Telex 600722 ABOLAB SJ, FAX 6960503
WEB: fsa.com.sa

استشاري السلامة :

SAFETY CONSULTANT :
Abdullah Alkhedher Consulting Office
Riyadh, Saudi Arabia Tel: 0114044177
7057 Al Qadisiya st. WWW.amk-comb.com
Al Yasmeen Dist. 13326 - 3640

عنوان الرسم :

DRAWING TITLE :
BUILDING-28 CLUSTER 1.1
FIRST FLOOR
FIRE ALARM SYSTEM LAYOUT

المهندس المصمم	مقياس الرسم	رقم الإصدار	رقم المخطط
الرسم	1:50@A1	00	BN- 28-02
المهندس المراجع	م. م. م. م.	07-03-2019	

أمانة منطقة الرياض
إدارة رخص البناء



مشروع الدعم الفني لتدقيق مخططات
السلامة والحماية من الحريق للمنشآت
رقم العقد () لسنة ١٤٢٧هـ
مكتب دار الرياض للاستشارات الهندسية

نتائج تدقيق المخطط

التدقيق المعماري /

☐ مطابق ويجب تطبيق الملاحظات والتوصيات
المدونة على مخطط الدور الارضى للمنشأة .

☐ مطابق ويجب تطبيق الملاحظات والتوصيات
اليديوية المدونة على المخطط والواردة في
مخطط الدور الارضى للمنشأة .

☐ غير مطابق

التدقيق الكهربائي /

- يحدد المسئول عن استلام الموقع صحة تنفيذ المخططات بناء على
ظروف الموقع ومتطلبات الدفاع المدني والكود السعودي الجديد
ومواصفات الهيئة السعودية للمواصفات والمقاييس .
- صحة الصلايات الخاصة بكافة انظمة السلامة في المنشأة تقع
مسئوليتها على المكتب المصمم ويجب أن تكون مطابقة للأكواد
المعمدة في التصميم.
- يجب تطبيق الملاحظات الواردة في التقرير النهائي

سير - بن

التدقيق الميكانيكي /

☐ مطابق ويجب تطبيق الملاحظات والتوصيات
المدونة على مخطط الدور الارضى للمنشأة .

☐ مطابق ويجب تطبيق الملاحظات والتوصيات
اليديوية المدونة على المخطط والواردة في
مخطط الدور الارضى للمنشأة .


☐ غير مطابق

نتيجة تدقيق استشارى الامانة



تم اطلاع مندوب الدفاع المدني
دون ادنى مسئولية

الرائد المهندس/ محمد فرزان الشيباني

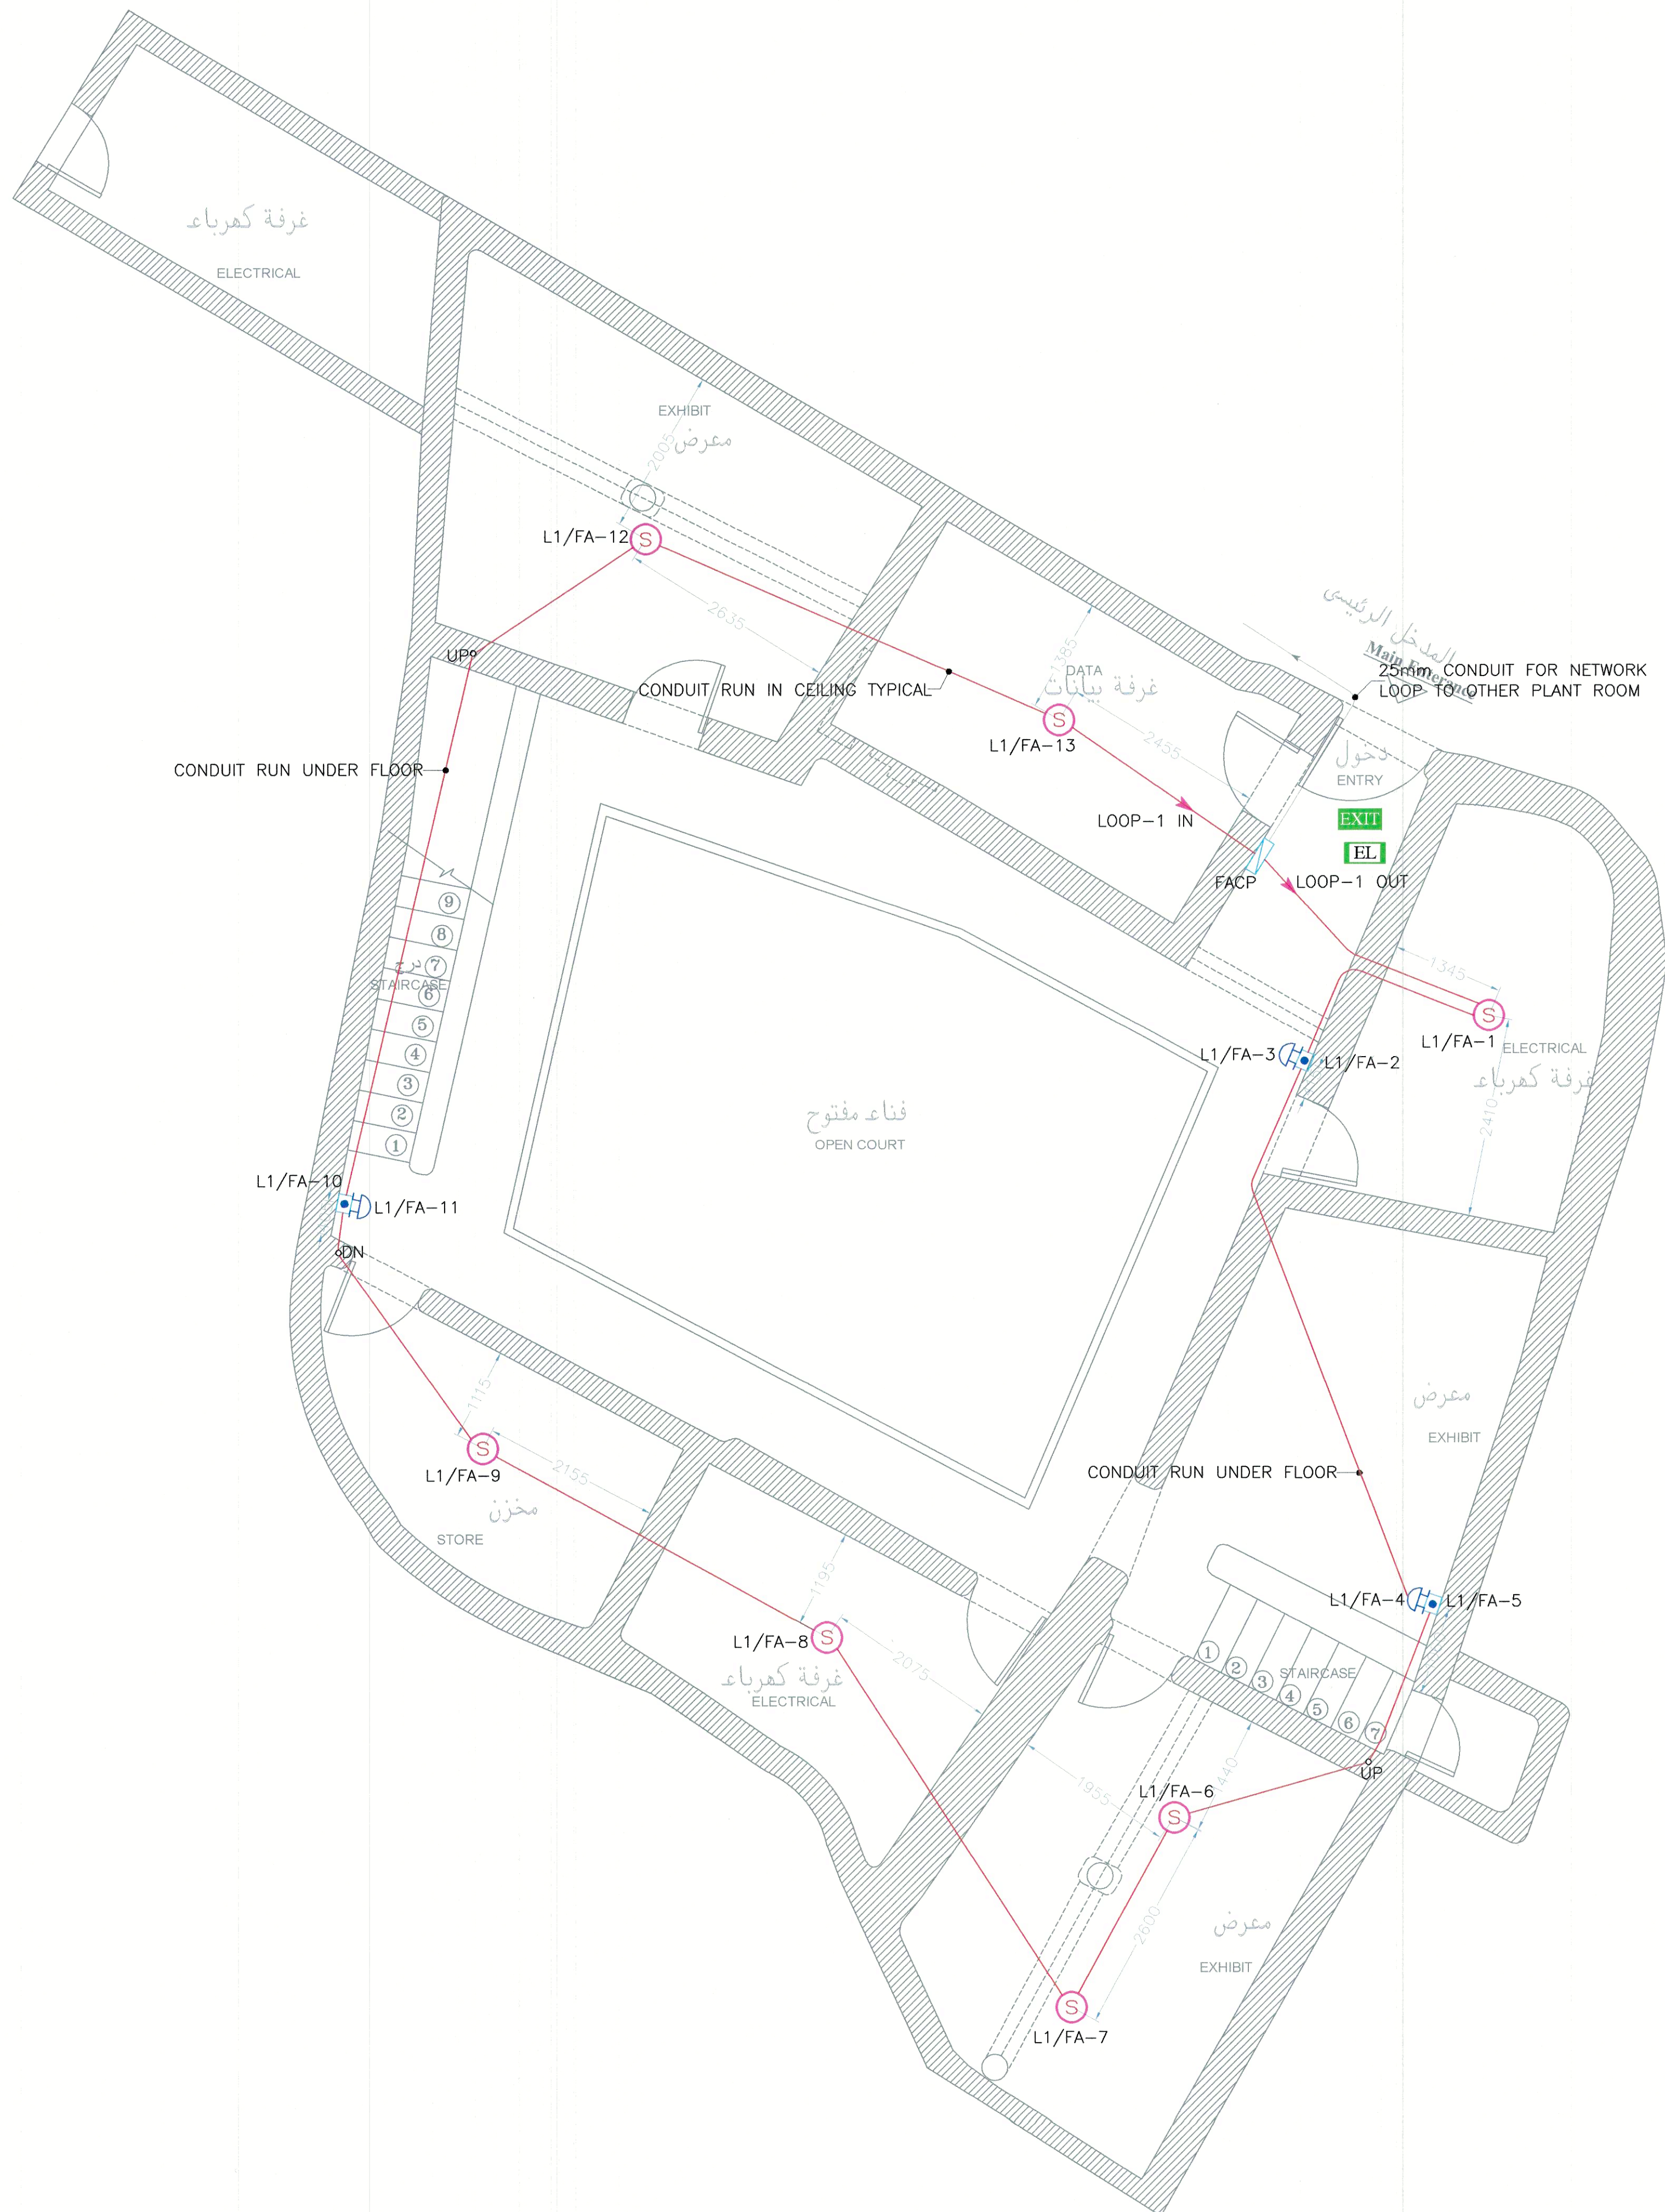


GROUND FLOOR PLAN



- NOTES:**
- 1- ALL DIMENSIONS ARE IN mm UNLESS OTHERWISE NOTED.
 - 2- THIS DRAWING IS INTENDED TO SHOW THE GENERAL ARRANGEMENT AND LAYOUT OF THE WORKS. THE EXACT LOCATIONS SHALL BE DETERMINED BY THE DIMENSIONS OF THE APPROVED EQUIPMENT.
 - 3- THE INSTALLATION OF CONDUITS SHALL COMPLY WITH THE FOLLOWING:
 - a- PVC MEDIUM DUTY FOR EMBEDDED IN WALLS, PARTITION, IN SLABS AND UNDER SCREEN
 - b- EMT ABOVE FALSE CEILING AND EXPOSED INSIDE THE BUILDING.
 - c- RGS FOR EXPOSED OUTDOOR OF THE BUILDING.
 - d- STEEL FLEXIBLE FOR CONNECTION TO ALL KIND OF EQUIPMENT INSIDE THE BUILDING.
 - e- LIQUID TIGHT FLEXIBLE STEEL FOR CONNECTION TO OUTDOOR EQUIPMENT.
 - 4- FOR FIRE ALARM BACK BOXES ARE OCTAGONAL STEEL BOX 4"X2 1/8" DEPTH WITH COVER.
 - 5- FIRE ALARM DETECTION LOOP CABLE IS FLAME RETARDANT 2X1.5 sq mm CABLE IS USED.
 - 6- FROM CEILING BACK BOXES IN CONCRETE SLABS TO RECESSED TYPE SERVICES(DETECTOR'S, ETC), WIRES ARE DRAWN IN STEEL FLEXIBLE CONDUIT UNLESS OTHERWISE NOTED.
 - 7- UNLESS OTHERWISE SPECIFIED, ALL UNITS SHOULD BE MOUNTED AT THE FOLLOWING HEIGHT FROM THE PFL TAKEN TO THE CENTER OF THE UNIT.
 - FIRE ALARM MANUAL CALL POINT : 1400mm.
 - FIRE ALARM SOUNDER : 2100mm.

مفتاح الرسم	
SYMBOLS	DESCRIPTION
CM	CONTROL MODULE
PA RACK	PUBLIC ADDRESS RACK
LS	(6/9W) CEILING MOUNTED LOUD SPEAKER SURFACE/ SUSPENDED TYPE WITH MATCHING TRANSFORMER
PA RACK	PUBLIC ADDRESS RACK
WP	WEATHER PROOF
S	ADDRESSABLE SMOKE DETECTOR CEILING MOUNTED
H	ADDRESSABLE HEAT DETECTOR (RATE OF RISE)
PULL	ADDRESSABLE PULL STATION UNIT(BREAK GLASS)
FA	ADDRESSABLE SOUNDER & FLASHER
FACP	ANALOGUE ADDRESSABLE MASTER FIRE ALARM CONTROL PANEL (1-LOOP) WITH BACKUP BATTERY.
EXIT	EMERGENCY EXIT LIGHT WITH BACKUP BATTERY 1.5 HOUR
EL	EMERGENCY LIGHT WITH BACKUP BATTERY 1.5 HOUR
WEATHERPROOF	WEATHERPROOF ALARM SIREN WITH FLASHING LIGHT

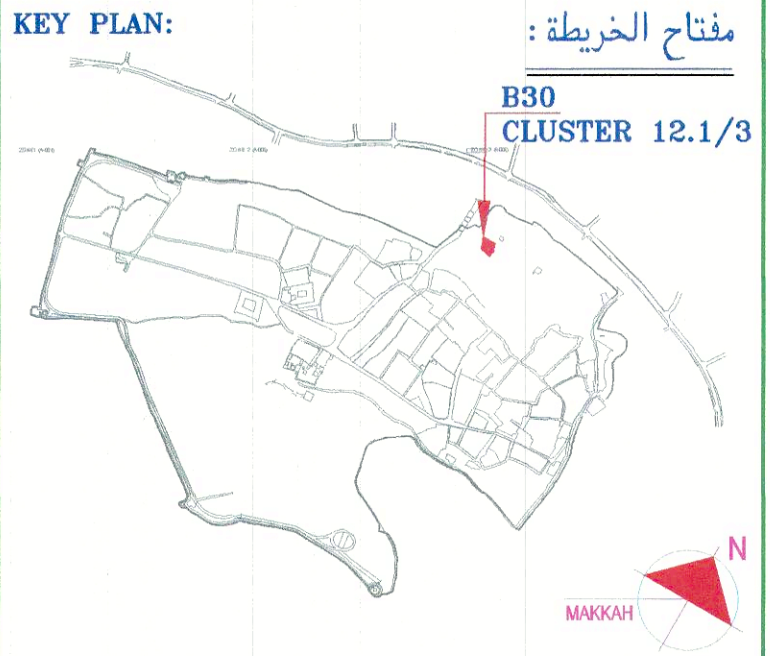

اسم المشروع:

PROJECT NAME :

ATTURAI F DEVELOPMENT PROJECT

بيانات المشروع:

PROJECT DATA :

AS - BUILT DRAWING

المالك:

OWNER :

استشارى الموقع:

CONSULTANT :

Riyadh Office
P.O. Box 34183
Riyadh 11468
Kingdom of Saudi Arabia
Tel: (+9661) 419 1992/419 0497
Fax: (+9661) 419 1134
Email: 022523@burohappold.com
Web: www.burohappold.com

المقاول:

CONTRACTOR:

reysinet
SAUDI ARABIA

استشارى السلامة:

SAFETY CONSULTANT :

Abdullah Alkhedher Consulting Office
Riyadh, Saudi Arabia
7057 Al qadisiya st.
Al Yasmeen Dist. 13326 - 3640
Tel. : 0114044177
www.amk-cons.com

مكتب عبد الله ال خضر للاستشارات الهندسية

عنوان الرسم:

DRAWING TITLE :

BUILDING-30 CLUSTER 12.1/3 (FARMER HOUSE)
GROUND FLOOR
FIRE ALARM SYSTEM LAYOUT

المهندس المصمم

1:50@A1

مقياس الرسم

الرسم

00

رقم الاصدار

07-03-2019

التاريخ

BN. 30-00

رقم المخطط

أمانة منطقة الرياض

إدارة رخص البناء



مشروع الدعم الفني لتدقيق مخططات السلامة والحماية من الحريق للمنشآت
رقم العقد () لسنة ١٤٣٧هـ
مكتب دار الرياض للاستشارات الهندسية

نتائج تدقيق المخطط

التدقيق المعماري /

- ☐ مطابق ويجب تطبيق الملاحظات والتوصيات المدونة على مخطط الدور الارضى للمنشأة .
- ☐ مطابق ويجب تطبيق الملاحظات والتوصيات اليدوية المدونة على المخطط والواردة فى مخطط الدور الارضى للمنشأة .
- ☐ غير مطابق

التدقيق الكهربائى /

- يحدد المسئول عن استلام الموقع صحة تنفيذ المخططات بناء على ظروف الموقع ومتطلبات الدفاع المدني والكود السعودي الجديد ومواصفات الهيئة السعودية للمواصفات والمقاييس .
- صحة الحسابات الخاصة بكفاءة أنظمة السلامة فى المنشأة تقع مسئوليتها على المكتب المصمم ويجب أن تكون مطابقة للأكواد المعتمدة فى التصميم.
- يجب تطبيق الملاحظات الواردة فى التقرير الفنى.

غير مصابى

التدقيق الميكانيكى /


- ☐ مطابق ويجب تطبيق الملاحظات والتوصيات المدونة على مخطط الدور الارضى للمنشأة .
- ☐ مطابق ويجب تطبيق الملاحظات والتوصيات اليدوية المدونة على المخطط والواردة فى مخطط الدور الارضى للمنشأة .
- ☐ غير مطابق

نتيجة تدقيق استشارى الامانة




تم اطلاع مندوب الدفاع المدني
دون ادنى مسؤولية

الرائد المهندس / محمد فرزان الشيباني

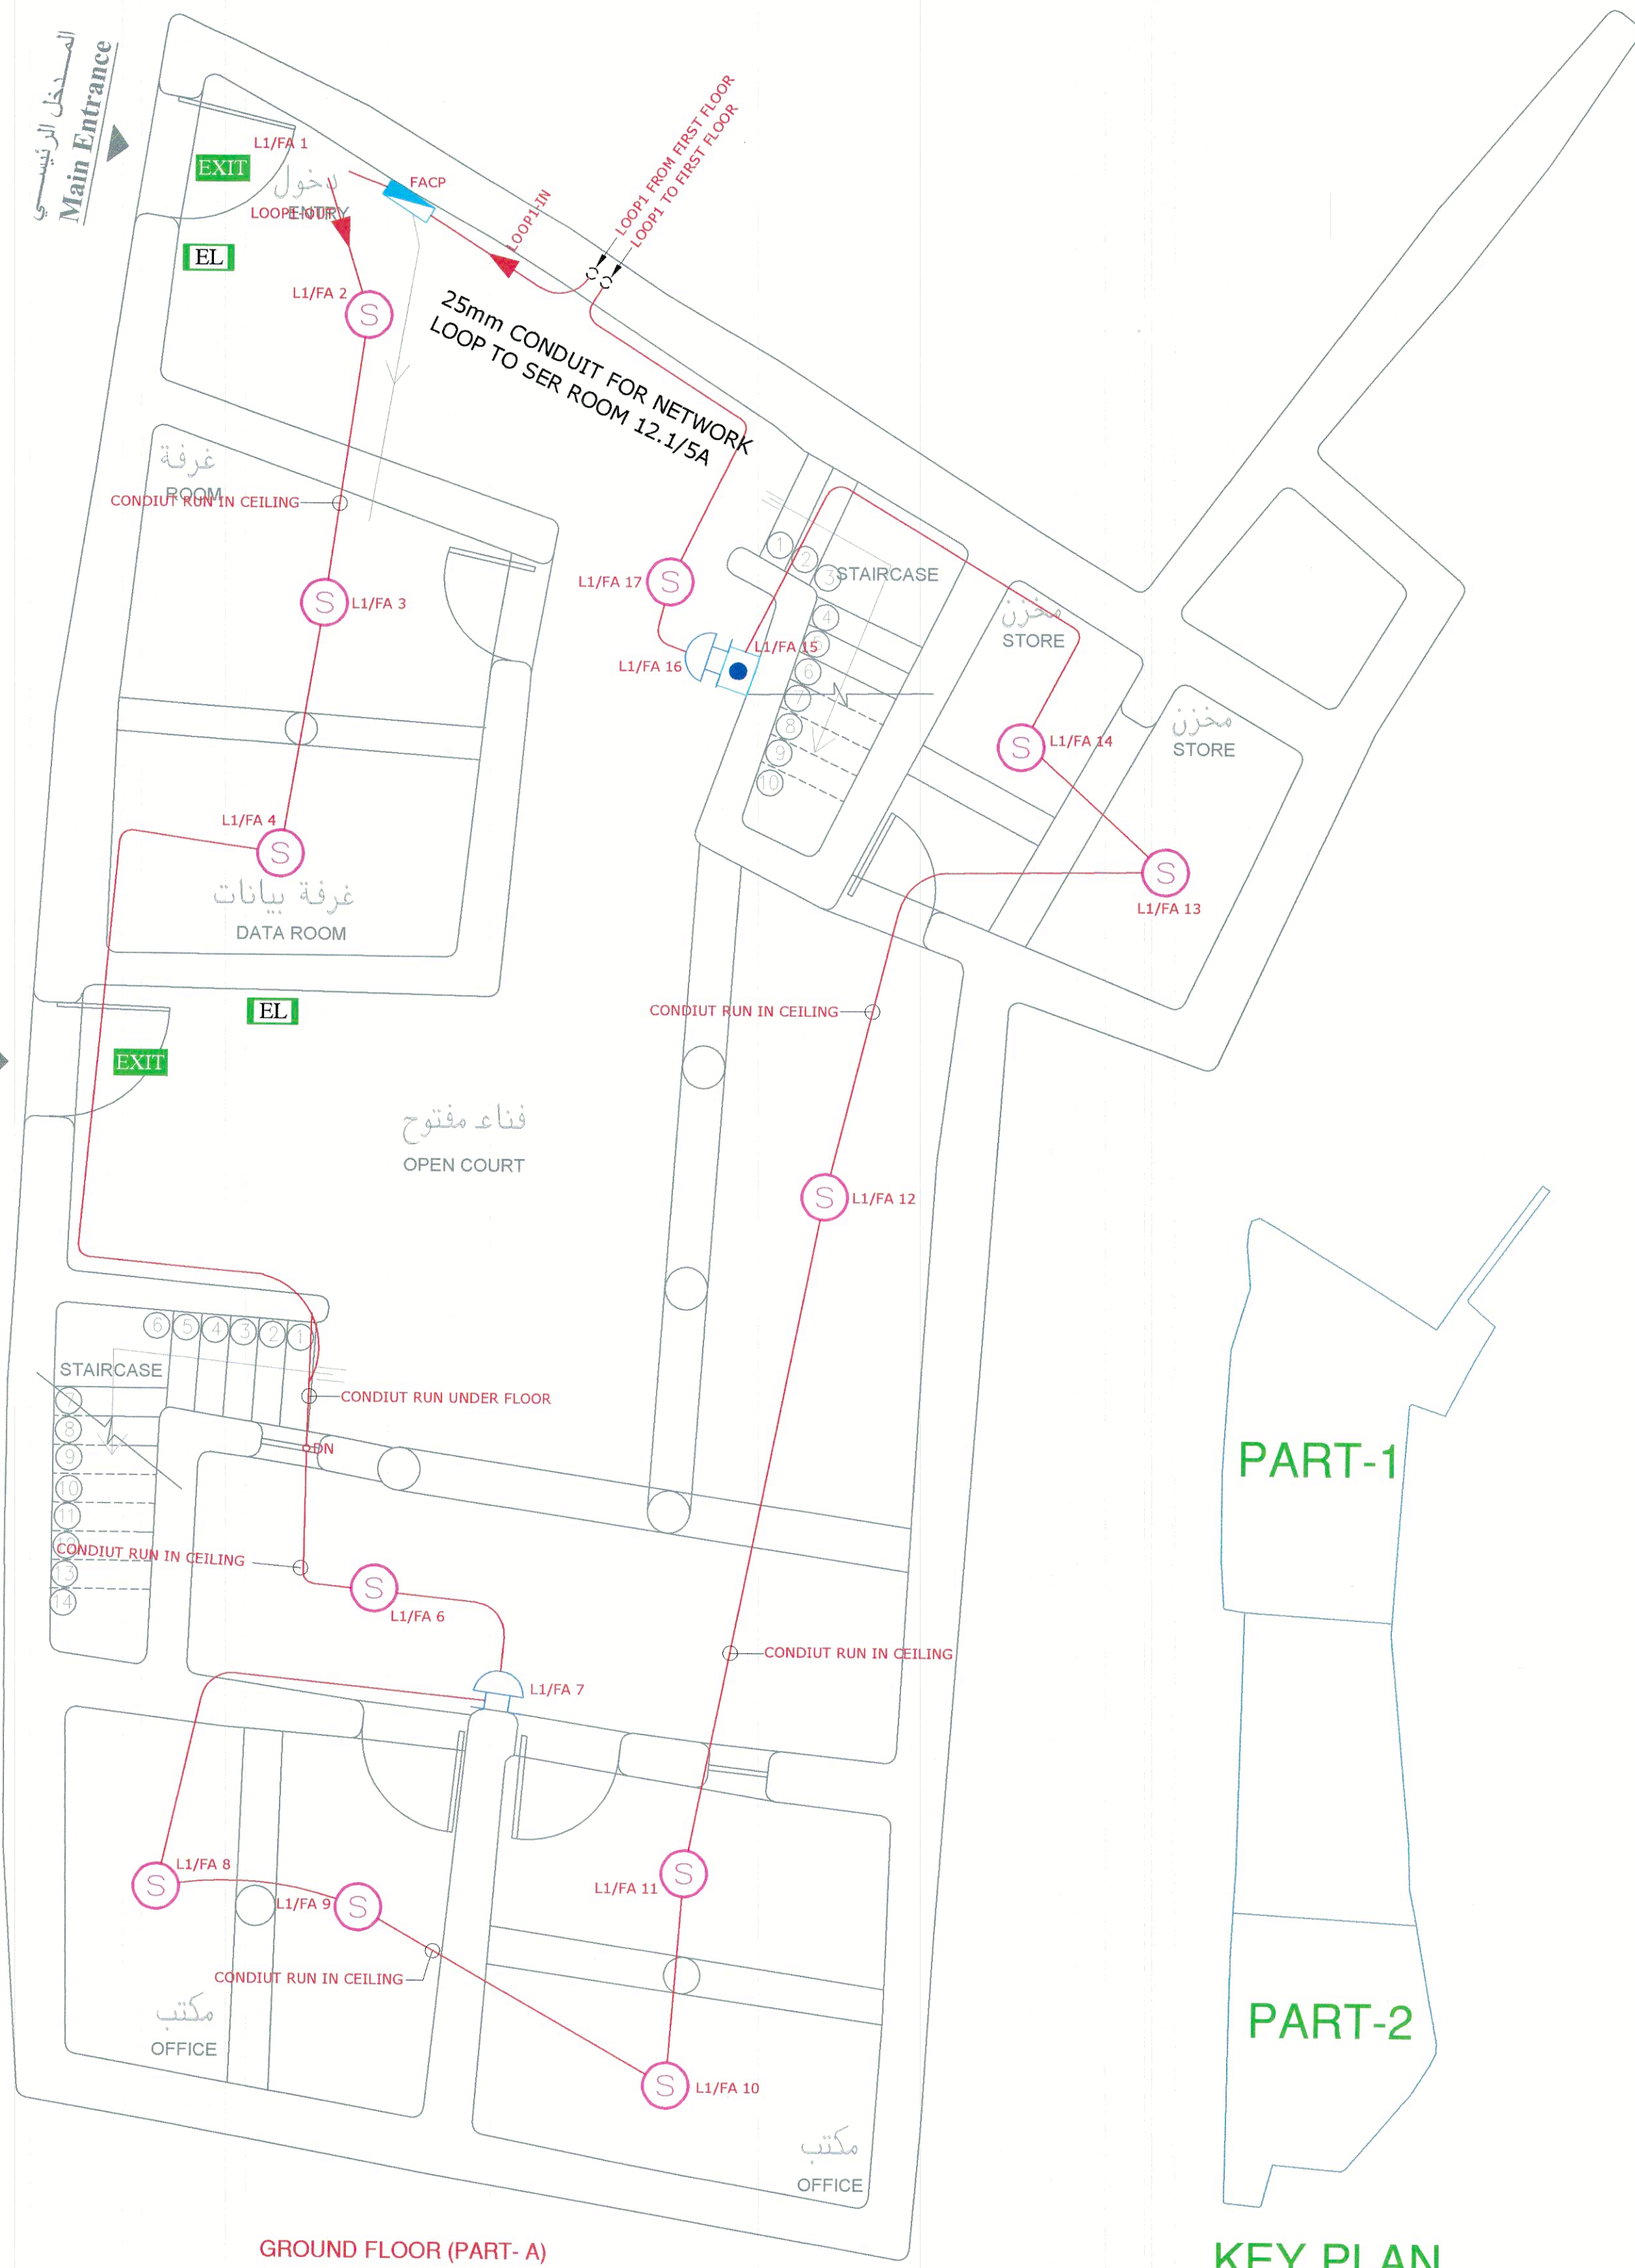

KEY PLAN

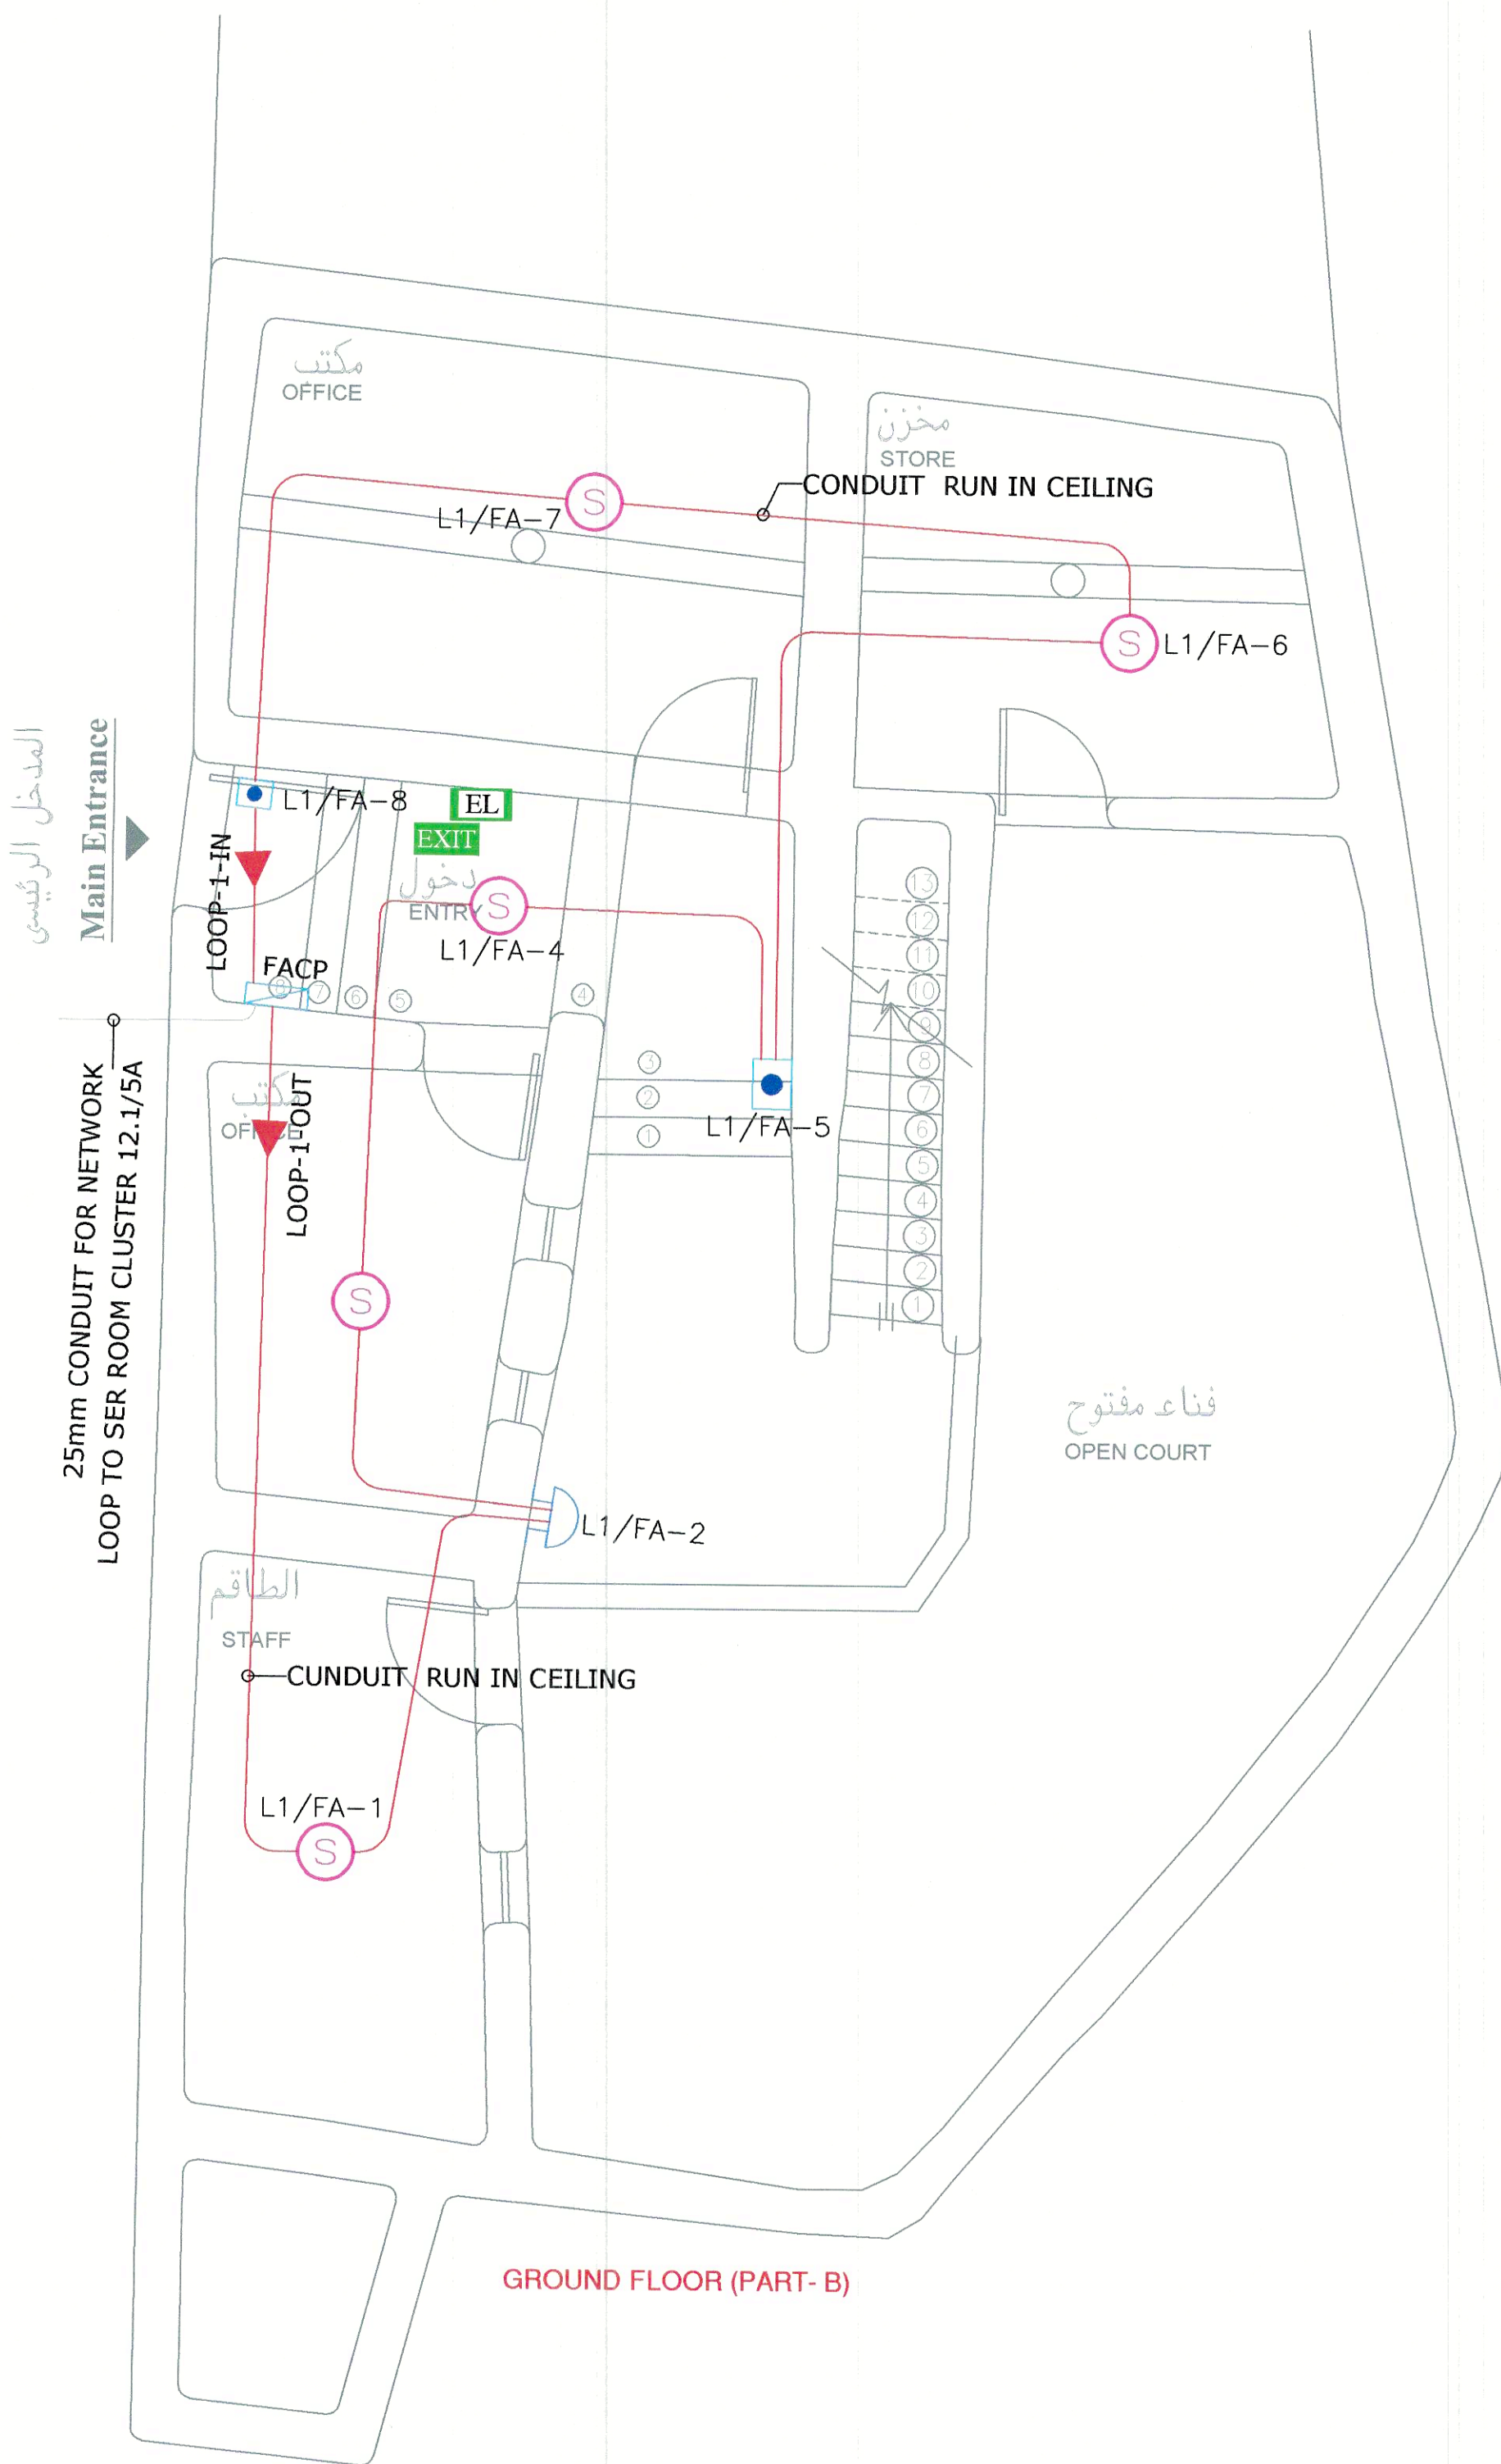


الملاحظات:

- 1- ALL DIMENSIONS ARE IN mm UNLESS OTHERWISE NOTED.
- 2- THIS DRAWING IS INTENDED TO SHOW THE GENERAL ARRANGEMENT AND LAYOUT OF THE WORKS, THE EXACT LOCATIONS SHALL BE DETERMINED BY THE DIMENSIONS OF THE APPROVED EQUIPMENT.
- 3- THE INSTALLATION OF CONDUITS SHALL COMPLY WITH THE FOLLOWING:
 - a- PVC MEDIUM DUTY FOR EMBEDDED IN WALLS, PARTITION, IN SLABS AND UNDER SREED.
 - b- EMT ABOVE FALSE CEILING AND EXPOSED INSIDE THE BUILDING.
 - c- RGS FOR EXPOSED OUTDOOR OF THE BUILDING.
 - d- STEEL FLEXIBLE FOR CONNECTION TO ALL KIND OF EQUIPMENT INSIDE THE BUILDING.
 - e- LIQUID TIGHT FLEXIBLE STEEL FOR CONNECTION TO OUTDOOR EQUIPMENT.
- 4- FOR FIRE ALARM BACK BOXES ARE OCTAGONAL STEEL BOX 4"X2 1/8" DEPTH WITH COVER.
- 5- FIRE ALARM DETECTION LOOP CABLE IS FLAME RETARDANT 2X1.5 sq. mm CABLE IS USED.
- 6- FROM CEILING BACK BOXES IN CONCRETE SLABS TO RECESSED TYPE SERVICE DETECTORS, ETC), WIRES ARE DRAWN IN STEEL FLEXIBLE CONDUIT UNLESS OTHERWISE NOTED.
- 7- UNLESS OTHERWISE SPECIFIED, ALL UNITS SHOULD BE MOUNTED AT THE FOLLOWING HEIGHT FROM THE FFL TAKEN TO THE CENTER OF THE UNIT.

FIRE ALARM MANUAL CALL POINT	: 1400mm.
FIRE ALARM SOUNDER	: 2100mm.

LEGEND:	مفتاح الرسم
SYMBOLS	DESCRIPTION
[CM]	CONTROL MODUE
PA RACK	PUBLIC ADDRESS RACK
[LS]	(6/9W) CEILING MOUNTED LOUD SPEAKER SURFACE/ SUSPENDED TYPE WITH MATCHING TRANSFORMER
PA RACK	PUBLIC ADDRESS RACK
WP	WEATHER PROOF
[S]	ADDRESSABLE SMOKE DETECTOR CEILING MOUNTED
[H]	ADDRESSABLE HEAT DETECTOR (RATE OF RISE) CEILING MOUNTED
[P]	ADDRESSABLE PULL STATION UNIT(BREAK GLASS)
[FAC]	ADDRESSABLE SOUNDER & FLASHER
[FACP]	ANALOGUE ADDRESSABLE MASTER FIRE ALARM CONTROL PANEL (1-LOOP) WITH BACKUP BATTERY.
[EXIT]	EMERGENCY EXIT LIGHT WITH THE BACKUP BATTERY 1.5 HOUR
[EL]	EMERGENCY LIGHT WITH THE BACKUP BATTERY 1.5 HOUR
[Siren]	WEATHERPROOF ALARM SIREN WITH FLASHING LIGHT

مفتاح الخريطة:

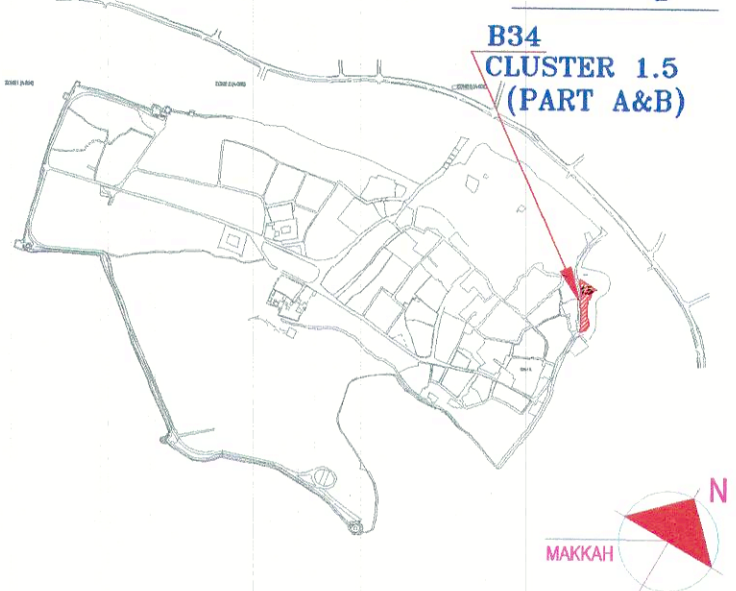

اسم المشروع:

ATTURAIIF DEVELOPMENT PROJECT

بيانات المشروع:

AS - BUILT DRAWING

المالك:



استشارى الموقع:

Riyadh Office
P.O. Box 34183
Riyadh 11468
Kingdom of Saudi Arabia
Tel: (+966) 419 1992/419 0497
Fax: (+966) 419 1134
Email: 0223388@crepproject.com
Web: www.burohappold.com
Buro Happold
Consulting Engineers

المقاول:

Freysinet S.A.
P.O.Box 6881- JEDDAH 21462
Tel: 6602365 Fax: 6602222 ABOLLAH S.A. FAX 6606503
WEB: fsa.com.sa

استشارى السلامة:

Abdullah Alkhedher Consulting Office
Riyadh, Saudi Arabia
7057 Al qadisiya st.
Al Yasmeen Dist. 13326 - 3640
Tel : 0114044177
www.amk-cons.com

مكتب عبد الله ال خضر للاستشارات الهندسية

عنوان الرسم:

BUILDING-34 (CLUSTER 1.5)
GROUND FLOOR (PART- A&B)
FIRE ALARM SYSTEM LAYOUT

المهندس المصمم	مقياس الرسم	1:50@A1
الرسم	رقم الاصدار	00
المهندس المراجع	التاريخ	07-03-2019
رقم المخطط		BN. 34-00

أمانة منطقة الرياض
إدارة رخص البناء



مشروع الدعم الفني لتدقيق مخططات
السلامة والحماية من الحريق للمنشآت
رقم العقد () لسنة ١٤٣٧هـ
مكتب دار الرياض للاستشارات الهندسية

نتائج تدقيق المخطط

التدقيق المعماري /

- ☐ مطابق ويجب تطبيق الملاحظات والتوصيات
المدونة على مخطط الدور الارضى للمنشأة .
- ☐ مطابق ويجب تطبيق الملاحظات والتوصيات
اليدوية المدونة على المخطط والواردة فى
مخطط الدور الارضى للمنشأة .
- ☐ غير مطابق

التدقيق الكهربائى /

- ☐ مطابق ويجب تطبيق الملاحظات والتوصيات
المدونة على مخطط الدور الارضى للمنشأة .
- ☐ مطابق ويجب تطبيق الملاحظات والتوصيات
اليدوية المدونة على المخطط والواردة فى
مخطط الدور الارضى للمنشأة .
- ☐ غير مطابق

التدقيق الميكانيكى /

- ☐ مطابق ويجب تطبيق الملاحظات والتوصيات
المدونة على مخطط الدور الارضى للمنشأة .
- ☐ مطابق ويجب تطبيق الملاحظات والتوصيات
اليدوية المدونة على المخطط والواردة فى
مخطط الدور الارضى للمنشأة .
- ☐ غير مطابق

نتيجة تدقيق استشارى الامانة



تم اطلاع مندوب الدفاع المدنى
دون ادنى مسئولية

الرائد المهندس / محمد فرزان الشيبانى



FIRST FLOOR PLAN




NOTES:

- الملاحظات :
- 1- ALL DIMENSIONS ARE IN mm UNLESS OTHERWISE NOTED.
 - 2- THIS DRAWING IS INTENDED TO SHOW THE GENERAL ARRANGEMENT AND LAYOUT OF THE WORKS. THE EXACT LOCATIONS SHALL BE DETERMINED BY THE DIMENSIONS OF THE APPROVED EQUIPMENT.
 - 3- THE INSTALLATION OF CONDUITS SHALL COMPLY WITH THE FOLLOWING:
 - a- PVC MEDIUM DUTY FOR EMBEDDED IN WALLS, PARTITION, IN SLABS AND UNDER SCREED
 - b- EMT ABOVE FALSE CEILING AND EXPOSED INSIDE THE BUILDING.
 - c- RGS FOR EXPOSED OUTDOOR OF THE BUILDING.
 - d- STEEL FLEXIBLE FOR CONNECTION TO ALL KIND OF EQUIPMENT INSIDE THE BUILDING
 - e- LIQUID TIGHT FLEXIBLE STEEL FOR CONNECTION TO OUTDOOR EQUIPMENT.
 - 4- FOR FIRE ALARM BACK BOXES ARE OCTAGONAL STEEL BOX 4"x2 1/8" DEPTH WITH COVER.
 - 5- FIRE ALARM DETECTION LOOP CABLE IS FLAME RETARDANT 2X1.5 sq mm CABLE IS USED.
 - 6- FROM CEILING BACK BOXES IN CONCRETE SLABS TO RECESSED TYPE SERVICES(DETECTOR'S, ETC), WIRES ARE DRAWN IN STEEL FLEXIBLE CONDUIT UNLESS OTHERWISE NOTED.
 - 7- UNLESS OTHERWISE SPECIFIED, ALL UNITS SHOULD BE MOUNTED AT THE FOLLOWING HEIGHT FROM THE FFL TAKEN TO THE CENTER OF THE UNIT:
 - FIRE ALARM MANUAL CALL POINT : 1400mm.
 - FIRE ALARM SOUNDER : 2100mm.

LEGEND:

SYMBOLS	DESCRIPTION
CM	CONTROL MODULE
PA RACK	PUBLIC ADDRESS RACK
LS	(6/9W) CEILING MOUNTED LOUD SPEAKER SURFACE/ SUSPENDED TYPE WITH MATCHING TRANSFORMER
PA RACK	PUBLIC ADDRESS RACK
WP	WEATHER PROOF
S	ADDRESSABLE SMOKE DETECTOR CEILING MOUNTED
H	ADDRESSABLE HEAT DETECTOR (RATE OF RISE) CEILING MOUNTED
⬢	ADDRESSABLE PULL STATION UNIT(BREAK GLASS)
⬢	ADDRESSABLE SOUNDER & FLASHER
FACP	ANALOGUE ADDRESSABLE MASTER FIRE ALARM CONTROL PANEL (1-LOOP) WITH BACKUP BATTERY
EXIT	EMERGENCY EXIT LIGHT WITH THE BACKUP BATTERY 1.5 HOUR
EL	EMERGENCY LIGHT WITH THE BACKUP BATTERY 1.5 HOUR
⬢	WEATHERPROOF ALARM SIREN WITH FLASHING LIGHT

KEY PLAN:

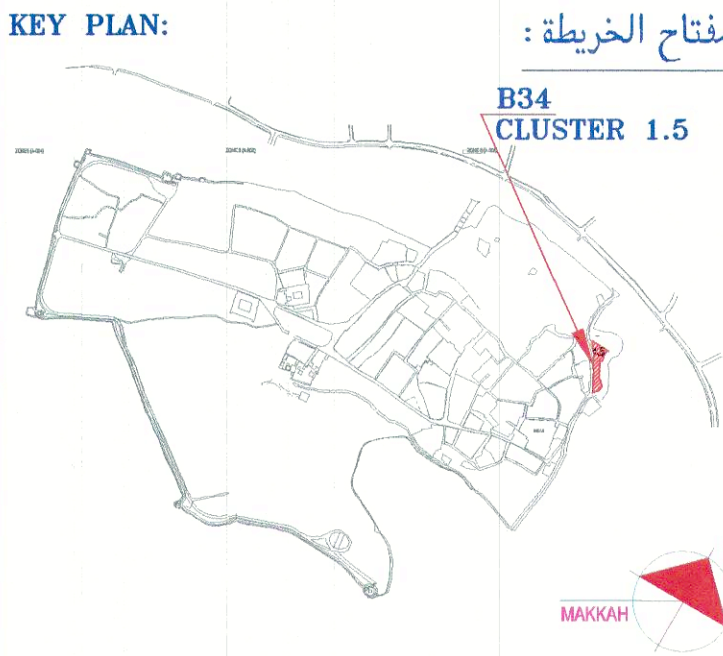

PROJECT NAME :

ATTURAIR DEVELOPMENT PROJECT

PROJECT DATA :

AS - BUILT DRAWING


OWNER :

هيئة تطوير مدينة الرياض
RIYADH DEVELOPMENT AUTHORITY



CONSULTANT :

Riyadh Office
P.O. Box 34183
Riyadh 11468
Kingdom of Saudi Arabia
Tel: (+966) 419 1992/419 0497
Fax: (+966) 419 1134
Email: 022539@burahappold.com
Web: www.burahappold.com

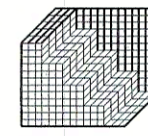

Buro Happold
Consulting Engineers

CONTRACTOR:



FREYSSINET S.A.
P.O.BOX 6881, JEDDAH 21452
Tel: 6602365 Tlx: 600722 ABOLAB SA FAX 6602503
WEB: fsa.com.sa

SAFETY CONSULTANT :

Abdullah Alkhdher Consulting Office
Riyadh, Saudi Arabia Tel. : 0114044177
7057 Al qadisiya st. www.amk-cons.com
Al Yasmeen Dist. 13326 -3640

مكتب عبد الله ال خضر للاستشارات الهندسية

DRAWING TITLE :

BUILDING-34 (CLUSTER 1.5)
FIRST FLOOR (PART- A)
FIRE ALARM SYSTEM LAYOUT

1:50@A1	مقياس الرسم	المهندس المصمم
00	رقم الاصدار	الرسم KHURSHID
07-03-2019	التاريخ	المهندس المراجع M.WAKYAN
		رقم المخطط BN 34-00

أمانة منطقة الرياض
إدارة رخص البناء



مشروع الدعم الفني لتدقيق مخططات
السلامة والحماية من الحريق للمنشآت
رقم العقد () لسنة ١٤٣٧هـ
مكتب دار الرياض للاستشارات الهندسية

نتائج تدقيق المخطط

التدقيق المعماري /

- ☐ مطابق ويجب تطبيق الملاحظات والتوصيات
المدونة على مخطط الدور الارضي للمنشأة .
- ☐ مطابق ويجب تطبيق الملاحظات والتوصيات
اليديوية المدونة على المخطط والواردة في
مخطط الدور الارضي للمنشأة .
- ☐ غير مطابق

التدقيق الكهربائي /

- يحدد المسئول عن استلام الموقع صحة تنفيذ المخططات بناء على
ظروف الموقع ومتطلبات الدفاع المدني والكود السعودي الجديد
ومواصفات الهيئة السعودية للمواصفات والمقاييس .
- صحة الحسابات الخاصة بكافة أنظمة السلامة في المنشأة تقع
مسئوليتها على المكتب المصمم ويجب أن تكون مطابقة للاكواد
المعتمدة في التصميم .
- يجب تطبيق الملاحظات الواردة في التقرير الفني .

التدقيق الميكانيكي /

- ☐ مطابق ويجب تطبيق الملاحظات والتوصيات
المدونة على مخطط الدور الارضي للمنشأة .
- ☐ مطابق ويجب تطبيق الملاحظات والتوصيات
اليديوية المدونة على المخطط والواردة في
مخطط الدور الارضي للمنشأة .
- ☐ غير مطابق

نتيجة تدقيق استشاري الامانة



تم اطلاع مندوب الدفاع المدني
دون ادنى مسئولية

الرائد المهندس / محمد فرزان الشيباني



GROUND FLOOR PLAN

NOTES:		الملاحظات :
1- ALL DIMENSIONS ARE IN mm UNLESS OTHERWISE NOTED.		
2- THIS DRAWING IS INTENDED TO SHOW THE GENERAL ARRANGEMENT AND LAYOUT OF THE WORKS. THE EXACT LOCATIONS SHALL BE DETERMINED BY THE DIMENSIONS OF THE APPROVED EQUIPMENT.		
3- THE INSTALLATION OF CONDUITS SHALL COMPLY WITH THE FOLLOWING: a- PVC MEDIUM DUTY FOR EMBEDDED IN WALLS, PARTITION, IN SLABS AND UNDER SCREED. b- EMT ABOVE FALSE CEILING AND EXPOSED INSIDE THE BUILDING. c- RGS FOR EXPOSED OUTDOOR OF THE BUILDING. d- STEEL FLEXIBLE FOR CONNECTION TO ALL KIND OF EQUIPMENT INSIDE THE BUILDING. e- LIQUID TIGHT FLEXIBLE STEEL FOR CONNECTION TO OUTDOOR EQUIPMENT.		
4- FOR FIRE ALARM BACK BOXES ARE OCTAGONAL STEEL BOX 4"2 1/8" DEPTH WITH COVER.		
5- FIRE ALARM DETECTION LOOP CABLE IS FLAME RETARDANT 2X1.5 sq mm CABLE IS USED.		
6- FROM CEILING BACK BOXES IN CONCRETE SLABS TO RECESSED TYPE SERVICES(DETECTOR'S, ETC), WIRES ARE DRAWN IN STEEL FLEXIBLE CONDUIT UNLESS OTHERWISE NOTED.		
7- UNLESS OTHERWISE SPECIFIED, ALL UNITS SHOULD BE MOUNTED AT THE FOLLOWING HEIGHT FROM THE FFL TAKEN TO THE CENTER OF THE UNIT. FIRE ALARM MANUAL CALL POINT : 1400mm. FIRE ALARM SOUNDER : 2100mm.		
LEGEND:		مفتاح الرسم
SYMBOLS	DESCRIPTION	
CM	CONTROL MODULE	
PA RACK	PUBLIC ADDRESS RACK	
LS	(6/9W) CEILING MOUNTED LOUD SPEAKER SURFACE/ SUSPENDED TYPE WITH MATCHING TRANSFORMER	
PA RACK	PUBLIC ADDRESS RACK	
WP	WEATHER PROOF	
S	ADDRESSABLE SMOKE DETECTOR CEILING MOUNTED	
H	ADDRESSABLE HEAT DETECTOR (RATE OF RISE) CEILING MOUNTED	
	ADDRESSABLE PULL STATION UNIT(BREAK GLASS)	
	ADDRESSABLE SOUNDER & FLASHER	
FACP	ANALOGUE ADDRESSABLE MASTER FIRE ALARM CONTROL PANEL (1-LOOP) WITH BACKUP BATTERY.	
EXIT	EMERGENCY EXIT LIGHT WITH BACKUP BATTERY 1.5 HOUR	
EL	EMERGENCY LIGHT WITH BACKUP BATTERY 1.5 HOUR	
	WEATHERPROOF ALARM SIREN WITH FLASHING LIGHT	
KEY PLAN:		مفتاح الخريطة :
PROJECT NAME :		اسم المشروع :
ATTURAI DEVELOPMENT PROJECT		
PROJECT DATA :		بيانات المشروع :
AS - BUILT DRAWING		
OWNER :		المالك :
 هيئة تطوير مدينة الرياض RIYADH DEVELOPMENT AUTHORITY		
CONSULTANT :		استشاري الموقع :
 Riyadh Office P.O. Box 34183 Riyadh 11468 Kingdom of Saudi Arabia Tel: (+9661) 419 1992/419 0497 Fax: (+9661) 419 1134 Email: 02753086@burohappold.com Web: www.burohappold.com		 Buro Happold Consulting Engineers
CONTRACTOR:		المقاول :
 FREYSSINET S.A. P.O.BOX 6881, JEDDAH 21452 Tel: 6602365 Tels: 607222 ABOLAB SJ. FAX 6955503 WEB: fsa.com.sa		
SAFETY CONSULTANT :		استشاري السلامة :
 Abdullah Alkhedher Consulting Office Riyadh, Saudi Arabia 7057 Al qadisiya st. Al Yasmeen Dist. 13326 - 3640 Tel. : 0114044177 www.amk-cons.com		
مكتب عبد الله ال خضر للاستشارات الهندسية		
DRAWING TITLE :		عنوان الرسم
BUILDING-39 (CLUSTER 12.1/3) GROUND FLOOR FIRE ALARM SYSTEM LAYOUT		
1:50@A1	مقياس الرسم	المهندس المصمم
00	رقم الاصدار	الرسم
07-03-2019	التاريخ	المهندس المراجع
		رقم المخطط

أمانة منطقة الرياض
إدارة رخص البناء



مشروع الدعم الفني لتدقيق مخططات
السلامة والحماية من الحريق للمنشآت
رقم العقد () لسنة ١٤٣٧هـ
مكتب دار الرياض للاستشارات الهندسية

نتائج تدقيق المخطط

التدقيق المعماري /

- ☐ مطابق ويجب تطبيق الملاحظات والتوصيات
المدونة على مخطط الدور الأرضي للمنشأة .
- ☐ مطابق ويجب تطبيق الملاحظات والتوصيات
اليديوية المدونة على المخطط والواردة في
مخطط الدور الأرضي للمنشأة .
- ☐ غير مطابق

التدقيق الكهربائي /

- ☐ مطابق ويجب تطبيق الملاحظات والتوصيات
المدونة على مخطط الدور الأرضي للمنشأة .
- ☐ مطابق ويجب تطبيق الملاحظات والتوصيات
اليديوية المدونة على المخطط والواردة في
مخطط الدور الأرضي للمنشأة .
- ☐ غير مطابق

التدقيق الميكانيكي /

- ☐ مطابق ويجب تطبيق الملاحظات والتوصيات
المدونة على مخطط الدور الأرضي للمنشأة .
- ☐ مطابق ويجب تطبيق الملاحظات والتوصيات
اليديوية المدونة على المخطط والواردة في
مخطط الدور الأرضي للمنشأة .
- ☐ غير مطابق

نتيجة تدقيق استشاري الامانة



تم اطلاع مندوب الدفاع المدني
دون ادنى مسئولية

الرائد المهندس / محمد فرزان الشيباني



FIRST FLOOR PLAN


الملاحظات :

- 1- ALL DIMENSIONS ARE IN mm UNLESS OTHERWISE NOTED.
- 2- THIS DRAWING IS INTENDED TO SHOW THE GENERAL ARRANGEMENT AND LAYOUT OF THE WORKS. THE EXACT LOCATIONS SHALL BE DETERMINED BY THE DIMENSIONS OF THE APPROVED EQUIPMENT.
- 3- THE INSTALLATION OF CONDUITS SHALL COMPLY WITH THE FOLLOWING:-
- a- PVC MEDIUM DUTY FOR EMBEDDED IN WALLS, PARTITION, IN SLABS AND UNDER SCORED.
 - b- EMT ABOVE FALSE CEILING AND EXPOSED INSIDE THE BUILDING.
 - c- RGS FOR EXPOSED OUTDOOR OF THE BUILDING.
 - d- STEEL FLEXIBLE FOR CONNECTION TO ALL KIND OF EQUIPMENT INSIDE THE BUILDING.
 - e- LIQUID TIGHT FLEXIBLE STEEL FOR CONNECTION TO OUTDOOR EQUIPMENT.
- 4- FOR FIRE ALARM BACK BOXES ARE OCTAGONAL STEEL BOX 4"X2 1/8" DEPTH WITH COVER.
- 5- FIRE ALARM DETECTION LOOP CABLE IS FLAME RETARDANT 2X1.5 sq. mm CABLE IS USED.
- 6- FROM CEILING BACK BOXES IN CONCRETE SLABS TO RECESSED TYPE, SERVICESIDE DETECTOR'S, ETC), WIRES ARE DRAWN IN STEEL FLEXIBLE CONDUIT UNLESS OTHERWISE NOTED.
- 7- UNLESS OTHERWISE SPECIFIED, ALL UNITS SHOULD BE MOUNTED AT THE FOLLOWING HEIGHT FROM THE FFL TAKEN TO THE CENTER OF THE UNIT.
- | | |
|------------------------------|----------|
| FIRE ALARM MANUAL CALL POINT | : 1400mm |
| FIRE ALARM SOUNDER | : 2100mm |

مفتاح الرسم

SYMBOLS	DESCRIPTION
CM	CONTROL MODULE
PA RACK	PUBLIC ADDRESS RACK
LS	(6/9W) CEILING MOUNTED LOUD SPEAKER SURFACE/ SUSPENDED TYPE WITH MATCHING TRANSFORMER
PA RACK	PUBLIC ADDRESS RACK
WP	WEATHER PROOF
S	ADDRESSABLE SMOKE DETECTOR CEILING MOUNTED
H	ADDRESSABLE HEAT DETECTOR (RATE OF RISE) CEILING MOUNTED
	ADDRESSABLE PULL STATION UNIT(BREAK GLASS)
	ADDRESSABLE SOUNDER & FLASHER
FACP	ANALOGUE ADDRESSABLE MASTER FIRE ALARM CONTROL PANEL (1-LOOP) WITH BACKUP BATTERY.
EXIT	EMERGENCY EXIT LIGHT WITH THE BACKUP BATTERY 1.5 HOUR
EL	EMERGENCY LIGHT WITH THE BACKUP BATTERY 1.5 HOUR
	WEATHERPROOF ALARM SIREN WITH FLASHING LIGHT

مفتاح الخريطة :

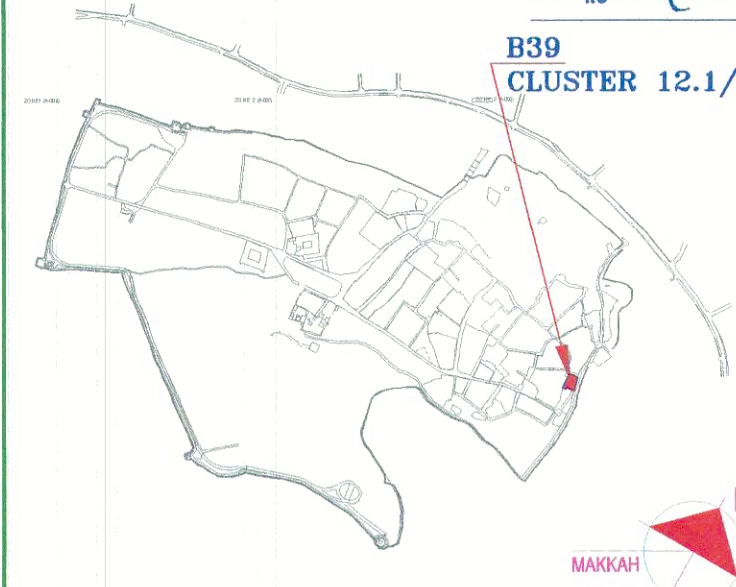

اسم المشروع :

PROJECT NAME :

ATTURAIR DEVELOPMENT PROJECT

بيانات المشروع :

PROJECT DATA :

AS - BUILT DRAWING

المالك :

OWNER :


هيئة تطوير مدينة الرياض
RIYADH DEVELOPMENT AUTHORITY



استشاري الموقع :

CONSULTANT :

Riyadh Office
P.O. Box 34183
Riyadh 11468
Kingdom of Saudi Arabia
Tel : (+966) 419 1992/419 6497
Fax : (+966) 419 1134
Email : 022539@burohappold.com
Web : www.burohappold.com

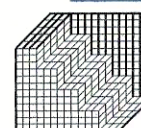

Buro Happold
Consulting Engineers

المقاول :

CONTRACTOR:



FREYSSINET S.A.
P.O.BOX 6881, JEDDAH 21462
Tel: 6632855 - Fax: 6632853
WEB: fsa.com.sa

استشاري السلامة :

SAFETY CONSULTANT :



Abdullah Alkhdher Consulting Office
Riyadh, Saudi Arabia
7057 Al Qadisiya st.
www.amk-cons.com

مكتب عبد الله ال خضير للاستشارات الهندسية

عنوان الرسم

DRAWING TITLE :

BUILDING-39 (CLUSTER 12.1/8)
FIRST FLOOR
FIRE ALARM SYSTEM LAYOUT

1:50@A1	مقياس الرسم	المهندس المصمم
00	رقم الاصدار	الرسم
07-03-2019	التاريخ	المهندس المراجع
		رقم المخطط

أمانة منطقة إدارة رخص



مشروع الدعم الفني لتدقيق
السلامة والحماية من الحرائق
رقم العقد ()
مكتب دار الرياض للاستشارات

نتائج تدقيق المصمم

التدقيق المعماري /

- ☐ مطابق ويجب تطبيق الملاحظات المدونة على مخطط الدور
- ☐ مطابق ويجب تطبيق الملاحظات المدونة على المخطط
- ☐ غير مطابق

التدقيق الكهربائي /

- يحدد المسئول عن استلام الموقع صحة ظروف الموقع ومتطلبات الدفاع المدني ومواصفات البنية السعودية للمواصفات والبنية التحتية الخاصة ببنية أنظمة مسؤولية على المكتب المصمم ويجب الاعتماد في التصميم.
- يجب تطبيق الملاحظات الواردة في التقرير

- ☐ غير مطابق

التدقيق الميكانيكي /

- ☐ مطابق ويجب تطبيق الملاحظات المدونة على مخطط الدور
- ☐ مطابق ويجب تطبيق الملاحظات المدونة على المخطط
- ☐ غير مطابق


نتيجة تدقيق استشاري



تم اطلاع مندوب الدفاع
دون الدني مسؤولية

الرائد المهندس / محمد فرزان

يجب مطابقتها بنطاق انذار الحريق مناسب

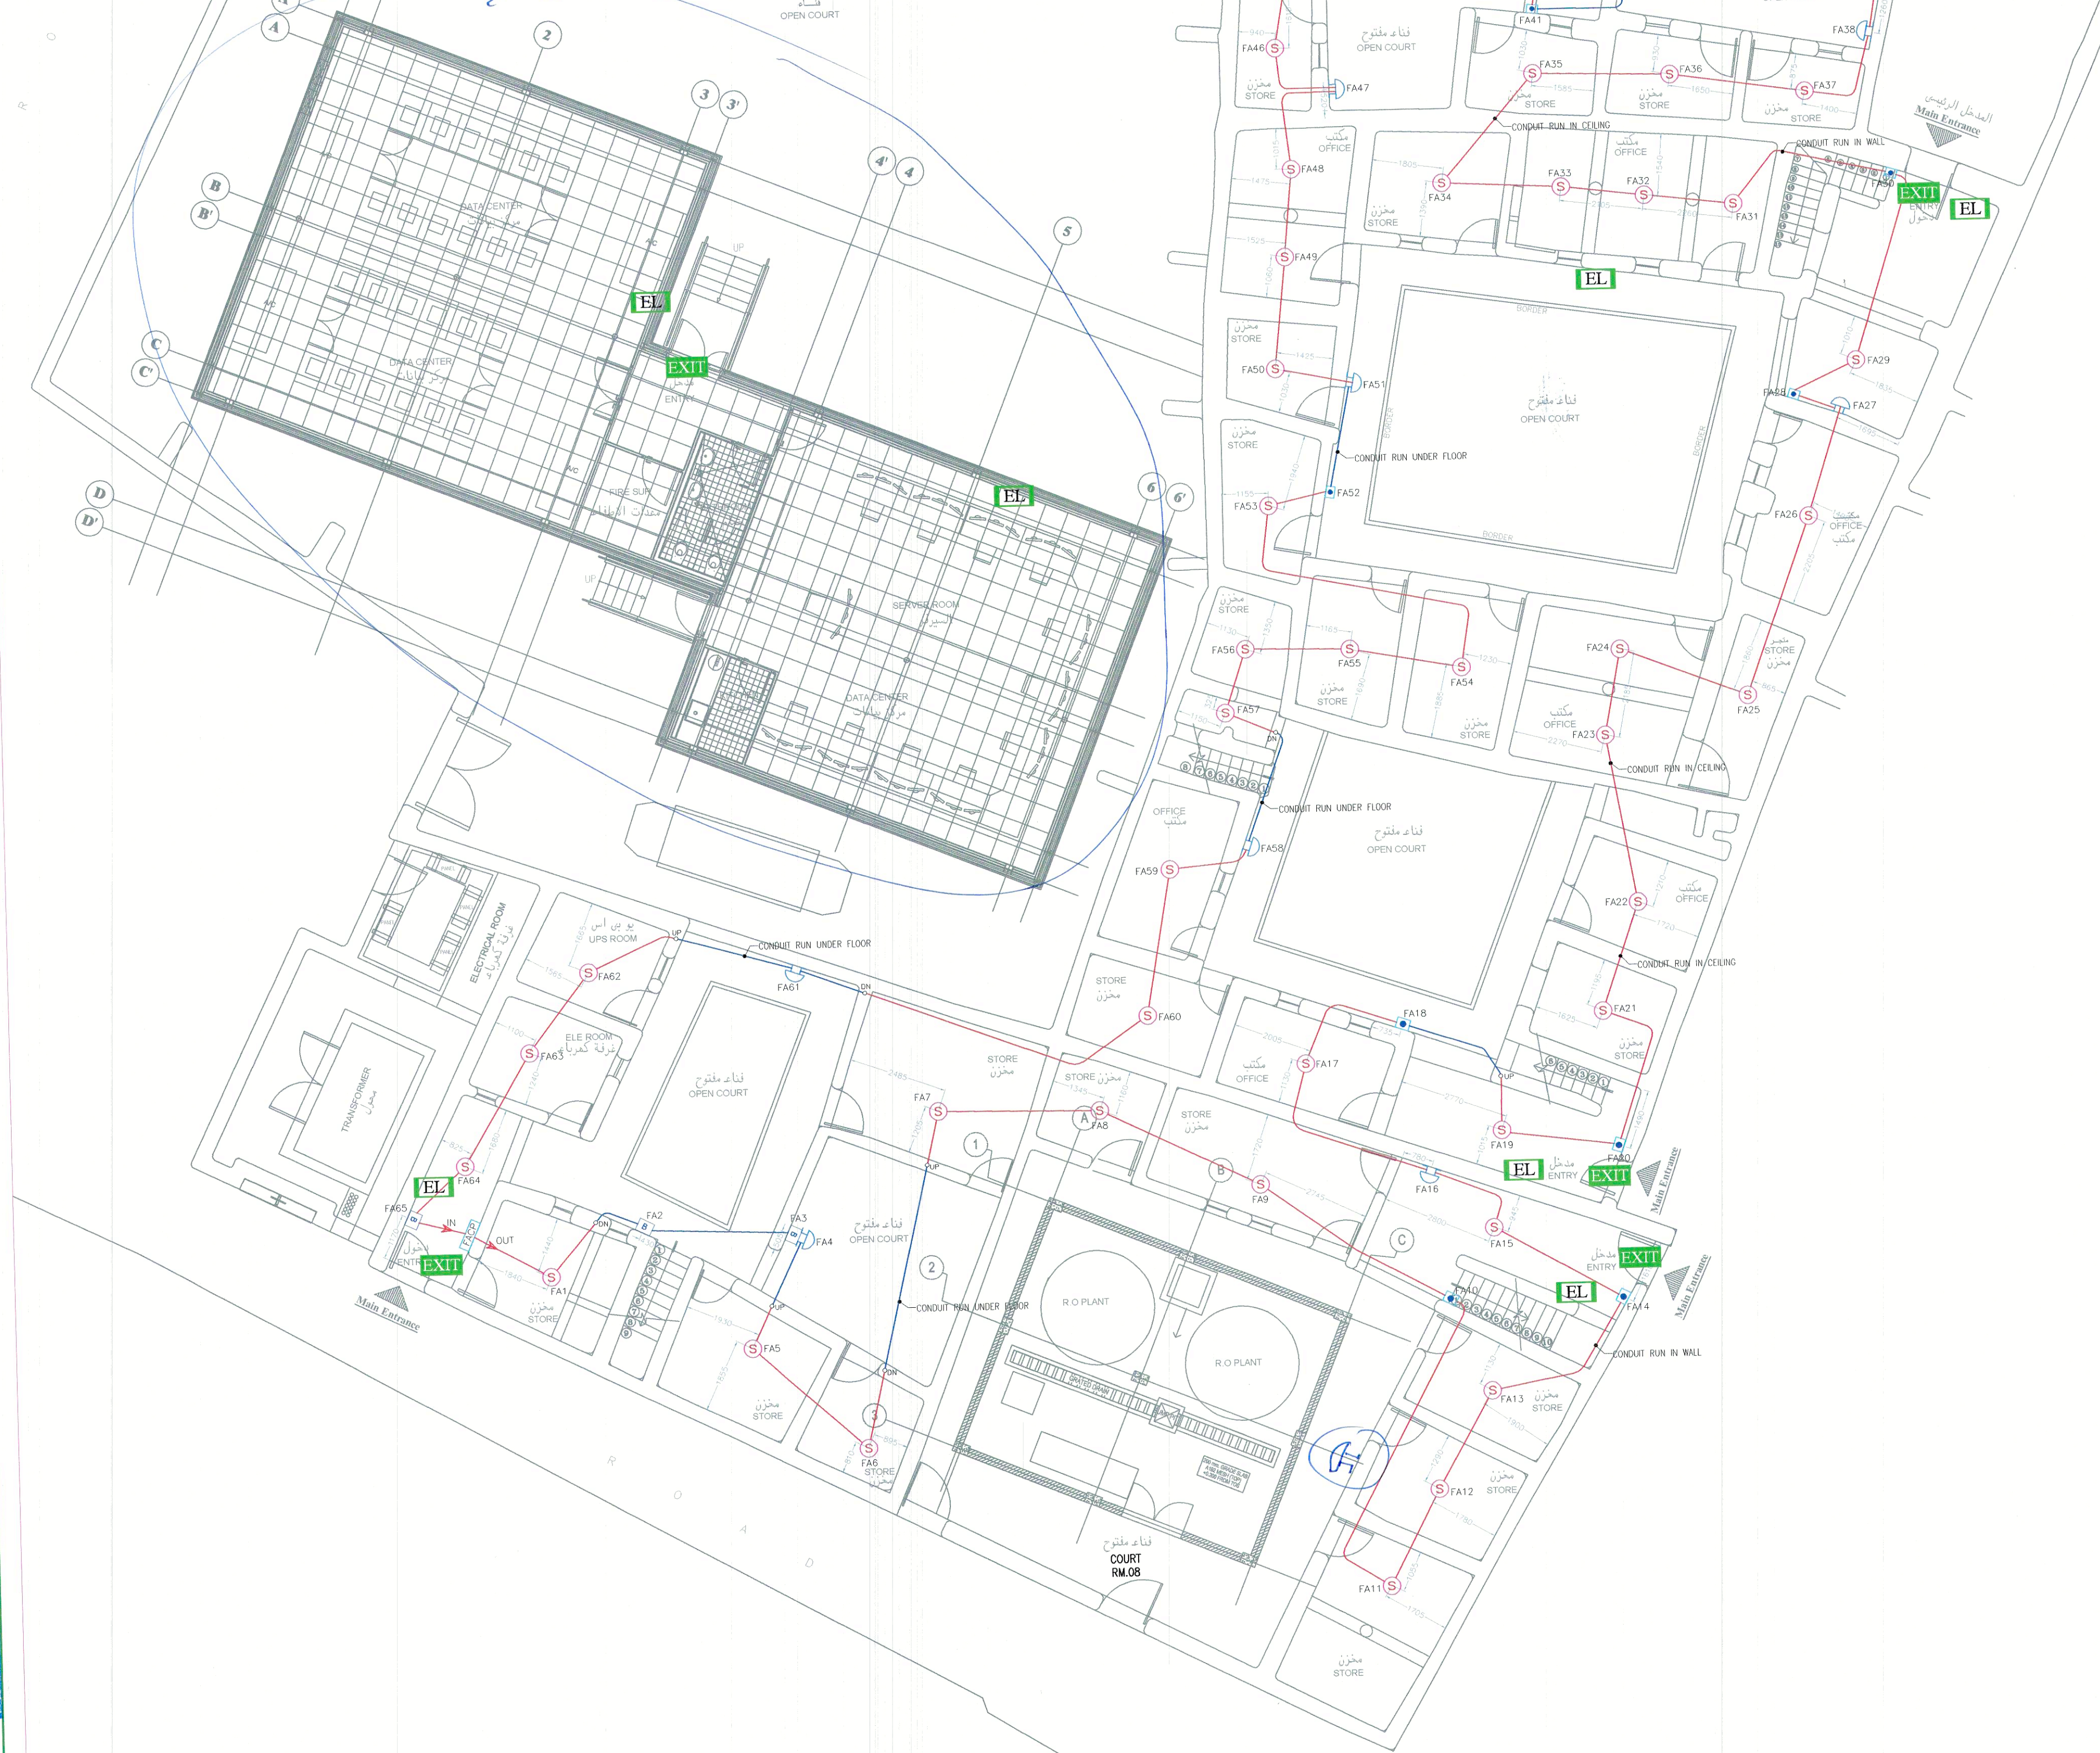


GROUND FLOOR PLAN

- NOTES:**
- 1- ALL DIMENSIONS ARE IN mm UNLESS OTHERWISE NOTED.
 - 2- THIS DRAWING IS INTENDED TO SHOW THE GENERAL ARRANGEMENT AND LAYOUT OF THE WORKS. THE EXACT LOCATIONS SHALL BE DETERMINED BY THE DIMENSIONS OF THE APPROVED EQUIPMENT.
 - 3- THE INSTALLATION OF CONDUITS SHALL COMPLY WITH THE FOLLOWING:
 - a- PVC MEDIUM DUTY FOR EMBEDDED IN WALLS, PARTITION, IN SLABS AND UNDER SCREED.
 - b- EMT ABOVE FALSE CEILING AND EXPOSED INSIDE THE BUILDING.
 - c- RUS FOR EXPOSED OUTDOOR OF THE BUILDING.
 - d- STEEL FLEXIBLE FOR CONNECTION TO ALL KIND OF EQUIPMENT INSIDE THE BUILDING.
 - e- LIQUID TIGHT FLEXIBLE STEEL FOR CONNECTION TO OUTDOOR EQUIPMENT.
 - 4- FOR FIRE ALARM BACK BOXES ARE OCTAGONAL STEEL BOX 4" x 2 1/8" DEPTH WITH COVER.
 - 5- FIRE ALARM DETECTION LOOP CABLE IS FLAME RETARDANT 2X1.5 sq mm CABLE IS USED.
 - 6- FROM CEILING BACK BOXES IN CONCRETE SLABS TO RECESSED TYPE SERVICES (DETECTOR'S, ETC), WIRES ARE DRAWN IN STEEL FLEXIBLE CONDUIT UNLESS OTHERWISE NOTED.
 - 7- UNLESS OTHERWISE SPECIFIED, ALL UNITS SHOULD BE MOUNTED AT THE FOLLOWING HEIGHT FROM THE FFL TAKEN TO THE CENTER OF THE UNIT:
 - FIRE ALARM MANUAL CALL POINT : 1400mm.
 - FIRE ALARM SOUNDER : 2100mm.

مفتاح الرسم

SYMBOLS	DESCRIPTION
CM	CONTROL MODULE
PA RACK	PUBLIC ADDRESS RACK
LS	(6/9W) CEILING MOUNTED LOUD SPEAKER SURFACE/ SUSPENDED TYPE WITH MATCHING TRANSFORMER
PA RACK	PUBLIC ADDRESS RACK
WP	WEATHER PROOF
S	ADDRESSABLE SMOKE DETECTOR CEILING MOUNTED
H	ADDRESSABLE HEAT DETECTOR (RATE OF RISE) CEILING MOUNTED
B	ADDRESSABLE PULL STATION UNIT(BREAK GLASS)
FA	ADDRESSABLE SOUNDER & FLASHER
FACP	ANALOGUE ADDRESSABLE MASTER FIRE ALARM CONTROL PANEL (1-LOOP) WITH BACKUP BATTERY.
EXIT	EMERGENCY EXIT LIGHT WITH BACKUP BATTERY 1.5 HOUR
EL	EMERGENCY LIGHT WITH BACKUP BATTERY 1.5 HOUR
SP	WEATHERPROOF ALARM SIREN WITH FLASHING LIGHT

مفتاح الخريطة:

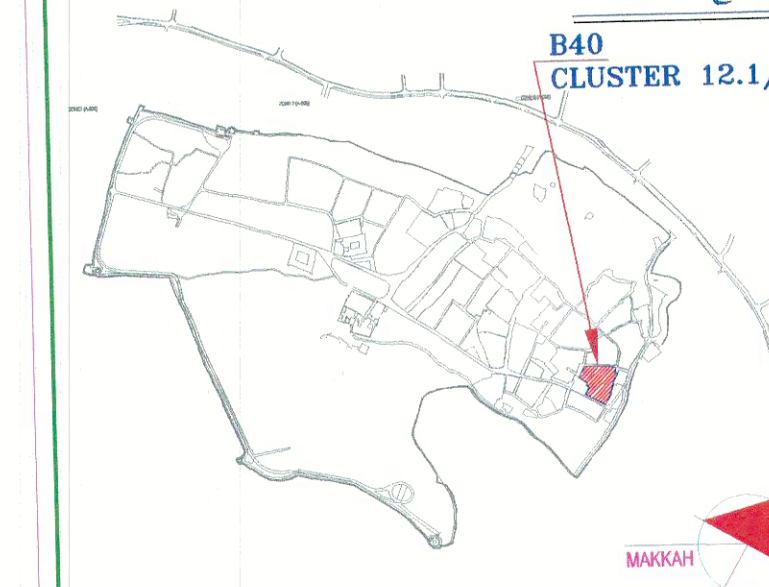

اسم المشروع:

PROJECT NAME :
ATTURAIFF DEVELOPMENT PROJECT

بيانات المشروع:

PROJECT DATA :
AS - BUILT DRAWING

المالك:

OWNER :
هيئة تطوير مدينة الرياض
RIYADH DEVELOPMENT AUTHORITY

استشاري الموقع:

CONSULTANT :
Buro Happold
Consulting Engineers

المقاول:

CONTRACTOR:
FREYSSINET S.A.
P.O.BOX. 6881, JEDDAH 21452
Tel: 6622295, Fax: 602722, ABOULAB SJ, FAX 6985503
WEB: fsa.com.sa

استشاري السلامة:

SAFETY CONSULTANT :
Abdullah Alkhedher Consulting Office
Riyadh, Saudi Arabia Tel: 0114044177
7057 Al qadisiya st. www.amk-cons.com
Al Yasmeen Dist. 13326 - 3640

عنوان الرسم:

DRAWING TITLE :
BUILDING-40 (CLUSTER 12.1/9)
GROUND FLOOR
FIRE ALARM SYSTEM LAYOUT

المهندس المصمم	مقياس الرسم	1:100@A1
الرسم	رقم الاصدار	00
المهندس المراجع	التاريخ	07-03-2019
رقم المخطط	BN. 40-00	

أمانة منطقة الرياض
إدارة رخص البناء



مشروع الدعم الفني لتدقيق مخططات
السلامة والحماية من الحريق للمنشآت
رقم العقد () لسنة ١٤٣٧هـ
مكتب دار الرياض للاستشارات الهندسية

نتائج تدقيق المخطط

التدقيق المعماري /

- ☐ مطابق ويجب تطبيق الملاحظات والتوصيات المدونة على مخطط الدور الأرضي للمنشأة .
- ☐ مطابق ويجب تطبيق الملاحظات والتوصيات اليدوية المدونة على المخطط والواردة في مخطط الدور الأرضي للمنشأة .
- ☐ غير مطابق


التدقيق الكهربائي /

- ☐ مطابق ويجب تطبيق الملاحظات والتوصيات المدونة على مخطط الدور الأرضي للمنشأة .
- ☐ مطابق ويجب تطبيق الملاحظات والتوصيات اليدوية المدونة على المخطط والواردة في مخطط الدور الأرضي للمنشأة .
- ☐ غير مطابق

التدقيق الميكانيكي /

- ☐ مطابق ويجب تطبيق الملاحظات والتوصيات المدونة على مخطط الدور الأرضي للمنشأة .
- ☐ مطابق ويجب تطبيق الملاحظات والتوصيات اليدوية المدونة على المخطط والواردة في مخطط الدور الأرضي للمنشأة .
- ☐ غير مطابق

نتيجة تدقيق استشاري الامانة

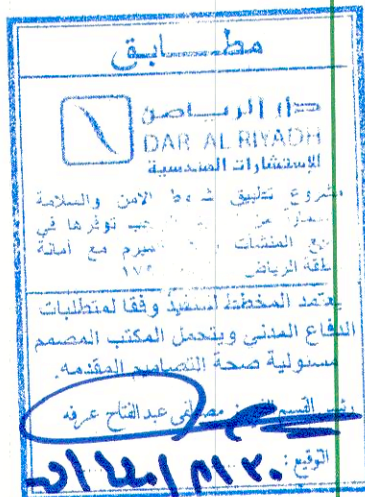

تم اطلاع مندوب الدفاع المدني
دون ادنى مسئولية

الراكد المهندس / محمد فرزان الشيباني




الملاحظات :

- 1- ALL DIMENSIONS ARE IN mm UNLESS OTHERWISE NOTED.
- 2- THIS DRAWING IS INTENDED TO SHOW THE GENERAL ARRANGEMENT AND LAYOUT OF THE WORKS. THE EXACT LOCATIONS SHALL BE DETERMINED BY THE DIMENSIONS OF THE APPROVED EQUIPMENT.
- 3- THE INSTALLATION OF CONDUITS SHALL COMPLY WITH THE FOLLOWING:
- a- PVC MEDIUM DUTY FOR EMBEDDED IN WALLS, PARTITION, IN SLABS AND UNDER SCREED.
 - b- EMT ABOVE FALSE CEILING AND EXPOSED INSIDE THE BUILDING.
 - c- RGS FOR EXPOSED OUTDOOR OF THE BUILDING.
 - d- STEEL FLEXIBLE FOR CONNECTION TO ALL KIND OF EQUIPMENT INSIDE THE BUILDING.
 - e- LIQUID TIGHT FLEXIBLE STEEL FOR CONNECTION TO OUTDOOR EQUIPMENT.
- 4- FOR FIRE ALARM BACK BOXES ARE OCTAGONAL STEEL BOX 4"X2 1/8" DEPTH WITH COVER.
- 5- FIRE ALARM DETECTION LOOP CABLE IS FLAME RETARDANT 2X1.5 sq mm CABLE IS USED.
- 6- FROM CEILING BACK BOXES IN CONCRETE SLABS TO RECESSED TYPE SERVICES(DETECTOR'S, ETC), WIRES ARE DRAWN IN STEEL FLEXIBLE CONDUIT UNLESS OTHERWISE NOTED.
- 7- UNLESS OTHERWISE SPECIFIED, ALL UNITS SHOULD BE MOUNTED AT THE FOLLOWING HEIGHT FROM THE FFL TAKEN TO THE CENTER OF THE UNIT:
- FIRE ALARM MANUAL CALL POINT : 1400mm.
 - FIRE ALARM SOUNDER : 2100mm.

مفتاح الرسم

SYMBOLS	DESCRIPTION
CM	CONTROL MODULE
PA RACK	PUBLIC ADDRESS RACK
LS	(6/9W) CEILING MOUNTED LOUD SPEAKER SURFACE/SUSPENDED TYPE WITH MATCHING TRANSFORMER
PA RACK	PUBLIC ADDRESS RACK
WP	WEATHER PROOF
S	ADDRESSABLE SMOKE DETECTOR CEILING MOUNTED
H	ADDRESSABLE HEAT DETECTOR (RATE OF RISE) CEILING MOUNTED
•	ADDRESSABLE PULL STATION UNIT(BREAK GLASS)
•	ADDRESSABLE SOUNDER & FLASHER
FACP	ANALOGUE ADDRESSABLE MASTER FIRE ALARM CONTROL PANEL (1-LOOP) WITH BACKUP BATTERY.
EXIT	EMERGENCY EXIT LIGHT WITH BACKUP BATTERY 1.5 HOUR
EL	EMERGENCY LIGHT WITH BACKUP BATTERY 1.5 HOUR
•	WEATHERPROOF ALARM SIREN WITH FLASHING LIGHT

مفتاح الخريطة :

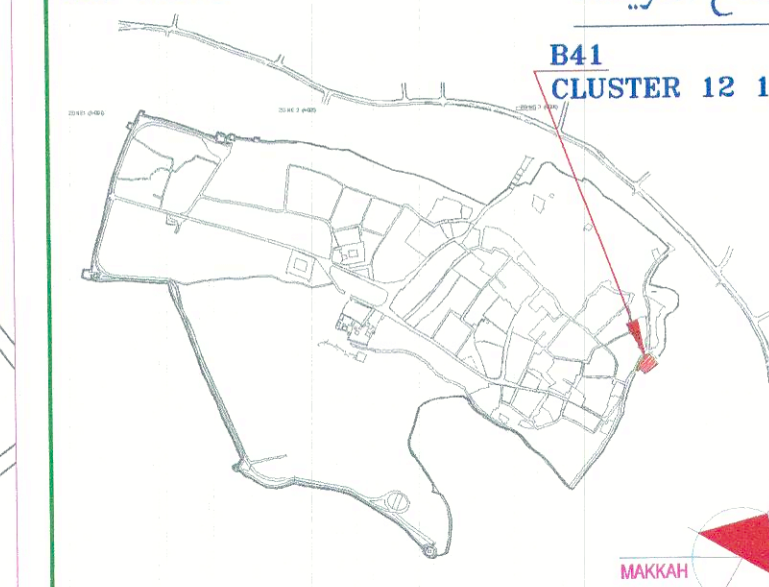

اسم المشروع :

PROJECT NAME : ATTURAF DEVELOPMENT PROJECT

بيانات المشروع :

PROJECT DATA : AS - BUILT DRAWING

المالك :



استشاري الموقع :

CONSULTANT : Buro Hoppold Consulting Engineers

المقاول :

CONTRACTOR: FREYSSINET S.A.

استشاري السلامة :

SAFETY CONSULTANT : Abdullah Alkhdher Consulting Office

عنوان الرسم

DRAWING TITLE : BUILDING-41 (CLUSTER 12.1/7) C13 GROUND FLOOR FIRE ALARM SYSTEM LAYOUT

1:50@A1	مقياس الرسم	KHURSHID	المهندس المصمم
00	رقم الاصدار	M.WAKYAN	الرسم
07-03-2019	التاريخ	BN 41-01	المهندس المراجع
			رقم المخطط

أمانة منطقة الرياض
إدارة رخص البناء



مشروع الدعم الفني لتدقيق مخططات
السلامة والحماية من الحريق للمنشآت
رقم العقد () لسنة ١٤٣٧هـ
مكتب دار الرياض للاستشارات الهندسية

نتائج تدقيق المخطط

التدقيق المعماري /

- ☐ مطابق ويجب تطبيق الملاحظات والتوصيات
المدونة على مخطط الدور الأرضي للمنشأة .
- ☐ مطابق ويجب تطبيق الملاحظات والتوصيات
اليدوية المدونة على المخطط الواردة في
مخطط الدور الأرضي للمنشأة .
- ☐ غير مطابق


التدقيق الكهربائي /

- ☒ مطابق ويجب تطبيق الملاحظات والتوصيات
المدونة على مخطط الدور الأرضي للمنشأة .
- ☐ مطابق ويجب تطبيق الملاحظات والتوصيات
اليدوية المدونة على المخطط الواردة في
مخطط الدور الأرضي للمنشأة .
- ☐ غير مطابق

التدقيق الميكانيكي /


- ☐ مطابق ويجب تطبيق الملاحظات والتوصيات
المدونة على مخطط الدور الأرضي للمنشأة .
- ☐ مطابق ويجب تطبيق الملاحظات والتوصيات
اليدوية المدونة على المخطط الواردة في
مخطط الدور الأرضي للمنشأة .
- ☐ غير مطابق

نتيجة تدقيق استشاري الامانة

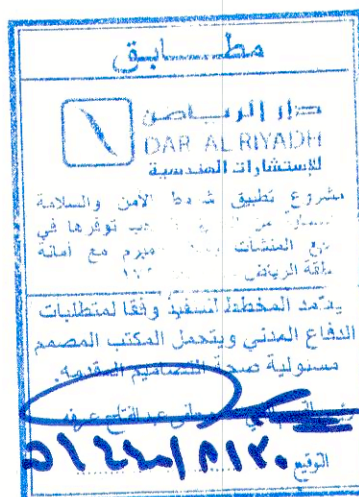

تم اطلاع مندوب الدفاع المدني
دون ادنى مسؤولية

الرائد المهندس / محمد فرزان الشيباني

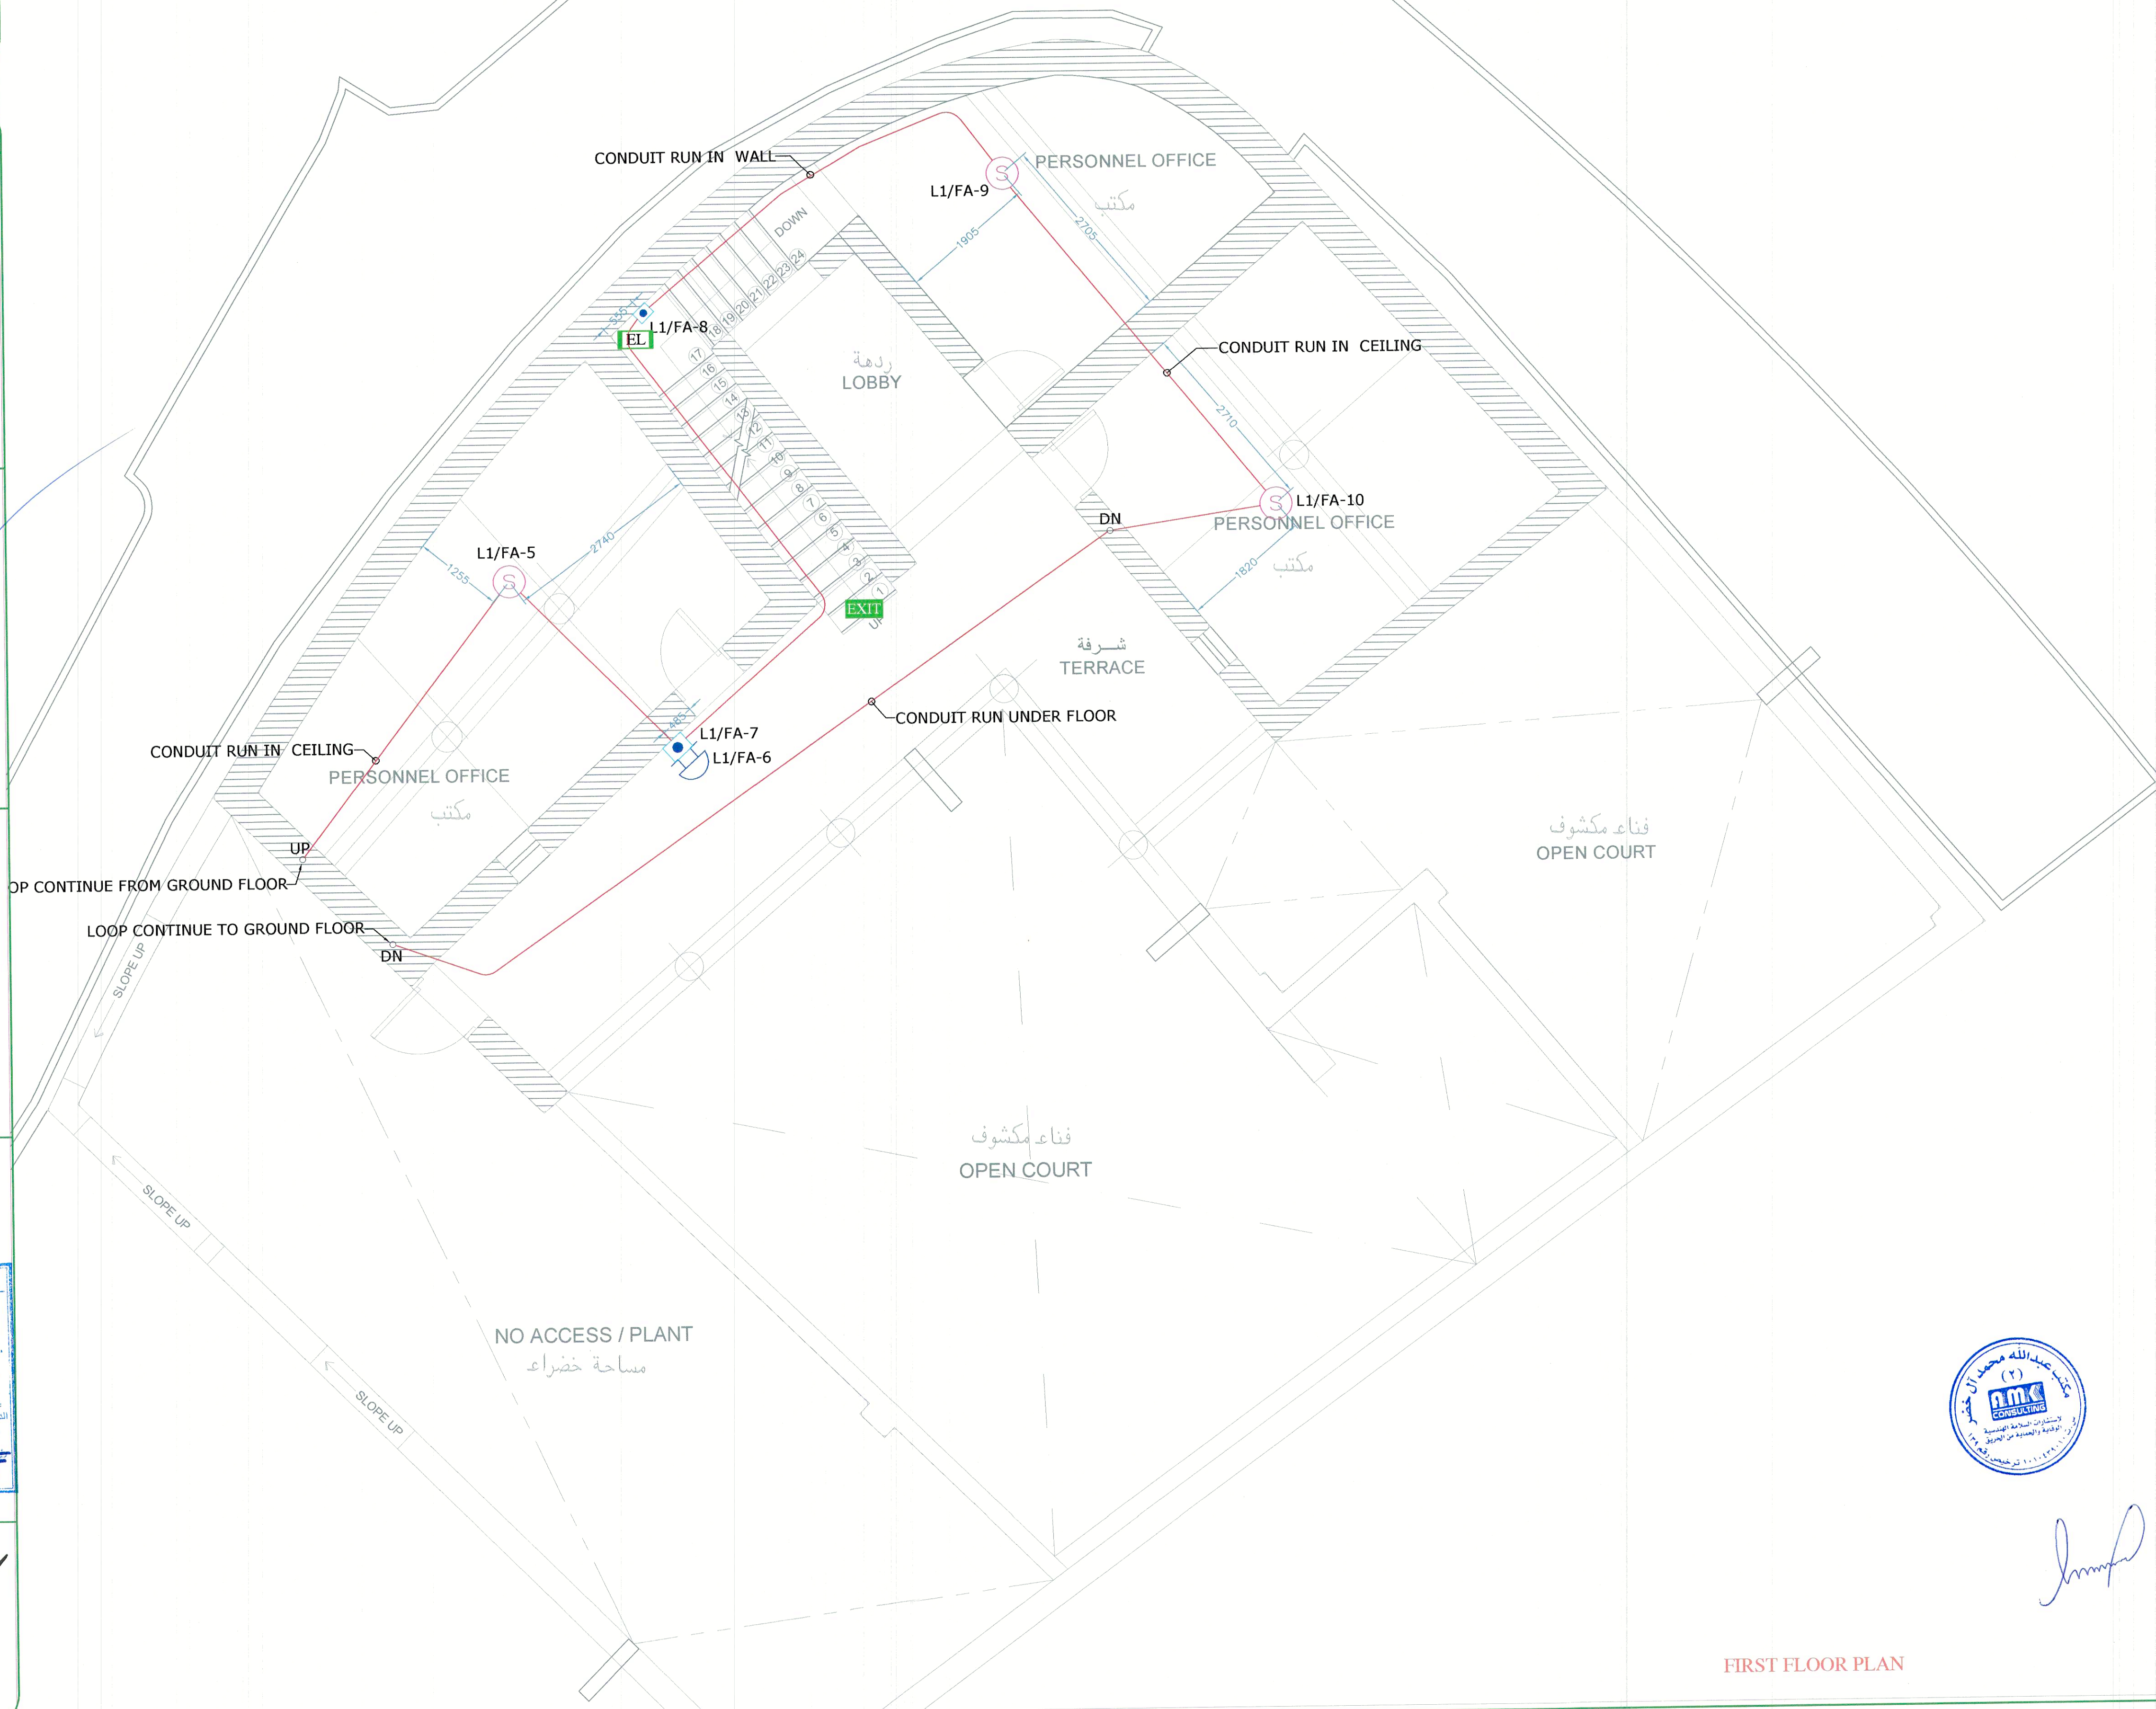

FIRST FLOOR PLAN


الملاحظات:

- NOTES:
- 1- ALL DIMENSIONS ARE IN mm UNLESS OTHERWISE NOTED.
 - 2- THIS DRAWING IS INTENDED TO SHOW THE GENERAL ARRANGEMENT AND LAYOUT OF THE WORKS. THE EXACT LOCATIONS SHALL BE DETERMINED BY THE DIMENSIONS OF THE APPROVED EQUIPMENT.
 - 3- THE INSTALLATION OF CONDUITS SHALL COMPLY WITH THE FOLLOWING:
 - a- PVC MEDIUM DUTY FOR EMBEDDED IN WALLS, PARTITION, IN SLABS AND UNDER SCREED.
 - b- EMT ABOVE FALSE CEILING AND EXPOSED INSIDE THE BUILDING.
 - c- RCS FOR EXPOSED OUTDOOR OF THE BUILDING.
 - d- STEEL FLEXIBLE FOR CONNECTION TO ALL KIND OF EQUIPMENT INSIDE THE BUILDING.
 - e- LIQUID TIGHT FLEXIBLE STEEL FOR CONNECTION TO OUTDOOR EQUIPMENT.
 - 4- FOR FIRE ALARM BACK BOXES ARE OCTAGONAL STEEL BOX 4x2 1/8" DEPTH WITH COVER.
 - 5- FIRE ALARM DETECTION LOOP CABLE IS FLAME RETARDANT 2X1.5 sq mm CABLE IS USED.
 - 6- FROM CEILING BACK BOXES IN CONCRETE SLABS TO RECESSED TYPE SERVICES(DETECTOR'S, ETC), WIRES ARE DRAWN IN STEEL FLEXIBLE CONDUIT UNLESS OTHERWISE NOTED.
 - 7- UNLESS OTHERWISE SPECIFIED, ALL UNITS SHOULD BE MOUNTED AT THE FOLLOWING HEIGHT FROM THE FFL TAKEN TO THE CENTER OF THE UNIT.
 - FIRE ALARM MANUAL CALL POINT : 1400mm.
 - FIRE ALARM SOUNDER : 2100mm.

مفتاح الرسم

SYMBOLS	DESCRIPTION
CM	CONTROL MODUE
PA RACK	PUBLIC ADDRESS RACK
LS	(6/9W) CEILING MOUNTED LOUD SPEAKER SURFACE/SUSPENDED TYPE WITH MATCHING TRANSFORMER
PA RACK	PUBLIC ADDRESS RACK
WP	WEATHER PROOF
S	ADDRESSABLE SMOKE DETECTOR CEILING MOUNTED
H	ADDRESSABLE HEAT DETECTOR (RATE OF RISE) CEILING MOUNTED
P	ADDRESSABLE PULL STATION UNIT(BREAK GLASS)
AS	ADDRESSABLE SOUNDER & FLASHER
FACP	ANALOGUE ADDRESSABLE MASTER FIRE ALARM CONTROL PANEL (1-LOOP) WITH BACKUP BATTERY.
EXIT	EMERGENCY EXIT LIGHT WITH BACKUP BATTERY 1.5 HOUR
EL	EMERGENCY LIGHT WITH BACKUP BATTERY 1.5 HOUR
WS	WEATHERPROOF ALARM SIREN WITH FLASHING LIGHT

مفتاح الخريطة:

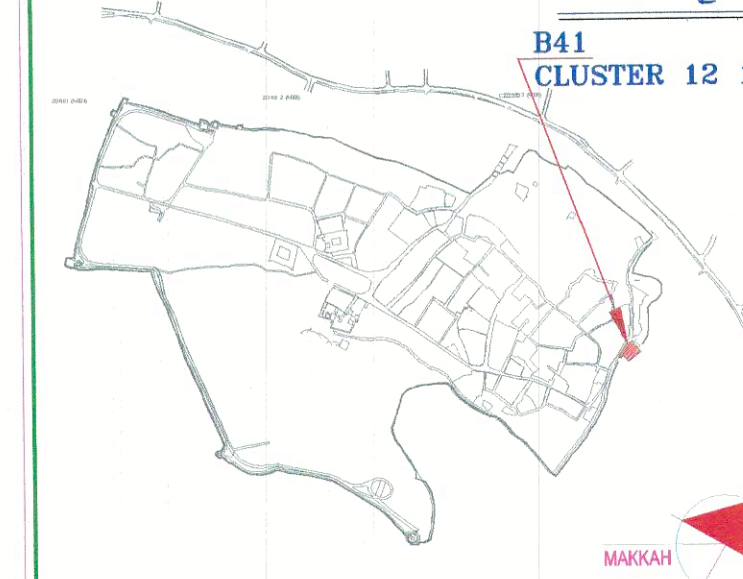

اسم المشروع:

PROJECT NAME :

ATTURAI DEVELOPMENT PROJECT

بيانات المشروع:

PROJECT DATA :

AS - BUILT DRAWING

المالك:


OWNER :



استشاري الموقع:

CONSULTANT :

Riyadh Office
P.O. Box 34183
Riyadh 11468
Kingdom of Saudi Arabia
Tel: (+966) 419 1992/419 0497
Fax: (+966) 419 1534
Email: 025539@burohappold.com
Web: www.burohappold.com

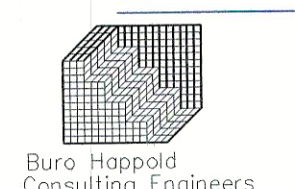


المقاول:

CONTRACTOR:



استشاري السلامة:

SAFETY CONSULTANT :

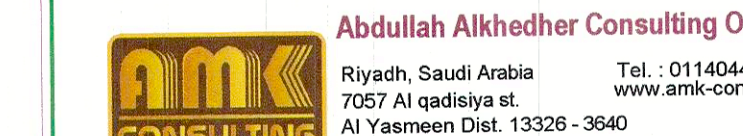

مكتب عبد الله ال خضر للاستشارات الهندسية

عنوان الرسم

DRAWING TITLE :

BUILDING-41 (CLUSTER 12.1/7) C13
FIRST FLOOR
FIRE ALARM SYSTEM LAYOUT

1:50@A1	مقياس الرسم	الرسم	المهندس المصمم
00	رقم الاصدار	M.WAKYAN	الرسم
07-03-2019	التاريخ	BN. 41-02	المهندس المراجع
			رقم المخطط

أمانة منطقة الرياض
إدارة رخص البناء



مشروع الدعم الفني لتدقيق مخططات
السلامة والحماية من الحريق للمنشآت
رقم العقد () لسنة ١٤٣٧هـ
مكتب دار الرياض للاستشارات الهندسية

نتائج تدقيق المخطط

التدقيق المعماري /

- ☐ مطابق ويجب تطبيق الملاحظات والتوصيات
المدونة على مخطط الدور الأرضي للمنشأة .
- ☐ مطابق ويجب تطبيق الملاحظات والتوصيات
اليدوية المدونة على المخطط الواردة في
مخطط الدور الأرضي للمنشأة .
- ☐ غير مطابق

التدقيق الكهربائي /

- ☐ مطابق ويجب تطبيق الملاحظات والتوصيات
المدونة على مخطط الدور الأرضي للمنشأة .
- ☐ مطابق ويجب تطبيق الملاحظات والتوصيات
اليدوية المدونة على المخطط الواردة في
مخطط الدور الأرضي للمنشأة .
- ☐ غير مطابق

التدقيق الميكانيكي /

- ☐ مطابق ويجب تطبيق الملاحظات والتوصيات
المدونة على مخطط الدور الأرضي للمنشأة .
- ☐ مطابق ويجب تطبيق الملاحظات والتوصيات
اليدوية المدونة على المخطط الواردة في
مخطط الدور الأرضي للمنشأة .
- ☐ غير مطابق

نتيجة تدقيق استشاري الامانة




تم اطلاع مندوب الدفاع المدني
دون ادنى مسئولية

الرائد المهندس / محمد فززان الشيباني

GROUND FLOOR

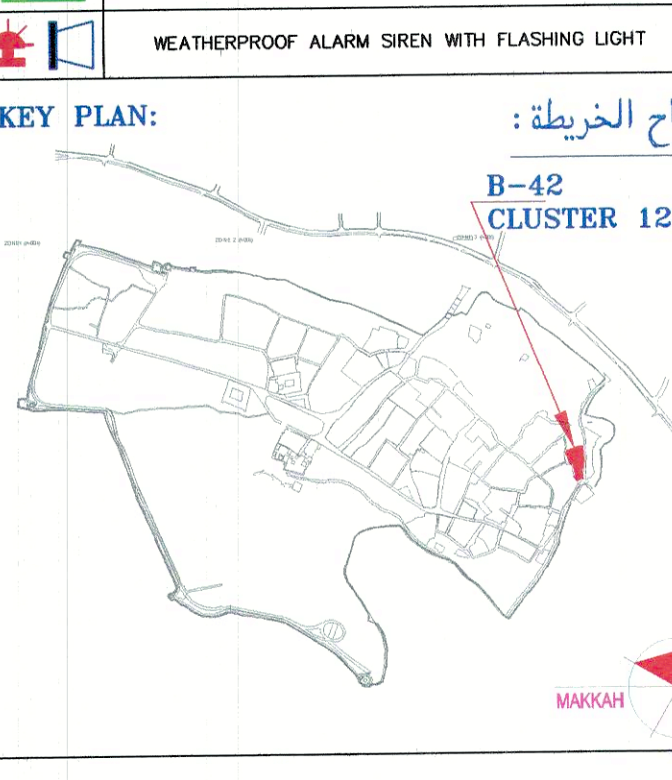

الملاحظات : NOTES:		
1- ALL DIMENSIONS ARE IN mm UNLESS OTHERWISE NOTED.		
2- THIS DRAWING IS INTENDED TO SHOW THE GENERAL ARRANGEMENT AND LAYOUT OF THE WORKS. THE EXACT LOCATIONS SHALL BE DETERMINED BY THE DIMENSIONS OF THE APPROVED EQUIPMENT.		
3- THE INSTALLATION OF CONDUITS SHALL COMPLY WITH THE FOLLOWING: a- PVC MEDIUM DUTY FOR EMBEDDED IN WALLS, PARTITION, IN SLABS AND UNDER SCREED. b- EMT ABOVE FALSE CEILING AND EXPOSED INSIDE THE BUILDING. c- RGS FOR EXPOSED OUTDOOR OF THE BUILDING. d- STEEL FLEXIBLE FOR CONNECTION TO ALL KIND OF EQUIPMENT INSIDE THE BUILDING. e- LIQUID TIGHT FLEXIBLE STEEL FOR CONNECTION TO OUTDOOR EQUIPMENT.		
4- FOR FIRE ALARM BACK BOXES ARE OCTAGONAL STEEL BOX 4"x2 1/8" DEPTH WITH COVER.		
5- FIRE ALARM DETECTION LOOP CABLE IS FLAME RETARDANT 2X1.5 sq mm CABLE IS USED.		
6- FROM CEILING BACK BOXES IN CONCRETE SLABS TO RECESSED TYPE SERVICES(DETECTOR'S, ETC), WIRES ARE DRAWN IN STEEL FLEXIBLE CONDUIT UNLESS OTHERWISE NOTED.		
7- UNLESS OTHERWISE SPECIFIED, ALL UNITS SHOULD BE MOUNTED AT THE FOLLOWING HEIGHT FROM THE FFL TAKEN TO THE CENTER OF THE UNIT. FIRE ALARM MANUAL CALL POINT : 1400mm. FIRE ALARM SOUNDER : 2100mm.		
مفتاح الرسم LEGEND:		
SYMBOLS	DESCRIPTION	
CM	CONTROL MODUE	
PA RACK	PUBLIC ADDRESS RACK	
LS	(6/9W) CEILING MOUNTED LOUD SPEAKER SURFACE/ SUSUPENDED TYPE WITH MATCHING TRANSFORMER	
PA RACK	PUBLIC ADDRESS RACK	
WP	WEATHER PROOF	
S	ADDRESSABLE SMOKE DETECTOR CEILING MOUNTED	
H	ADDRESSABLE HEAT DETECTOR (RATE OF RISE) CEILING MOUNTED	
	ADDRESSABLE PULL STATION UNIT(BREAK GLASS)	
	ADDRESSABLE SOUNDER & FLASHER	
FACP	ANALOGUE ADDRESSABLE MASTER FIRE ALARM CONTROL PANEL (1-LOOP) WITH BACKUP BATTERY.	
EXIT	EMERGENCY EXIT LIGHT WITH BACKUP BATTERY 1.5 HOUR	
EL	EMERGENCY LIGHT WITH BACKUP BATTERY 1.5 HOUR	
	WEATHERPROOF ALARM SIREN WITH FLASHING LIGHT	
مفتاح الخريطة : KEY PLAN:		
		
اسم المشروع : PROJECT NAME :		
ATTURAIIF DEVELOPMENT PROJECT		
بيانات المشروع : PROJECT DATA :		
AS - BUILT DRAWING		
المالك : OWNER :		
هيئة تطوير مدينة الرياض RIYADH DEVELOPMENT AUTHORITY		
استشاري الموقع : CONSULTANT :		
Riyadh Office P.O. Box 341 833 Riyadh 111468 Kingdom of Saudi Arabia Tel: (+9661) 419 1992/419 0497 Fax: (+9661) 418 1134 Email: 022538@burohappold.com Web: www.burohappold.com		
Buro Happold Consulting Engineers		
المقاول : CONTRACTOR:		
reyssinet SAUDI ARABIA		
FREYSSINET S.A. P.O.BOX 6881, JEDDAH 21452 Tel: 6602805 Tlx 600722 ABOLAB SJ, FAX 6626003 WEB: fsa.com.sa		
استشاري السلامة : SAFETY CONSULTANT :		
Abdullah Alkhdher Consulting Office Riyadh, Saudi Arabia Tel. : 0114044177 7057 Al qadisiya st. www.amk-cons.com Al Yasmeen Dist. 13326 - 3640		
مكتب عبد الله ال خضر للاستشارات الهندسية		
عنوان الرسم : DRAWING TITLE :		
BUILDING-42(CLUSTER 12.1/6) GROUND FLOOR FIRE ALARM SYSTEM LAYOUT		
المهندس المصمم	مقياس الرسم	1:50@A1
الرسم	KHURSHID	00
المهندس المراجع	M.WAKYAN	07-03-2019
رقم المخطط	BN. 42	

أمانة منطقة الرياض
إدارة رخص البناء



مشروع الدعم الفني لتدقيق مخططات
السلامة والحماية من الحريق للمنشآت
رقم العقد () لسنة ١٤٣٧هـ
مكتب دار الرياض للاستشارات الهندسية

نتائج تدقيق المخطط

التدقيق المعماري /

☐ مطابق ويجب تطبيق الملاحظات والتوصيات
المدونة على مخطط الدور الأرضي للمنشأة .

☐ مطابق ويجب تطبيق الملاحظات والتوصيات
اليديوية المدونة على المخطط والواردة في
مخطط الدور الأرضي للمنشأة .

☐ غير مطابق

التدقيق الكهربائي /

☐ مطابق ويجب تطبيق الملاحظات والتوصيات

- يحدد المسئول عن استلام الموقع صحة تنفيذ المخططات بناء على
ظروف الموقع ومتطلبات الدفاع المدني والكود السعودي الجديد
ومواصفات الهيئة السعودية للمواصفات والمقاييس .
- صحة الحسابات الخاصة بكافة أنظمة السلامة في المنشأة تقع
مسئوليتها على المكتب المصمم ويجب أن تكون مطابقة للكوداد
المعتمدة في التصميم.
- يجب تطبيق الملاحظات الواردة في التقرير الفني.

التدقيق الميكانيكي /

☐ مطابق ويجب تطبيق الملاحظات والتوصيات
المدونة على مخطط الدور الأرضي للمنشأة .

☐ مطابق ويجب تطبيق الملاحظات والتوصيات
اليديوية المدونة على المخطط والواردة في
مخطط الدور الأرضي للمنشأة .


☐ غير مطابق

نتيجة تدقيق استشاري الامانة



تم اطلاع مندوب الدفاع المدني
دون ادنى مسئولية

الرائد المهندس / محمد فرزان الشيباني

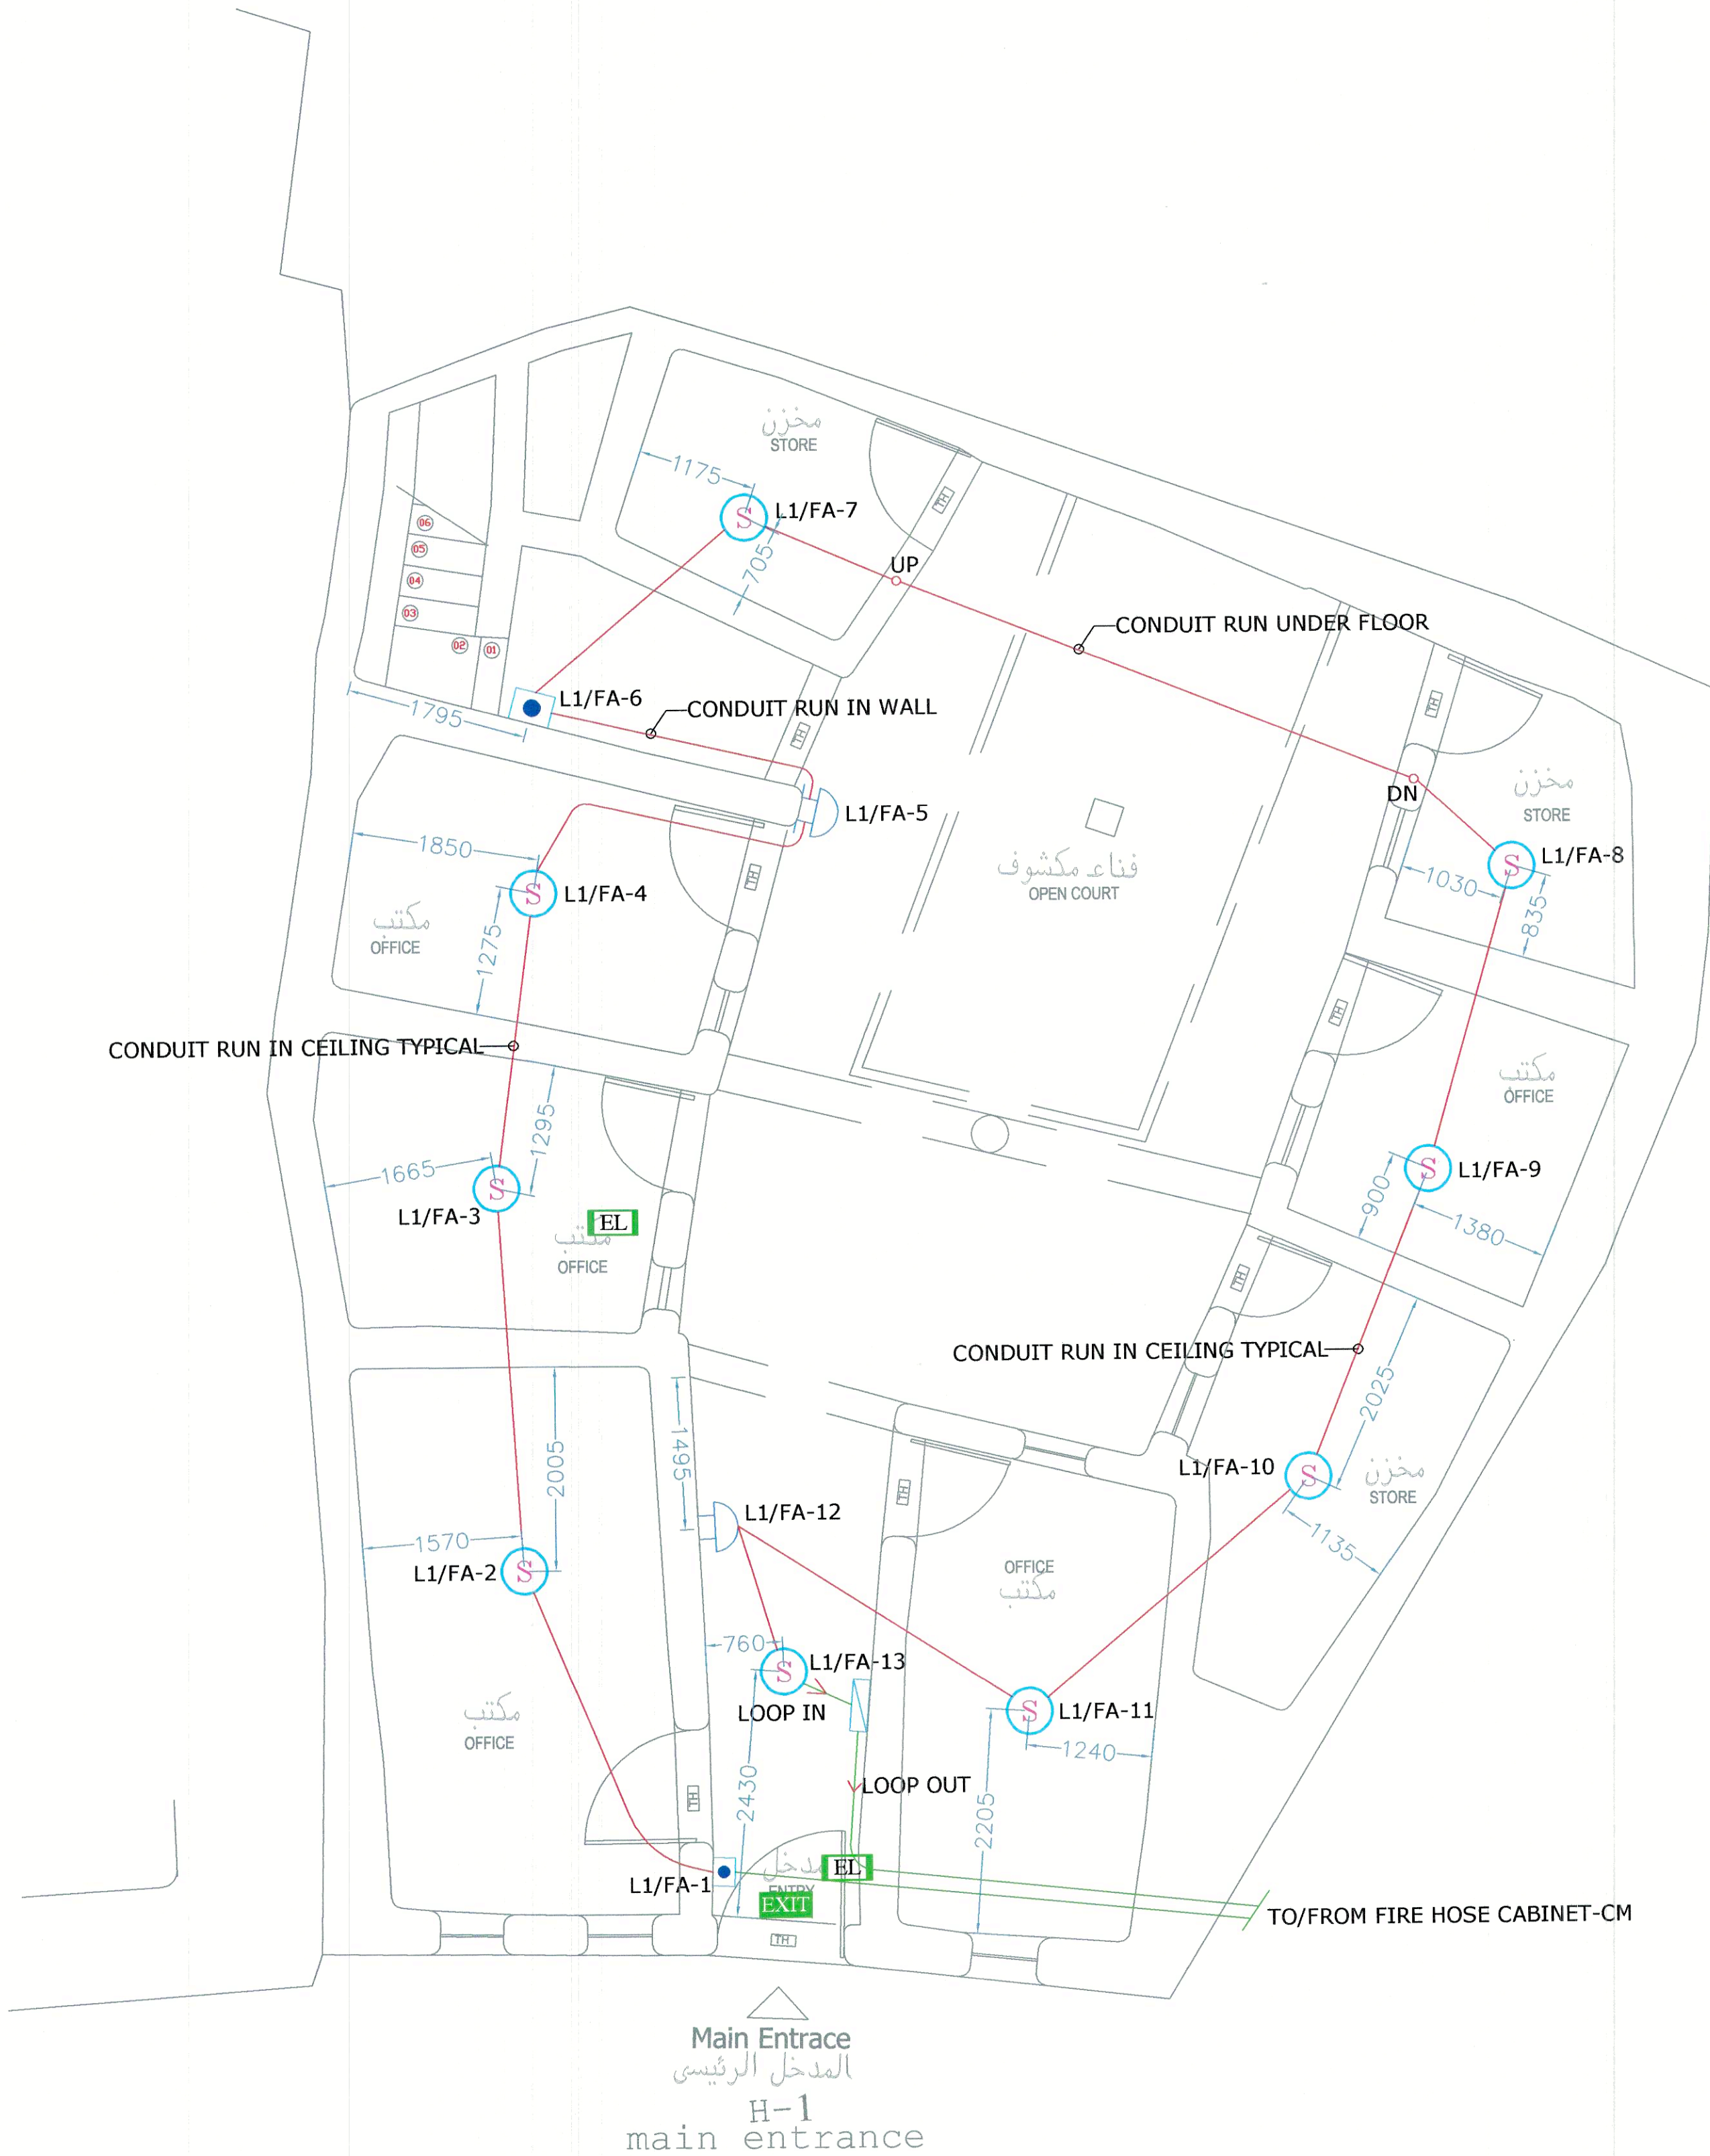


GROUND FLOOR PLAN

الملاحظات :

- 1- ALL DIMENSIONS ARE IN mm UNLESS OTHERWISE NOTED.
- 2- THIS DRAWING IS INTENDED TO SHOW THE GENERAL ARRANGEMENT AND LAYOUT OF THE WORKS. THE EXACT LOCATIONS SHALL BE DETERMINED BY THE DIMENSIONS OF THE APPROVED EQUIPMENT.
- 3- THE INSTALLATION OF CONDUITS SHALL COMPLY WITH THE FOLLOWING:
 - a- PVC MEDIUM DUTY FOR EMBEDDED IN WALLS, PARTITION, IN SLABS AND UNDER SLORED.
 - b- EMT ABOVE FALSE CEILING AND EXPOSED INSIDE THE BUILDING.
 - c- RGS FOR EXPOSED OUTDOOR OF THE BUILDING.
 - d- STEEL FLEXIBLE FOR CONNECTION TO ALL KIND OF EQUIPMENT INSIDE THE BUILDING.
 - e- LIQUID TIGHT FLEXIBLE STEEL FOR CONNECTION TO OUTDOOR EQUIPMENT.
- 4- FOR FIRE ALARM BACK BOXES ARE OCTAGONAL STEEL BOX 4"x2 1/8" DEPTH WITH COVER.
- 5- FIRE ALARM DETECTION LOOP CABLE IS FLAME RETARDANT 2X1.5 sq mm CABLE IS USED.
- 6- FROM CEILING BACK BOXES IN CONCRETE SLABS TO RECESSED TYPE SERVICES(DETECTOR'S, ETC), WIRES ARE DRAWN IN STEEL FLEXIBLE CONDUIT UNLESS OTHERWISE NOTED.
- 7- UNLESS OTHERWISE SPECIFIED, ALL UNITS SHOULD BE MOUNTED AT THE FOLLOWING HEIGHT FROM THE FFL TAKEN TO THE CENTER OF THE UNIT.
 - FIRE ALARM MANUAL CALL POINT : 1400mm.
 - FIRE ALARM SOUNDER : 2100mm.

مفتاح الرسم	
SYMBOLS	DESCRIPTION
CM	CONTROL MODUE
PA RACK	PUBLIC ADDRESS RACK
LS	(6/9W) CEILING MOUNTED LOUD SPEAKER SURFACE/ SUSPENDED TYPE WITH MATCHING TRANSFORMER
PA RACK	PUBLIC ADDRESS RACK
WP	WEATHER PROOF
S	ADDRESSABLE SMOKE DETECTOR CEILING MOUNTED
H	ADDRESSABLE HEAT DETECTOR (RATE OF RISE) CEILING MOUNTED
	ADDRESSABLE PULL STATION UNIT(BREAK GLASS)
	ADDRESSABLE SOUNDER & FLASHER
FACP	ANALOGUE ADDRESSABLE MASTER FIRE ALARM CONTROL PANEL (1-LOOP) WITH BACKUP BATTERY.
EXIT	EMERGENCY EXIT LIGHT WITH THE BACKUP BATTERY 1.5 HOUR
EL	EMERGENCY LIGHT WITH THE BACKUP BATTERY 1.5 HOUR
	WEATHERPROOF ALARM SIREN WITH FLASHING LIGHT

مفتاح الخريطة :

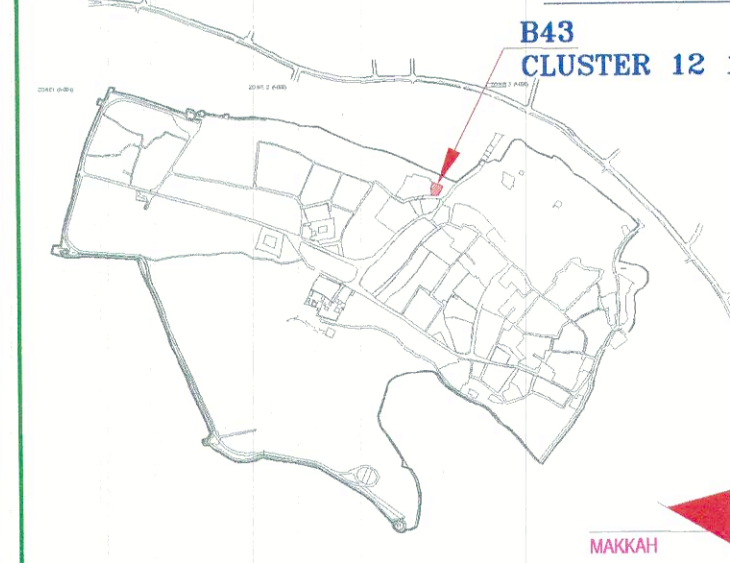

اسم المشروع :

PROJECT NAME : ATTURAIK DEVELOPMENT PROJECT

بيانات المشروع :

PROJECT DATA : AS - BUILT DRAWING

المالك :



استشاري الموقع :

CONSULTANT :
Riyadh Office
P.O. Box 34183
Riyadh 11468
Kingdom of Saudi Arabia
Tel: (+966) 419 1992 / 419 0497
Fax: (+966) 419 1134
Email: 022539@burhappold.com
Web: www.burhappold.com
Buro Hoppold Consulting Engineers

المقاول :

CONTRACTOR: FREYSSINET S.A.
P.O.BOX 6881 - JEDDAH 21452
Tel: 6602262 Tlx: 60722 ABOLAB SJ. FAX 666503
WEB: fsa.com.sa

استشاري السلامة :

SAFETY CONSULTANT :
Abdullah Alkhdher Consulting Office
Riyadh, Saudi Arabia Tel.: 0114044177
7057 Al qadisiya st. www.amk-corp.com
Al Yasmeen Dist. 13326 - 3640

مكتب عبد الله ال خضر للاستشارات الهندسية

عنوان الرسم

DRAWING TITLE :
BUILDING-43 (CLUSTER 12.1/2) C13
GROUND FLOOR
FIRE ALARM SYSTEM LAYOUT

المهندس المصمم	مقياس الرسم	1:50@A1
الرسم	KHURSHID	00
المهندس المراجع	M.WAKYAN	07-03-2019
رقم المخطط	BN. 43-00	

أمانة منطقة الرياض إدارة رخص البناء



مشروع الدعم الفني لتدقيق مخططات
السلامة والحماية من الحريق للمنشآت
رقم العقد () لسنة ١٤٣٧هـ
مكتب دار الرياض للاستشارات الهندسية

نتائج تدقيق المخطط

التدقيق المعماري /

☐ مطابق ويجب تطبيق الملاحظات والتوصيات
المدونة على مخطط الدور الأرضي للمنشأة .

☐ مطابق ويجب تطبيق الملاحظات والتوصيات
اليديوية المدونة على المخطط والواردة في
مخطط الدور الأرضي للمنشأة .

☐ غير مطابق

التدقيق الكهربائي /

☐ مطابق ويجب تطبيق الملاحظات والتوصيات

يحدد المسئول عن استلام الموقع صحة تنفيذ المخططات بناء على
ظروف الموقع ومتطلبات النفاذ المدني والكود السعودي الجديد
ومواصفات اللجنة السعودية للمواصفات والمقاييس .

صحة الحسابات الخاصة بكافة أنظمة السلامة في المنشأة تقع
مسئوليتها على المكتب المصمم ويجب أن تكون مطابقة للاكواد
المتتمدة في التصميم .

يجب تطبيق الملاحظات الواردة في التقرير الفني .
ب .

التدقيق الميكانيكي /

☐ مطابق ويجب تطبيق الملاحظات والتوصيات
المدونة على مخطط الدور الأرضي للمنشأة .

☐ مطابق ويجب تطبيق الملاحظات والتوصيات
اليديوية المدونة على المخطط والواردة في
مخطط الدور الأرضي للمنشأة .


☐ غير مطابق

نتيجة تدقيق استشاري الامانة



تم اطلاع مندوب الدفاع المدني
دون ادنى مسئولية

الرائد المهندس / محمد فرزان الشيباني

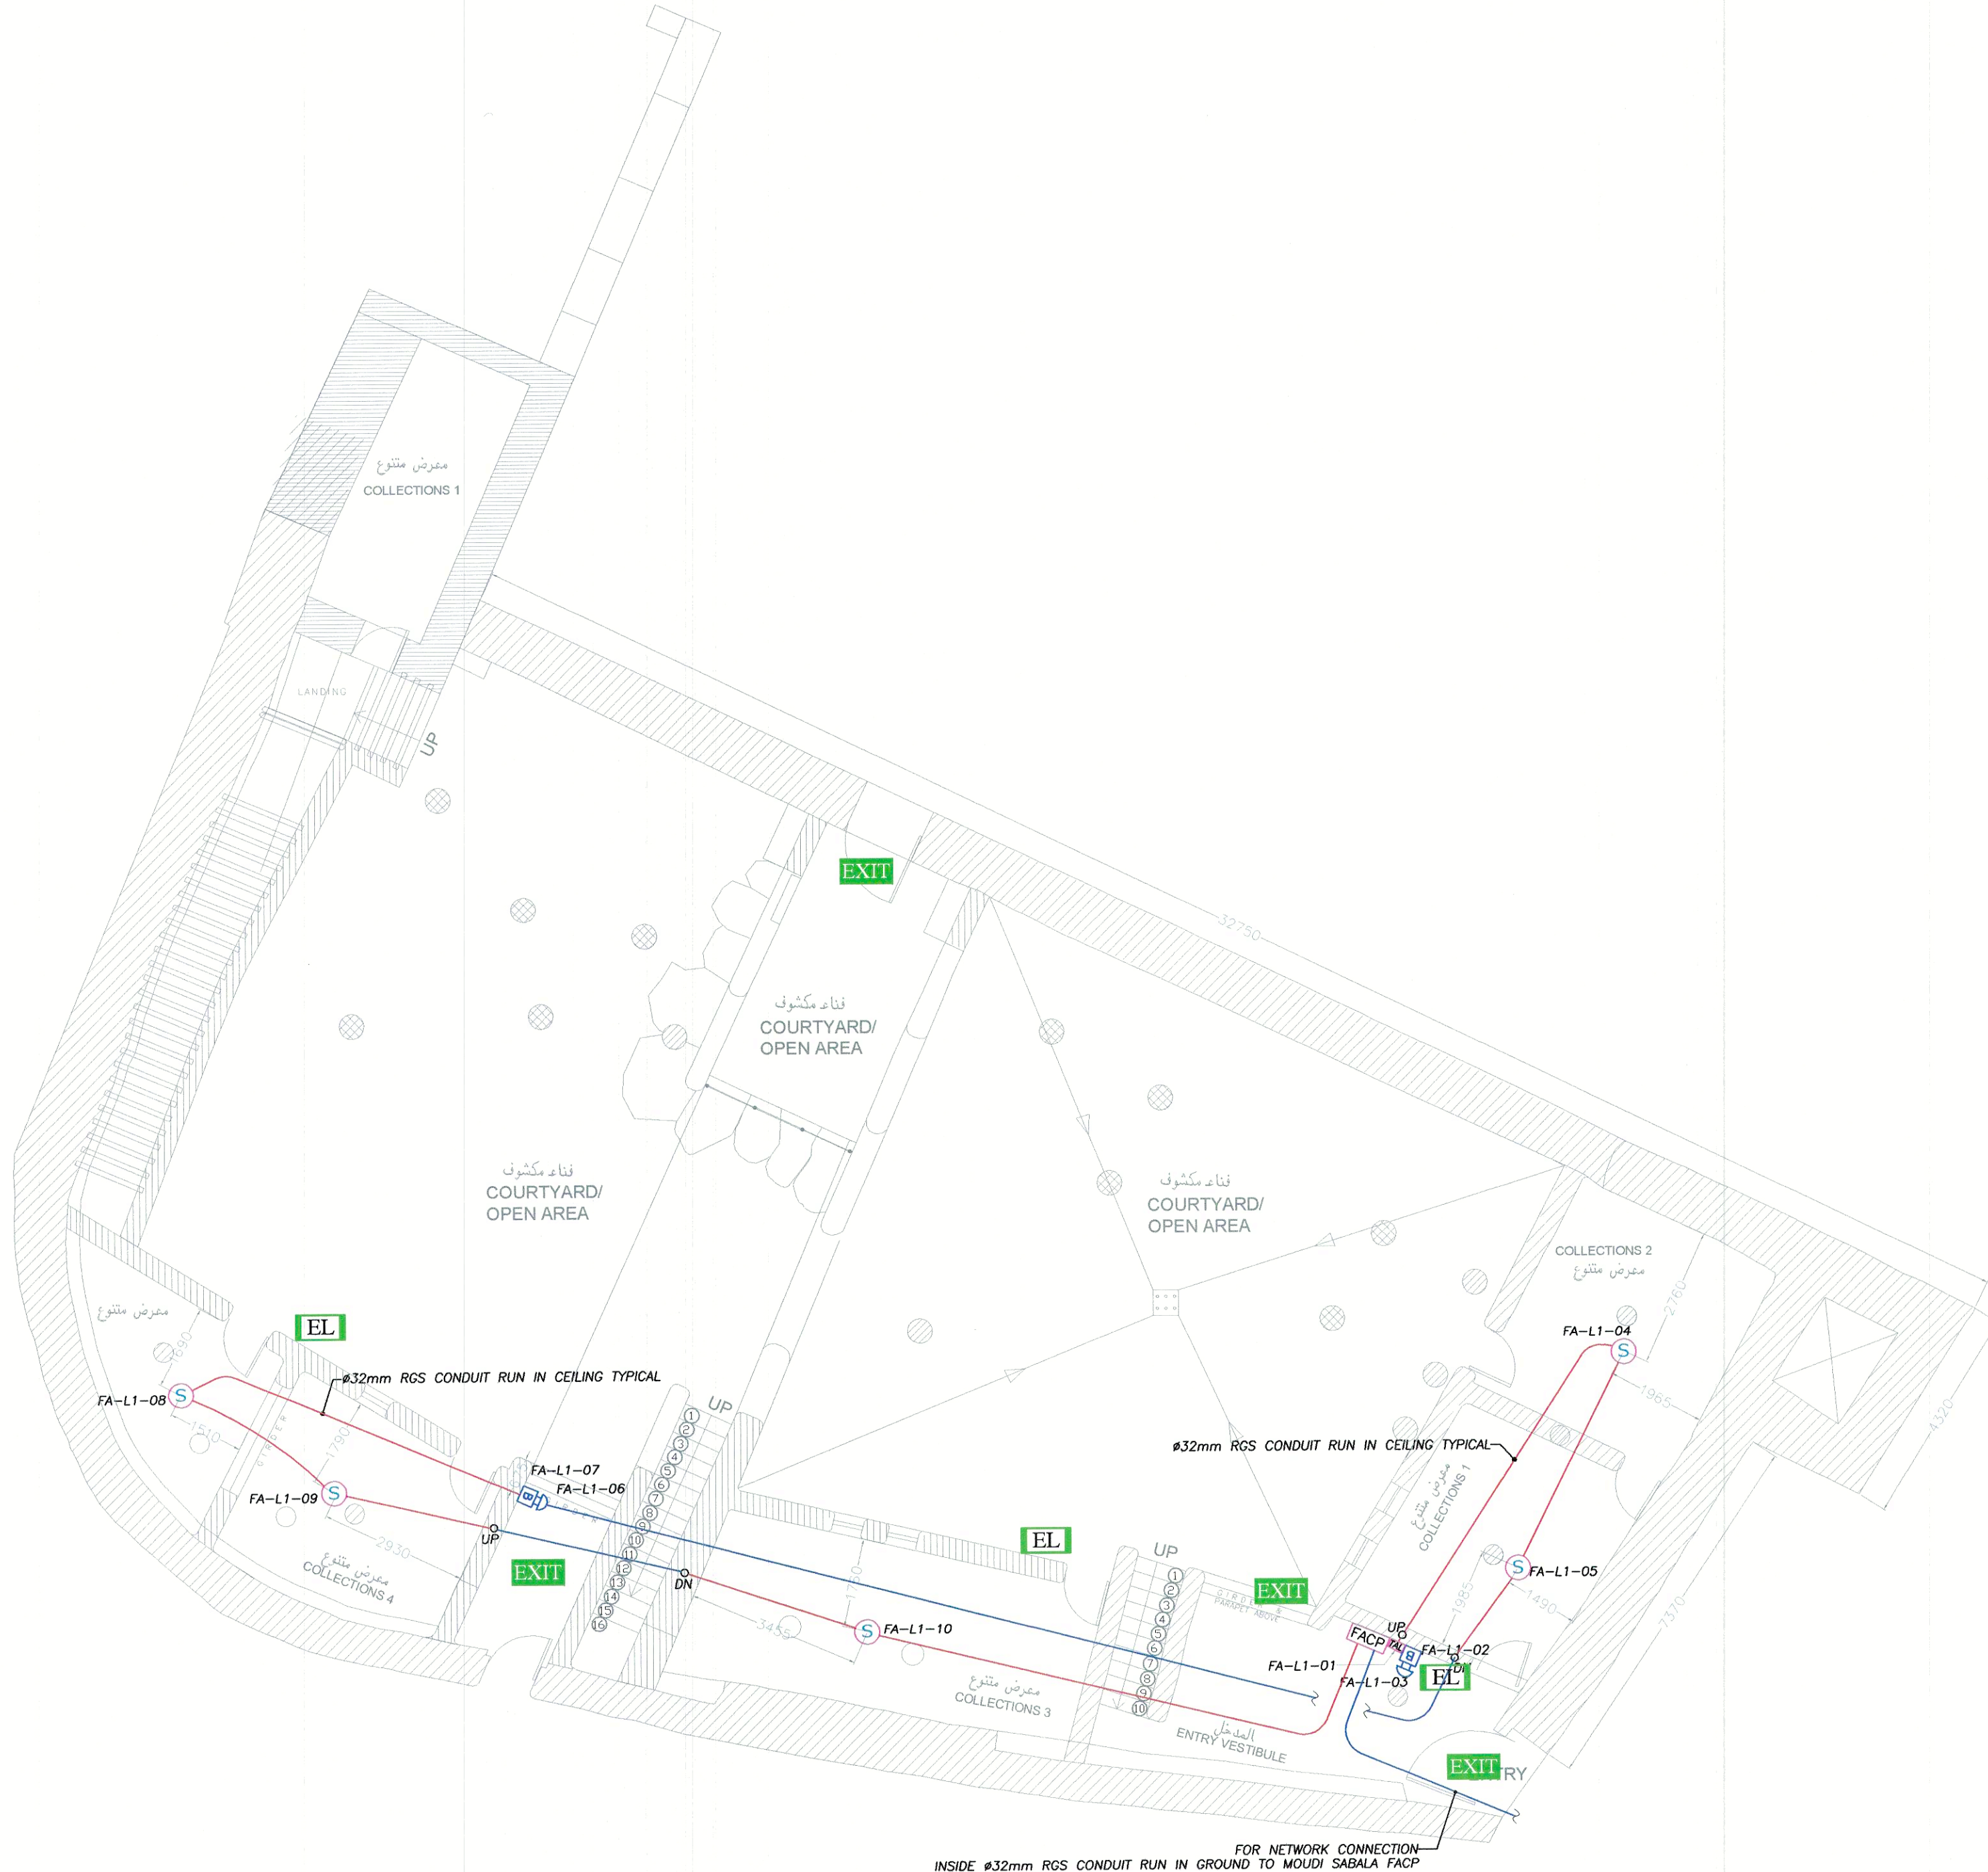


GROUND FLOOR

NOTES: الملاحظات :

- 1- ALL DIMENSIONS ARE IN mm UNLESS OTHERWISE NOTED.
- 2- THIS DRAWING IS INTENDED TO SHOW THE GENERAL ARRANGEMENT AND LAYOUT OF THE WORKS. THE EXACT LOCATIONS SHALL BE DETERMINED BY THE DIMENSIONS OF THE APPROVED EQUIPMENT.
- 3- THE INSTALLATION OF CONDUITS SHALL COMPLY WITH THE FOLLOWING:
 - a- PVC MEDIUM DUTY FOR EMBEDDED IN WALLS, PARTITION, IN SLABS AND UNDER SOURED.
 - b- EMT ABOVE FALSE CEILING AND EXPOSED INSIDE THE BUILDING.
 - c- RGS FOR EXPOSED OUTDOOR OF THE BUILDING.
 - d- STEEL FLEXIBLE FOR CONNECTION TO ALL KIND OF EQUIPMENT INSIDE THE BUILDING.
 - e- LIQUID TIGHT FLEXIBLE STEEL FOR CONNECTION TO OUTDOOR EQUIPMENT.
- 4- FOR FIRE ALARM BACK BOXES ARE OCTAGONAL STEEL BOX 4"x2 1/8" DEPTH WITH COVER.
- 5- FIRE ALARM DETECTION LOOP CABLE IS FLAME RETARDANT 2x1.5 sq mm CABLE IS USED.
- 6- FROM CEILING BACK BOXES IN CONCRETE SLABS TO RECESSED TYPE SERVICES(DETECTOR'S, ETC), WIRES ARE DRAWN IN STEEL FLEXIBLE CONDUIT UNLESS OTHERWISE NOTED.
- 7- UNLESS OTHERWISE SPECIFIED, ALL UNITS SHOULD BE MOUNTED AT THE FOLLOWING HEIGHT FROM THE FFL TAKEN TO THE CENTER OF THE UNIT.
 - FIRE ALARM MANUAL CALL POINT : 1400mm.
 - FIRE ALARM SOUNDER : 2100mm.

مفتاح الرسم	
SYMBOLS	DESCRIPTION
[CM]	CONTROL MODUE
PA RACK	PUBLIC ADDRESS RACK
[LS]	(6/9W) CEILING MOUNTED LOUD SPEAKER SURFACE/ SUSUPENDED TYPE WITH MATCHING TRANSFORMER
PA RACK	PUBLIC ADDRESS RACK
WP	WEATHER PROOF
[S]	ADDRESSABLE SMOKE DETECTOR CEILING MOUNTED
[H]	ADDRESSABLE HEAT DETECTOR (RATE OF RISE) CEILING MOUNTED
[B]	ADDRESSABLE PULL STATION UNIT(BREAK GLASS)
[FL]	ADDRESSABLE SOUNDER & FLASHER
[FACP]	ANALOGUE ADDRESSABLE MASTER FIRE ALARM CONTROL PANEL (1=LOOP) WITH BACKUP BATTERY.
[EXIT]	EMERGENCY EXIT LIGHT WITH BACKUP BATTERY 1.5 HOUR
[EL]	EMERGENCY LIGHT WITH BACKUP BATTERY 1.5 HOUR
[SIREN]	WEATHERPROOF ALARM SIREN WITH FLASHING LIGHT

KEY PLAN: مفتاح الخريطة :

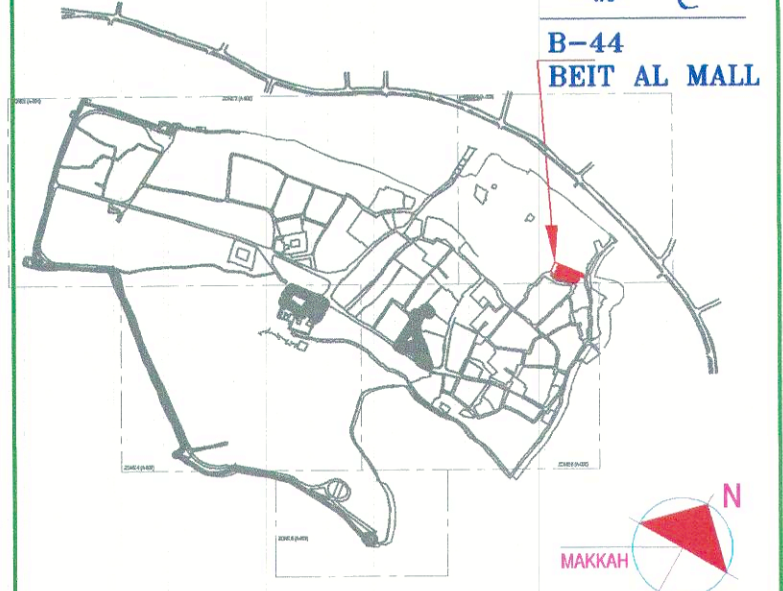

اسم المشروع : PROJECT NAME :

ATTURAIFF DEVELOPMENT PROJECT

بيانات المشروع : PROJECT DATA :

AS - BUILT DRAWING

المالك : OWNER :



استشاري الموقع : CONSULTANT :

Riyadh Office
P.O. Box 54183
Riyadh 11468
Kingdom of Saudi Arabia
Tel: (+966) 419 1992/419 0497
Fax: (+966) 419 1134
Email: 0225399@burohappold.com
Web: www.burohappold.com
Buro Happold
Consulting Engineers

المقاول : CONTRACTOR:



استشاري السلامة : SAFETY CONSULTANT :

Abdullah Alkhdher Consulting Office
Riyadh, Saudi Arabia Tel: 011404177
7067 Al qadisiya st. www.amk-cors.com
Al Yasmeen Dist. 13326 - 3640
مكتب عبد الله ال خضر للاستشارات الهندسية

عنوان الرسم : DRAWING TITLE :

BUILDING-44 BEIT AL MALL
GROUND FLOOR
FIRE ALARM SYSTEM LAYOUT

المهندس المصمم	مقياس الرسم	1:100@A1
الرسم	KHURSHID	00
المهندس المراجع	M.WAKYAN	07-03-2019
رقم المخطط	BN. 44-00	التاريخ

أمانة منطقة الرياض إدارة رخص البناء



مشروع الدعم الفني لتدقيق مخططات
السلامة والحماية من الحريق للمنشآت
رقم المقعد () لسنة ١٤٣٧هـ
مكتب دار الرياض للاستشارات الهندسية

نتائج تدقيق المخطط

التدقيق المعماري /

- ☐ مطابق ويجب تطبيق الملاحظات والتوصيات المدونة على مخطط الدور الأرضي للمنشأة .
- ☐ مطابق ويجب تطبيق الملاحظات والتوصيات اليدوية المدونة على المخطط الواردة في مخطط الدور الأرضي للمنشأة .
- ☐ غير مطابق


التدقيق الكهربائي /

- ☐ مطابق ويجب تصحيح الملاحظات والتوصيات .
- يحدد المسئول عن استلام الموقع صحة تنفيذ المخططات بناء على ظروف الموقع ومتطلبات الدفاع المدني والكود السعودي الجديد ومواصفات الهيئة السعودية للمواصفات والمقاييس .
- صحة الحسابات الخاصة بكافة أنظمة السلامة في المنشأة تقع مسئوليتها على المكتب المصمم ويجب أن تكون مطابقة للاكواد المعتمدة في التصميم .
- يجب تطبيق الملاحظات الواردة في التقرير الفني .

التدقيق الميكانيكي /



- ☐ مطابق ويجب تطبيق الملاحظات والتوصيات المدونة على مخطط الدور الأرضي للمنشأة .
- ☐ مطابق ويجب تطبيق الملاحظات والتوصيات اليدوية المدونة على المخطط الواردة في مخطط الدور الأرضي للمنشأة .
- ☐ غير مطابق

نتيجة تدقيق استشاري الامانة

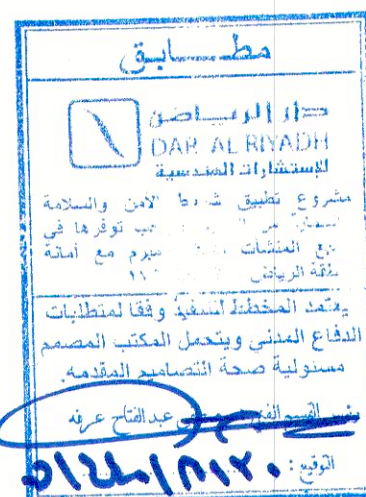

تم اطلاع مندوب الدفاع المدني
دون ادنى مسئولية

الرائد المهندس / محمد فرزنان الشيباني

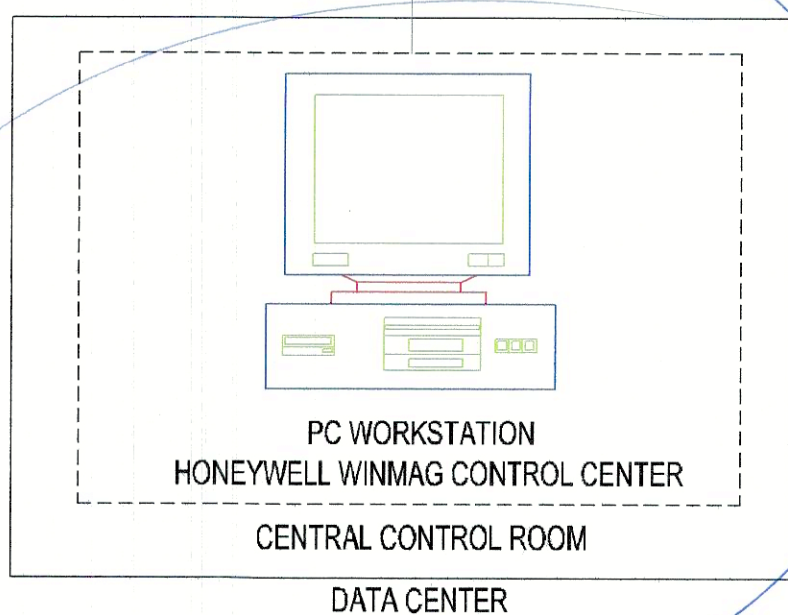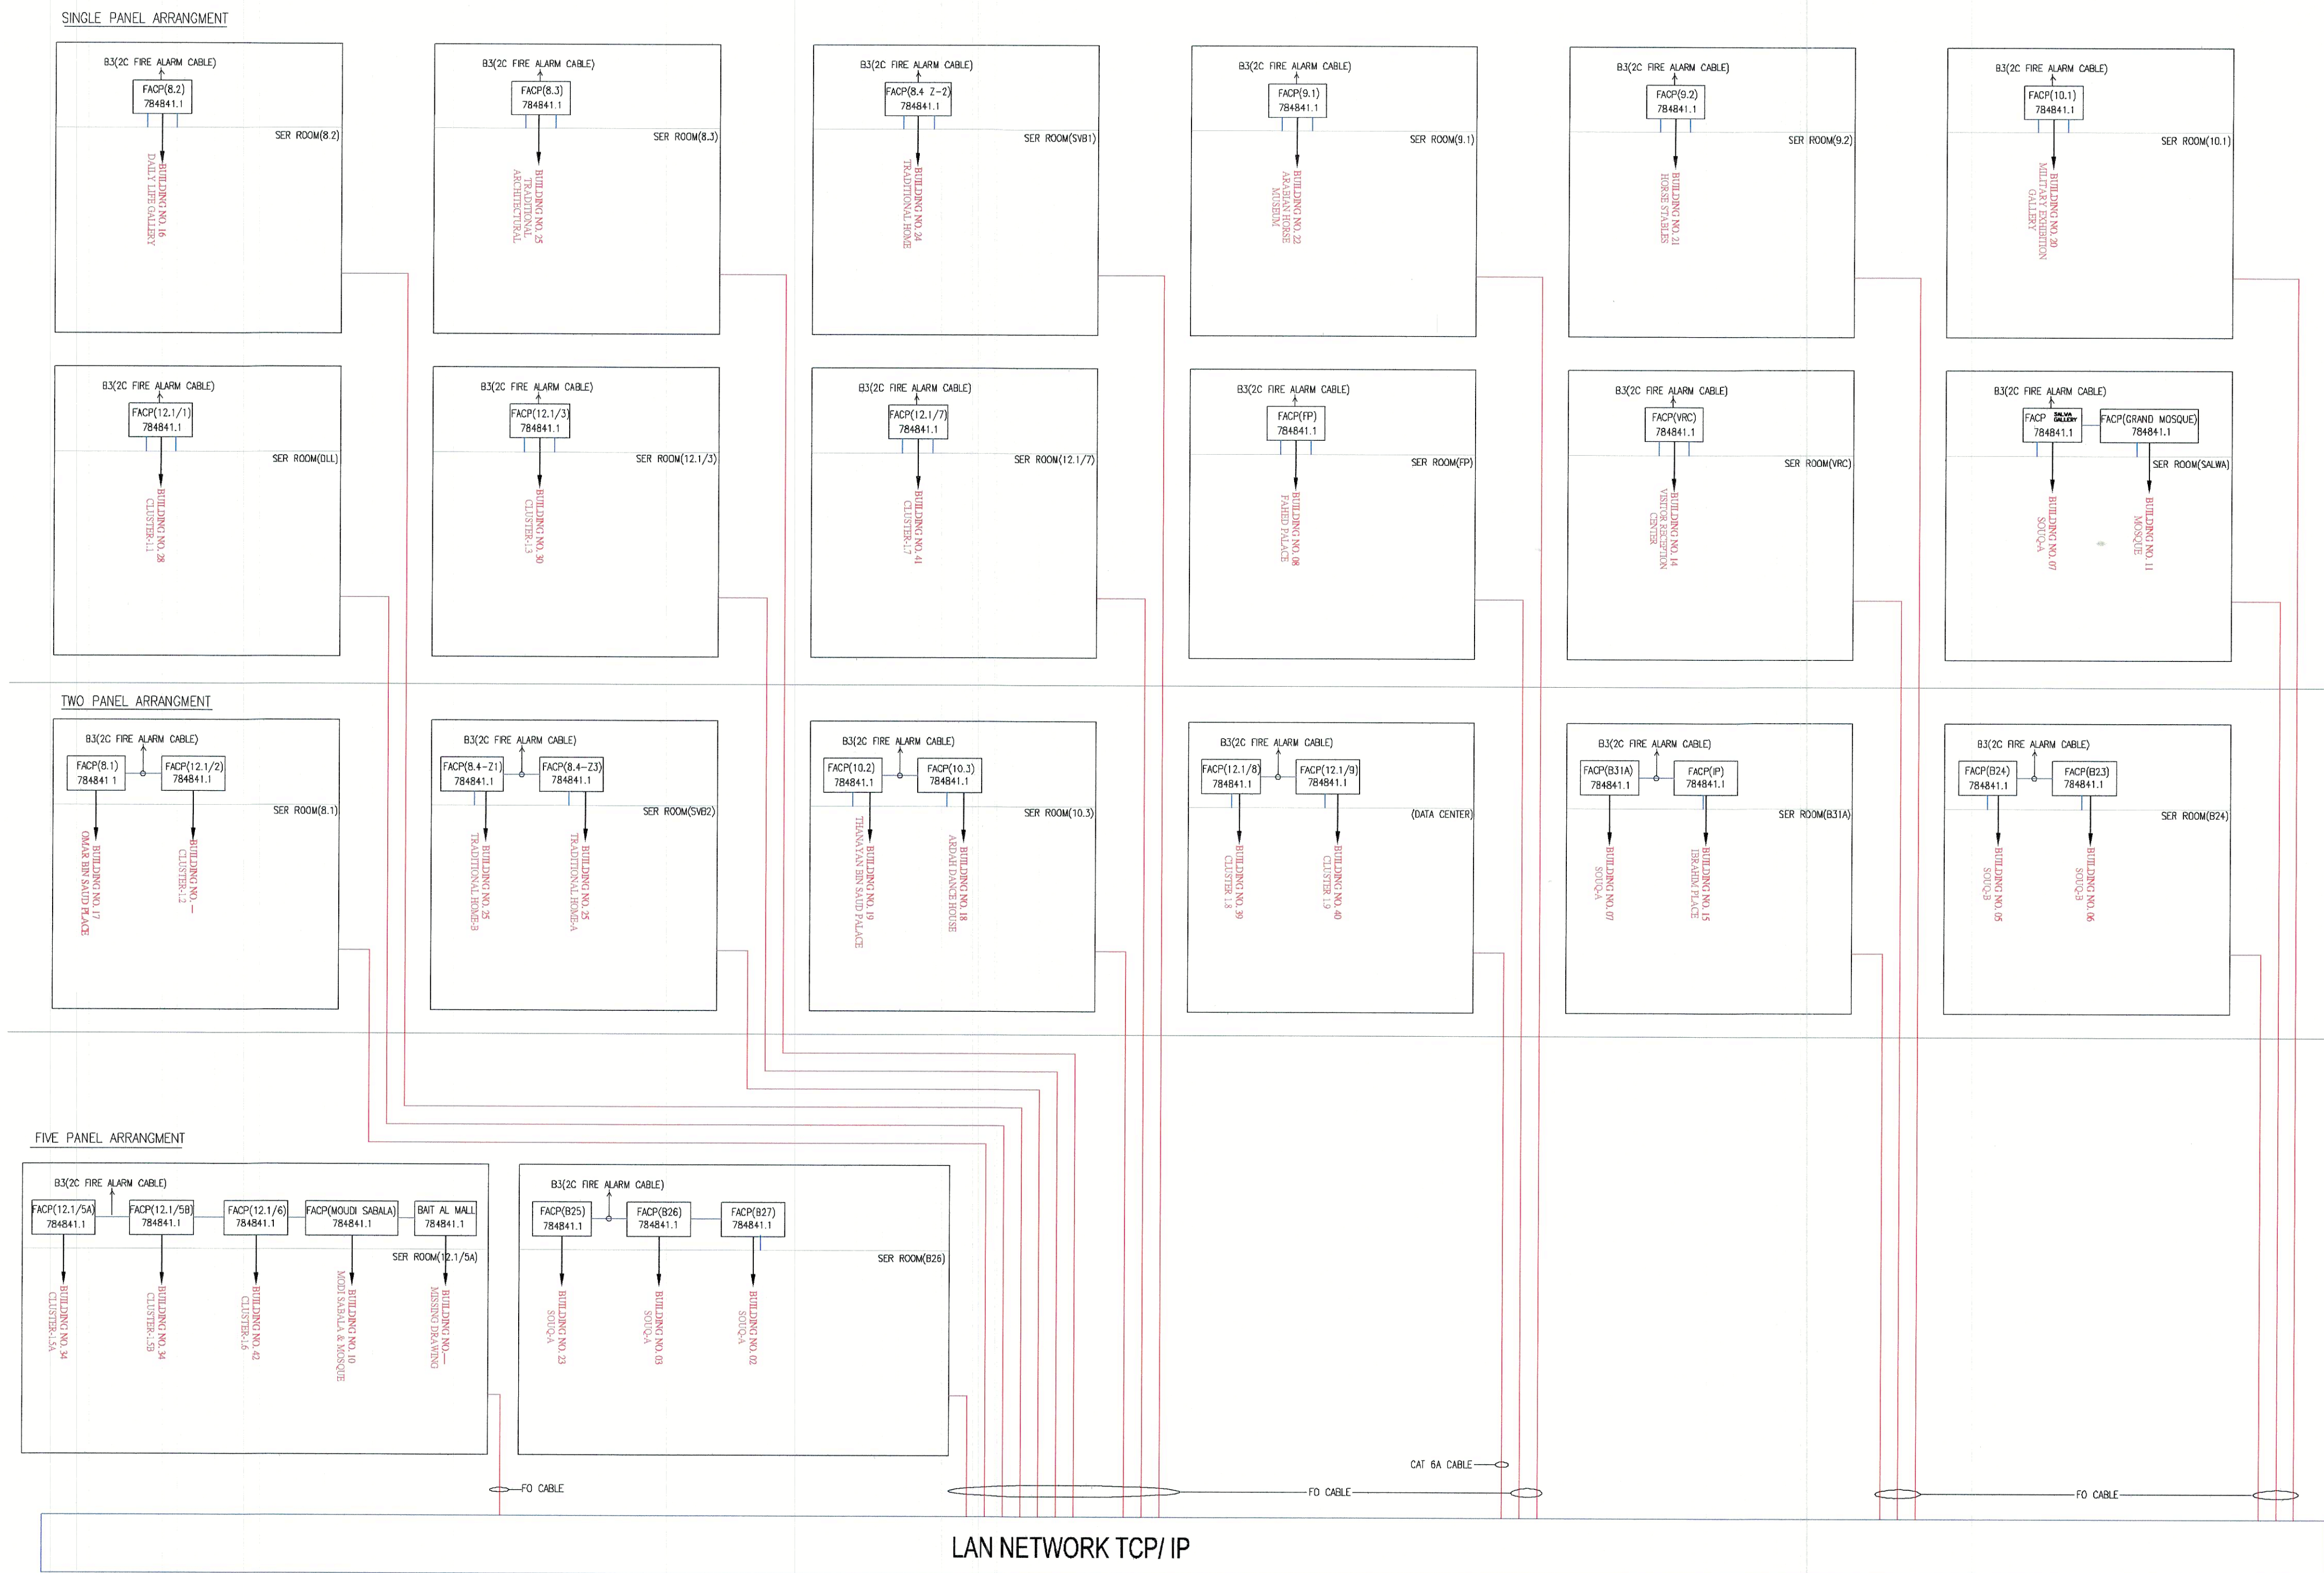

ONE REMOTE WORKSTATION
TO SERVE ALL THE PROJECT PANELS /
REQUIREMENT.




NOTES:

- 1- ALL DIMENSIONS ARE IN mm UNLESS OTHERWISE NOTED.
- 2- THIS DRAWING IS INTENDED TO SHOW THE GENERAL ARRANGEMENT AND LAYOUT OF THE WORKS. THE EXACT LOCATIONS SHALL BE DETERMINED BY THE DIMENSIONS OF THE APPROVED EQUIPMENT.
- 3- THE INSTALLATION OF CONDUITS SHALL COMPLY WITH THE FOLLOWING:
 - a- PVC MEDIUM DUTY FOR EMBEDDED IN WALLS, PARTITION, IN SLABS AND UNDER SCREEN.
 - b- EMT ABOVE FALSE CEILING AND EXPOSED INSIDE THE BUILDING.
 - c- RGS FOR EXPOSED OUTDOOR OF THE BUILDING.
 - d- STEEL FLEXIBLE FOR CONNECTION TO ALL KIND OF EQUIPMENT INSIDE THE BUILDING.
 - e- LIQUID TIGHT FLEXIBLE STEEL FOR CONNECTION TO OUTDOOR EQUIPMENT.
- 4- FOR FIRE ALARM BACK BOXES ARE OCTAGONAL STEEL BOX 4"2 1/8" DEPTH WITH COVER.
- 5- FIRE ALARM DETECTION LOOP CABLE IS FLAME RETARDANT 2X1.5 80 mm CABLE IS USED.
- 6- FROM CEILING BACK BOXES IN CONCRETE SLABS TO RECESSED TYPE SERVICES (DETECTOR'S, ETC), WIRES ARE DRAWN IN STEEL FLEXIBLE CONDUIT UNLESS OTHERWISE NOTED.
- 7- UNLESS OTHERWISE SPECIFIED, ALL UNITS SHOULD BE MOUNTED AT THE FOLLOWING HEIGHT FROM THE FFL TAKEN TO THE CENTER OF THE UNIT:
 - FIRE ALARM MANUAL CALL POINT : 1400mm.
 - FIRE ALARM SOUNDER : 2100mm.

LEGEND:

SYMBOLS	DESCRIPTION
CM	CONTROL MODULE
PA BACK	PUBLIC ADDRESS RACK
LS	(6/9W) CEILING MOUNTED LOUD SPEAKER SURFACE / SUSPENDED TYPE WITH MATCHING TRANSFORMER
PA RACK	PUBLIC ADDRESS RACK
WP	WEATHER PROOF
S	ADDRESSABLE SMOKE DETECTOR CEILING MOUNTED
H	ADDRESSABLE HEAT DETECTOR (RATE OF RISE) CEILING MOUNTED
B-G	ADDRESSABLE PULL STATION UNIT (BREAK GLASS)
AF	ADDRESSABLE SOUNDER & FLASHER
FACP	ANALOGUE ADDRESSABLE MASTER FIRE ALARM CONTROL PANEL (1-LOOP) WITH BACKUP BATTERY.
EXIT	EMERGENCY EXIT LIGHT WITH THE BACKUP BATTERY 1.5 HOUR
EL	EMERGENCY LIGHT WITH THE BACKUP BATTERY 1.5 HOUR
EL	WEATHERPROOF ALARM SIREN WITH FLASHING LIGHT

KEY PLAN:

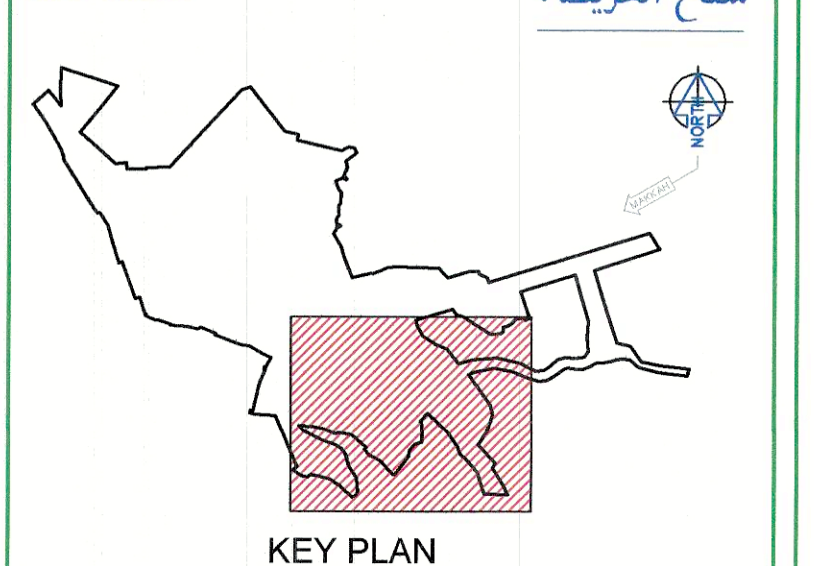

PROJECT NAME :

ATTURAIFF DEVELOPMENT PROJECT

PROJECT DATA :

AS - BUILT DRAWING

OWNER :

هيئة تطوير مدينة الرياض

RIYADH DEVELOPMENT AUTHORITY

تطوير الرياض

استشاري الموقع :

Riyadh Office
P.O. Box 34183
Riyadh 11468
Kingdom of Saudi Arabia
Tel: (+966) 419 1992/419 0497
Fax: (+966) 419 1134
Email: 0225396@burohappold.com
Web: www.burohappold.com

Buro Happold
Consulting Engineers

المقاول :

CONTRACTOR:

Freysinet S.A.

P.O. BOX 6851 - JEDDAH 21452
Tel: 6622855 Fax: 600722 ABOLAB SJ FAX 6626503
WEB: fsa.com.sa

استشاري السلامة :

SAFETY CONSULTANT :

Abdullah Alkhdher Consulting Office

Riyadh, Saudi Arabia Tel: 0114044177
7057 Al Qadisiya st. www.amk-core.com
Al Yameen Dist. 13326 - 3640

مكتب عبد الله ال خضير للاستشارات الهندسية

عنوان الرسم :

DRAWING TITLE :

FIRE ALARM SINGLE LINE DIAGRAM

المهندس المعم

الرسام

رقم الاصدار

التاريخ

07-03-2019

SPD. 46

رقم المخطط